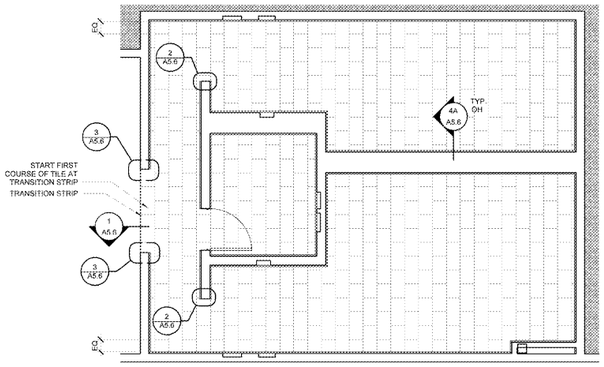

8 REAR TOILET FLOOR FINISH PLAN
1/4" = 1'-0"

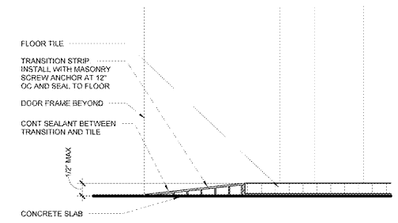

7 TILE TRANSITION
6" = 1'-0"

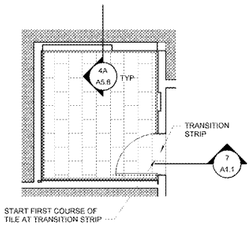

5 MOTHER'S ROOM FLOOR FINISH PLAN
1/4" = 1'-0"

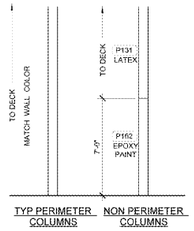

4 COLUMN COLORS
1/4" = 1'-0"

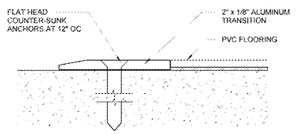

3 TRANSITION STRIP AT PVC FLOORING
1 : 1

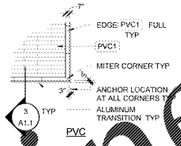

2 FLOOR COVERING
1/8" = 1'-0"

SHEET NOTES

1. REF A7 FOR SCHEDULE FINISH KEY
2. REF STRUCTURAL DRAWINGS FOR EXPOSED FLOOR EXACT LOCATION
3. SEAL BASE OF ALL COLUMNS ON PVC PLANK FLOORING WITH BROWN SEALANT
4. INSTALL PREFABRICATED CASH WRAP(S) FOR CHECKOUTS PER STORE PLANNING. CAULK BASE TO FLOOR WHEN LOCATION IS FINALIZED

LEGEND

- CARPET (C1)
- TILE (CT)
- LVT FLOORING (PVC1)
- EXPOSED CONCRETE
- EXPOSED CONCRETE (EC-MEASURED FINISHED)
- EXPOSED CONCRETE (EC-BROOM FINISHED)
- TEXTURED CONCRETE (EC-TEXTURED)

FINISH LEGEND

P131	"WHITE FLOUR" SW #7102
P162	"PEPPERCORN" SW #7674
PS7	GRAY PATTERN

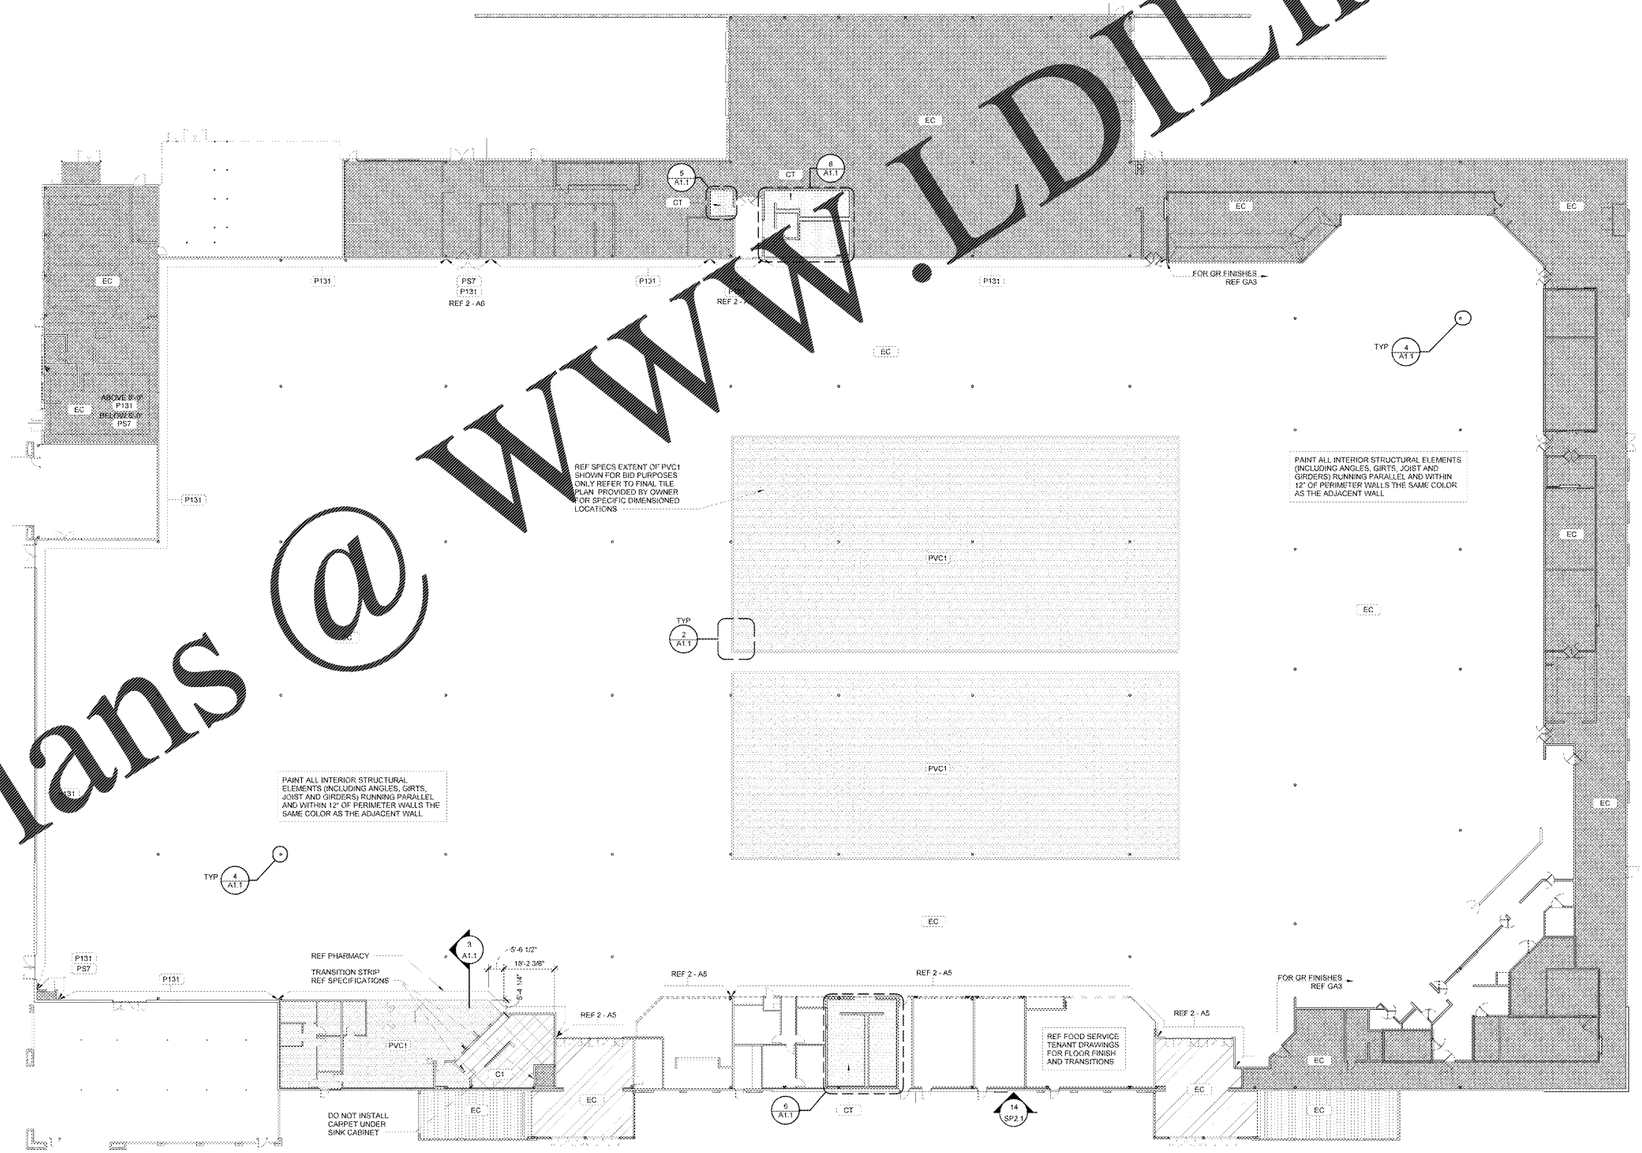

1 FINISH PLAN
1" = 20'-0"

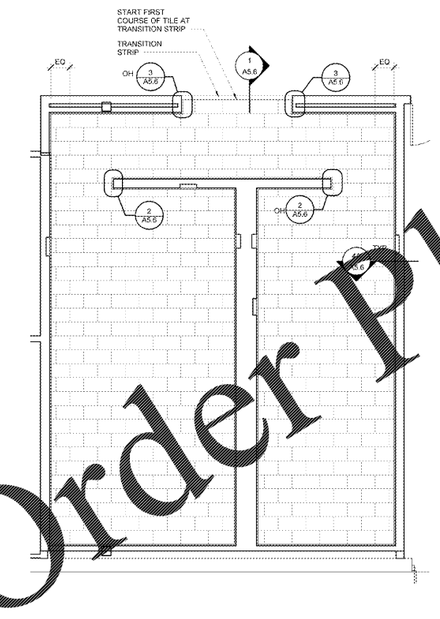

6 FRONT TOILET FLOOR FINISH PLAN
1/4" = 1'-0"

Order Plans @ www.LDIline.com

RETAIL DESIGN COLLABORATIVE
[illegible] Corporate Drive, Suite 200
[illegible], VA 20190
(703) [illegible]-7259
[illegible]@rdcollaborative.com

STIPULATION FOR REPRODUCTION OF DRAWINGS AND SPECIFICATIONS
THESE DRAWINGS AND SPECIFICATIONS ARE THE PROPERTY AND COPYRIGHTED WORK OF RETAIL DESIGN COLLABORATIVE AND ARE NOT TO BE USED IN WHOLE OR IN PART FOR ANY PROJECT OTHER THAN THE PROJECT FOR WHICH THEY WERE PREPARED WITHOUT THE WRITTEN AUTHORIZATION OF RETAIL DESIGN COLLABORATIVE. ALL REPRODUCTIONS OF THESE DRAWINGS AND SPECIFICATIONS MUST BEAR THIS NOTICE.

CONSULTANTS

Walmart
LEESBURG, VIRGINIA
STORE NO: 1904-05
JOB NUMBER: 11656-05 | PROTO: C-15C-SS1-Ch

ISSUE BLOCK

OTB	11/30/17

CHECKED BY:	RW
DRAWN BY:	EH
PROTO CYCLE:	04/28/17
DOCUMENT DATE:	09/13/17

BID SET
NOT FOR CONSTRUCTION

FINISH PLAN

SHEET:
A1.1