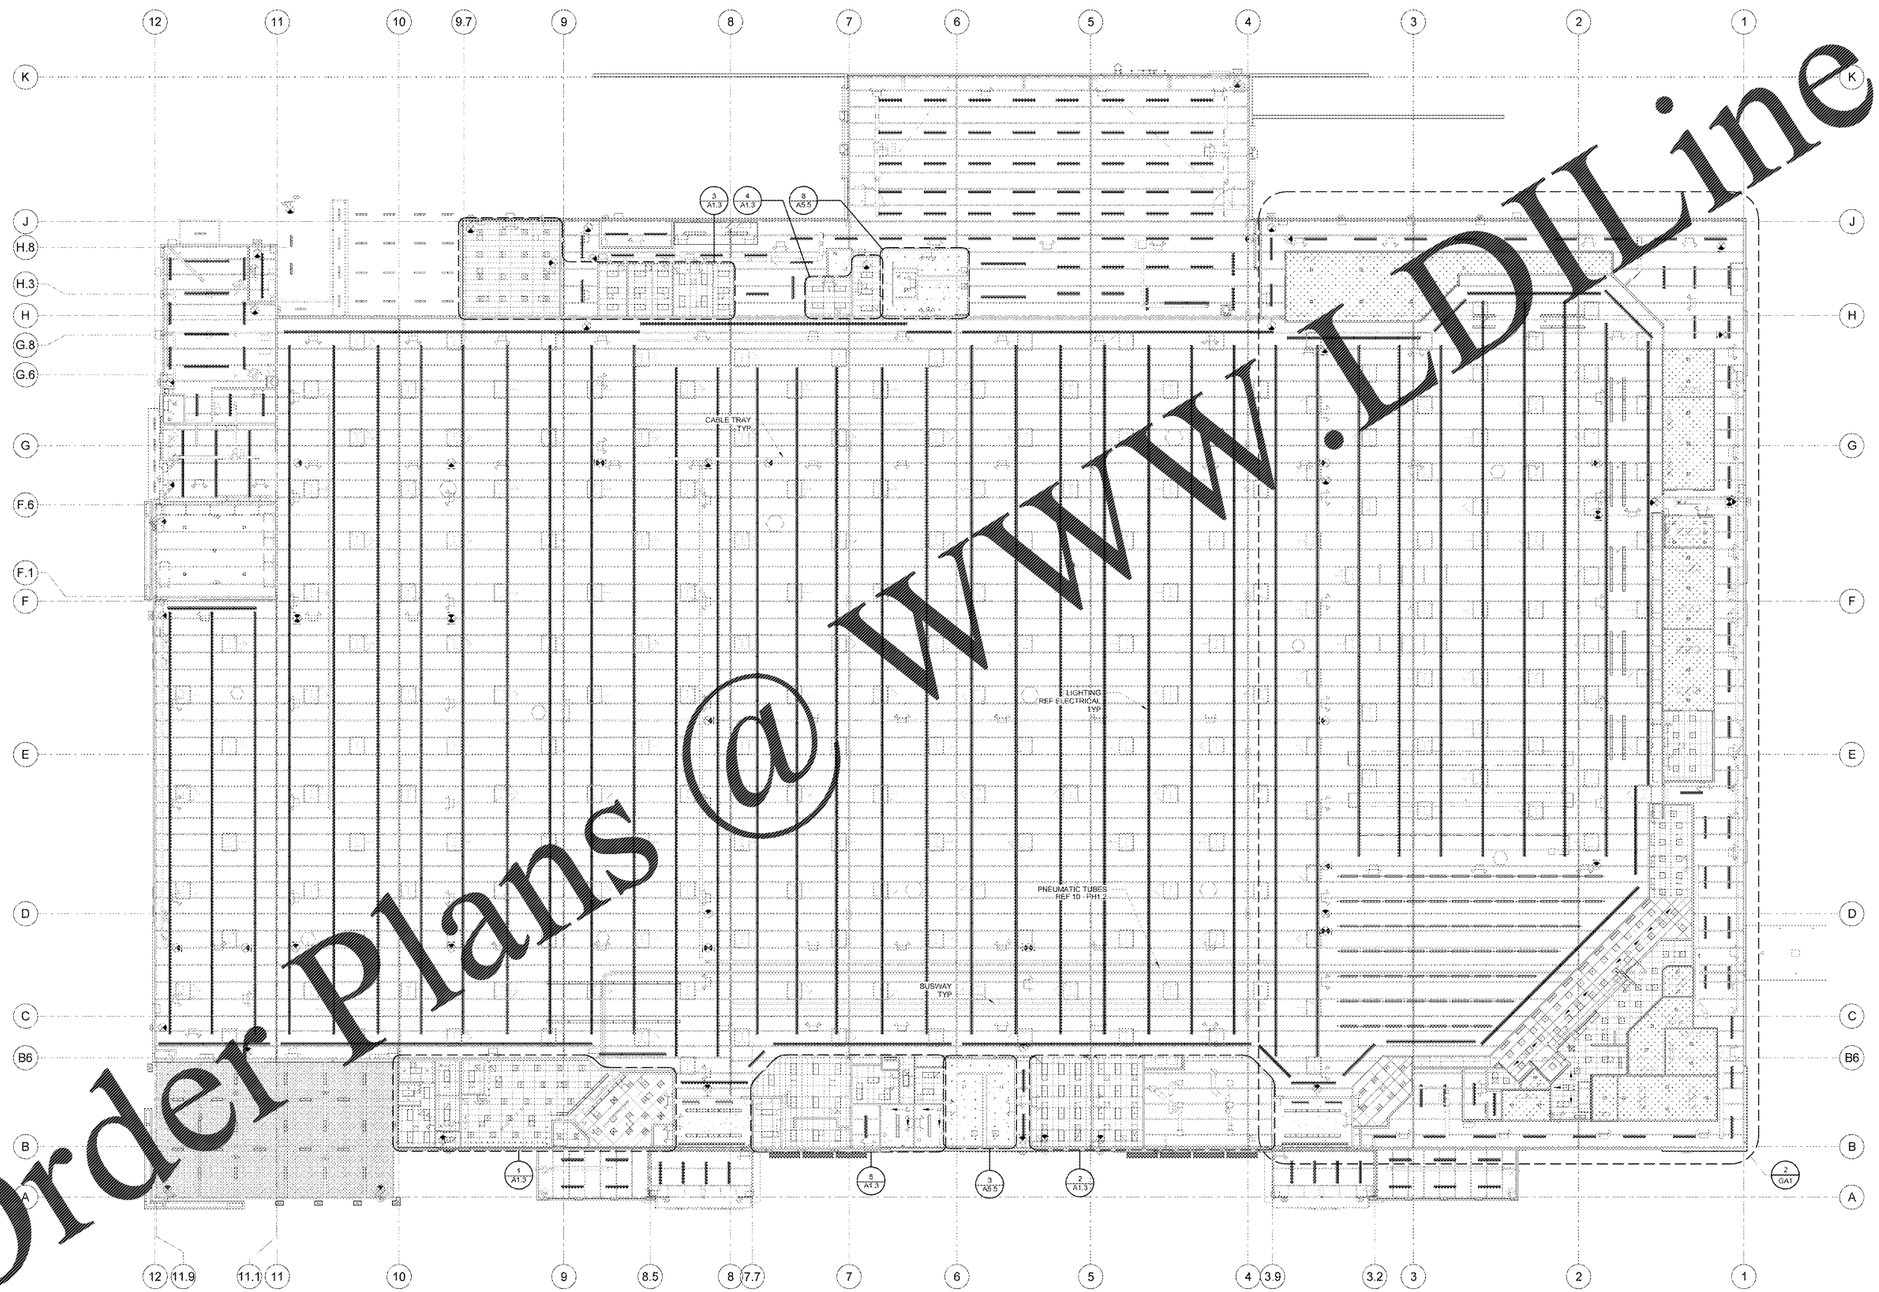

1 **REFLECTED CEILING PLAN**
1" = 20'-0"

EQUIPMENT LEGEND

- EMERGENCY LIGHTING
- EXIT SIGN
- SKYLIGHT
- SUPPLY DROP BOX

FINISH LEGEND

- WALK-IN PANEL
- GYPSUM BOARD
- ACT REF AT ... TYPE
- ...DE CLOTH
- OPEN TO STRUCTURE

SHEET NOTES

1. FIRE, MECHANICAL, AND ELECTRICAL ITEMS SHOWN ON THE REFLECTED CEILING PLAN ARE FOR COORDINATION PURPOSES ONLY
2. REF FIRE, MECHANICAL, AND ELECTRICAL FOR SYMBOL LEGENDS

RETAIL DESIGN COLLABORATIVE

STIPULATION FOR REPRODUCTION

CONSULTANTS

Walmart
LEESBURG, VIRGINIA
STORE NO: 1904-05
JOB NUMBER: 11090-26 PROTO: C-100-SGL-OL

ISSUE BLOCK	
OTB	11/30/17

CHECKED BY:	RW
DRAWN BY:	EH
PROTO CYCLE:	04/28/17
DOCUMENT DATE:	09/13/17

BID SET
NOT FOR
CONSTRUCTION

REFLECTED
CEILING
PLAN

SHEET:
A1.2

Order Plans @ WWW.LDILine.com