COLOR LEGEND		
FCP2	MATCH "KNOCKOUT ORANGE" SW #6986	
M1	INTEGRALLY COLORED "DIM GRAY" BY BETCO SUPREME	
M2	INTEGRALLY COLORED "STONEWALL GRAY" BY BETCO SUPREME	
M3	INTEGRALLY COLORED "GREYSTONE" BY BETCO SUPREME	
P15	"SUMMIT GRAY" SW #7669	
P76(U)	"MEDIUM WALMART BLUE" #076 URETHANE	
P135	"DORIAN GRAY" SW #7017	
PF13	BONE WHITE	

SHEET NOTES

1. DOWNSPOUTS ARE INDICATED FOR SIZE, QUANTITY AND APPROXIMATE LOCATION ONLY.
2. OVERFLOW DRAIN LEADERS. DOOR HOODS, HOLLOW METAL STEEL DOORS, FRAMES, EXPOSED METAL FLASHING AND EXPOSED MISCELLANEOUS STEEL SHALL MATCH ADJACENT BUILDING COLOR UNO. IF THERE ARE TWO ADJACENT COLORS AT DOORS, USE THE BOTTOM COLOR FOR THE ENTIRE DOOR
3. PARAPET STEPS OCCUR AT CONTROL JOINTS REF STRUCTURAL FOR CONTROL JOINT LOCATIONS.
4. GRIND SPLIT FACE CMU SMOOTH AT ANY BRACKET ATTACHMENTS
5. OVERFLOW DRAIN OPENINGS SHALL NOT BE PLACED IN JAMB AREA ADJACENT TO EDGE OF SCUPPER OPENINGS REF STRUCTURAL FOR WIDTH OF JAMB
6. PAINT TRANSITIONS OCCUR AT BUILDING CONTROL JOINTS, UNO

KEYNOTE LEGEND

1.01	SIGNAGE.
1.06	FUTURE TENANT SIGNAGE LOCATION IF APPROVED BY AUTHORITIES HAVING JURISDICTION. TENANT SHALL BE RESPONSIBLE FOR ALL TENANT SIGN INSTALLATIONS, PERMIT COSTS, AND SIGN COSTS. REF ELECTRICAL FOR JUNCTION BOX LOCATIONS AND POWER REQUIREMENTS
2.04	ORNAMENTAL METAL FENCING
3.05	CONCRETE CURB
3.20	4" PRECAST CONCRETE CAP
4.04	CONTROL JOINT. TYP. REF STRUCTURAL
4.21	24"X24" EXTERIOR WALL OPENING AT GENERATOR CABLE RACEWAY. BOTTOM AT 8'-8"FF
4.26	8"D X 8"H X 16"W SPLIT FACE CMU INTEGRALLY COLORED.
4.27	8"D X 8"H X 16"W SMOOTH FACE CMU INTEGRALLY COLORED.
4.28	12"D X 8"H X 16"W SPLIT FACE CMU INTEGRALLY COLORED.
4.29	12"D X 8"H X 16"W SMOOTH FACE CMU INTEGRALLY COLORED.
4.35	40"X36" OPENING AT TRASH COMPACTOR. BOTTOM OF OPENING IS 42"
5.09	JIB CRANE HOIST ARM AND RAIL ASSEMBLY
5.27	METAL CANOPY DECK
5.28	METAL CANOPY DECK AND STRUCTURE. EXPOSED SURFACES PAINTED
7.01	SHEET METAL DOOR HOOD PAINTED
7.04	METAL FASCIA
	ROOF LINE BEYOND. REF STRUCTURED
	FIBER CEMENT COMPOSITE WALL PANELS
	OVERFLOW SCUPPER
8.01	SECTIONAL OVERHEAD DOOR TYP
8.02	HOLLOW METAL DOOR AND FRAME
8.05	ALUMINUM STOREFRONT
	AUTOMATIC SLIDING ENTRANCE DOORS
	DOCK BUMPERS
11.02	DOCK SEAL
16.04	EXTERIOR LIGHT FIXTURE

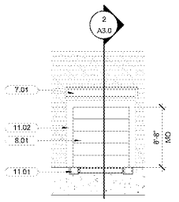

10 GM DOCK DOOR ELEVATION
1/8" = 1'-0"

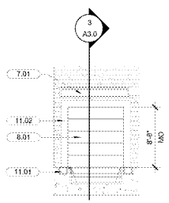

9 GROCERY DOCK DOOR ELEVATION
1/8" = 1'-0"

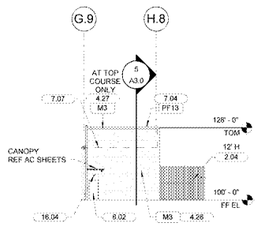

8 SIDE ELEVATION
1" = 20'-0"

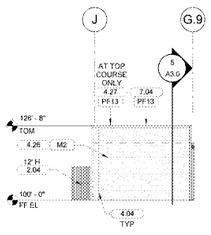

7 SIDE ELEVATION
1" = 20'-0"

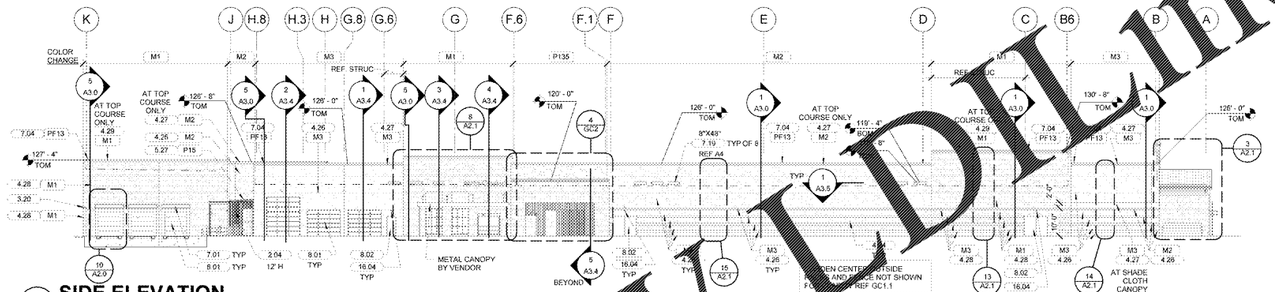

6 SIDE ELEVATION
1" = 20'-0"

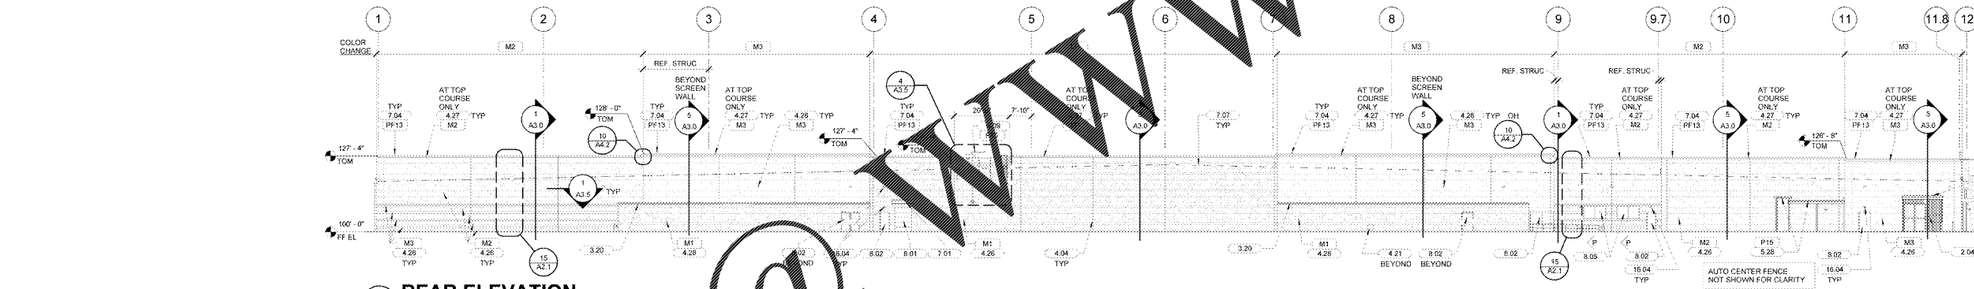

5 REAR ELEVATION
1" = 20'-0"

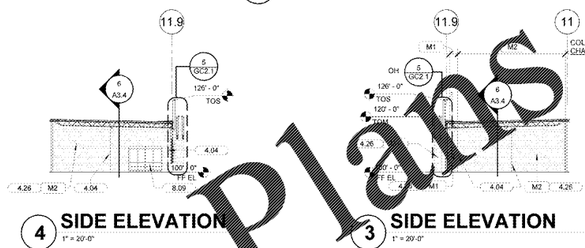

4 SIDE ELEVATION
1" = 20'-0"

3 SIDE ELEVATION
1" = 20'-0"

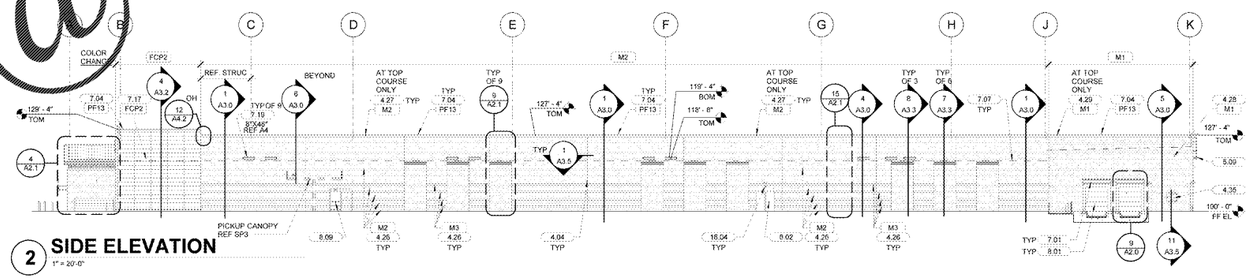

2 SIDE ELEVATION
1" = 20'-0"

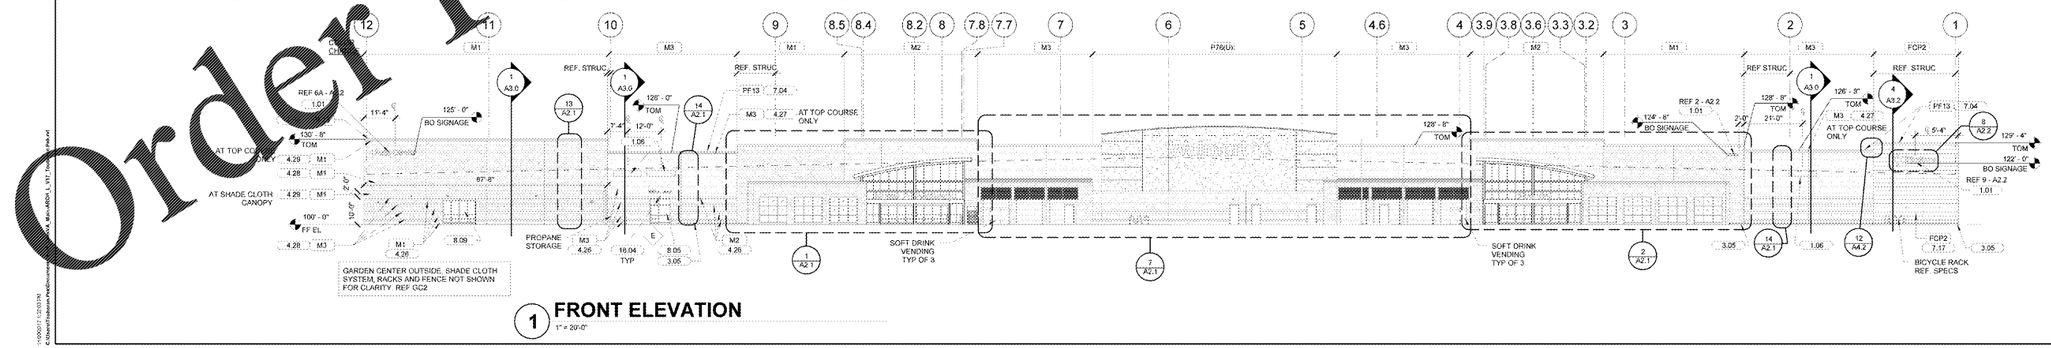

1 FRONT ELEVATION
1" = 20'-0"

Order Plans @ WWW.DLinecorp.com

RETAIL DESIGN COLLABORATIVE

Custom Drive, Suite 200
Virginia 20190
703.904.1556
rdcollaborative.com

STIPULATION FOR REPRODUCTION

THIS DRAWING AND SPECIFICATION, AS AN INSTRUMENT OF SERVICE, IS AND SHALL REMAIN THE PROPERTY OF RETAIL DESIGN COLLABORATIVE. THEY ARE NOT TO BE USED IN WHOLE OR IN PART FOR ANY OTHER PROJECT WITHOUT THE WRITTEN AUTHORIZATION OF RETAIL DESIGN COLLABORATIVE. ALL COPYRIGHTS AND OTHER PROPERTY RIGHTS RELATED TO THIS DRAWING AND SPECIFICATION ARE RESERVED BY RETAIL DESIGN COLLABORATIVE. ALL UNAUTHORIZED USES, REPRODUCTIONS, OR DISTRIBUTIONS ARE PROHIBITED. ACCESS OR USE OF THIS DRAWING AND SPECIFICATION BY ANY UNAUTHORIZED PERSON OR ENTITY IS AT THEIR OWN RISK AND MAY BE UNLAWFUL.

CONSULTANTS

Walmart
LEESBURG, VIRGINIA
STORE NO: 1904-05
JOB NUMBER: 115635.00 PROTO: C-190-SGL-DL

ISSUE BLOCK	
OTB	11/30/17

CHECKED BY:	RW
DRAWN BY:	EH
PROTO CYCLE:	04/28/17
DOCUMENT DATE:	09/13/17

BID SET
NOT FOR CONSTRUCTION

EXTERIOR ELEVATIONS

SHEET:
A2.0

1/30/2017 12:33:33 PM
C:\Users\ehanson\Documents\Revit Central Files\1904-05_V21_ehanson.rvt