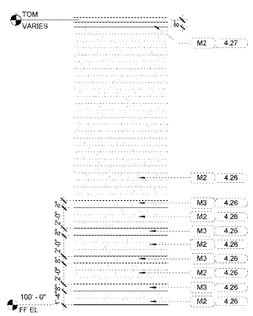

15 ENLARGED ELEVATION
3/16" = 1'-0"

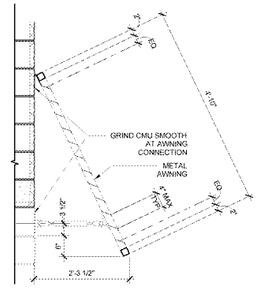

12 AWNING SECTION
3/4" = 1'-0"

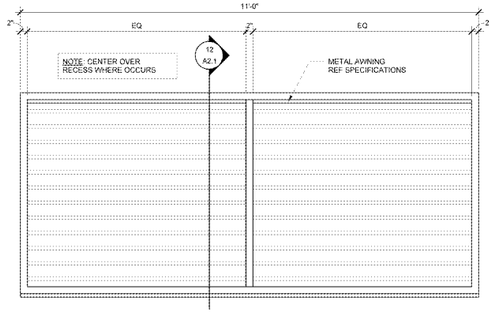

11 AWNING ELEVATION
3/4" = 1'-0"

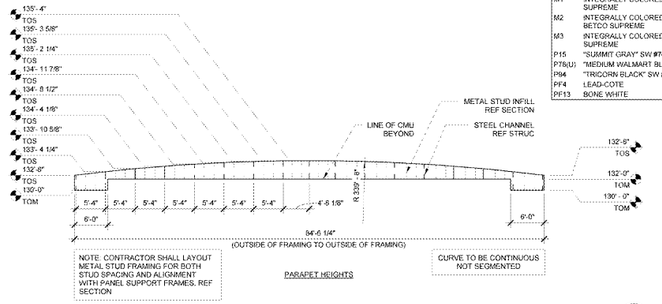

10 BRAND WALL PARAPET HEIGHT STEPPING
1" = 10'-0"

COLOR LEGEND

M1	INTEGRALLY COLORED "DIM GRAY" BY BETCO SUPREME
M2	INTEGRALLY COLORED "STONEWALL GRAY" BY BETCO SUPREME
M3	INTEGRALLY COLORED "GREYSTONE" BY BETCO SUPREME
P15	"SUMMIT GRAY" SW #7669
PT6(U)	"MEDIUM WALMART BLUE" #076 URETHANE
P94	"TRICORN BLACK" SW #9258
PF4	LEAD-COTE
PF13	BONE WHITE

SHEET NOTES - MASONRY

1. DOWNSPOUTS ARE INDICATED FOR SIZE, QUANTITY AND APPROXIMATE LOCATION ONLY
2. OVERFLOW DRAIN LEADERS, DOOR HOODS, HOLLOW METAL STEEL DOORS, FRAMES, EXPOSED METAL FLASHING, AND EXPOSED MISCELLANEOUS STEEL SHALL MATCH ADJACENT BUILDING COLOR UNO IF THERE ARE TWO ADJACENT COLORS AT DOORS, USE THE BOTTOM COLOR FOR THE ENTIRE DOOR
3. PARAPET STEPS OCCUR AT CONTROL JOINTS. REF STRUCTURAL FOR CONTROL JOINT LOCATIONS
4. GRIND SPLIT FACE CMU SMOOTH AT ANY BRACKET ATTACHMENT
5. OVERFLOW DRAIN OPENINGS SHALL NOT BE PLACED IN GRID AREA ADJACENT TO EDGE OF SCUPPER OPENINGS REF. ARCHITECTURAL FOR WIDTH OF JAMB
6. JOINT TRANSITIONS OCCUR AT ADJOINING CONTROL JOINTS

KEYNOTE LEGEND

1.01	CONCRETE CURB
3.05	EXPANSION JOINT REF STRUC
4.03	CONTROL JOINT, TYP, REF STRUCTURAL
4.24	4"D X 8"H X 16"W SMOOTH FACE CMU INTEGRALLY COLORED,
4.25	4"D X 8"H X 16"W SPLIT FACE CMU INTEGRALLY COLORED,
4.26	8"D X 8"H X 16"W SPLIT FACE CMU INTEGRALLY COLORED,
4.27	8"D X 8"H X 16"W SMOOTH FACE CMU INTEGRALLY COLORED,
4.28	12"D X 8"H X 16"W SPLIT FACE CMU INTEGRALLY COLORED,
4.29	12"D X 8"H X 16"W SMOOTH FACE CMU INTEGRALLY COLORED,
7.03	METAL GUTTER, PREFINISHED, UNLESS NOTED OTHERWISE
7.04	METAL FASCIA COVER
7.06	WATER DRAINAGE EXTERIOR INSULATION AND FINISH SYSTEM
7.07	ROOF LINE BEYOND, PREFINISHED
7.08	STANDING SEAM METAL ROOF PANELS
7.09	METAL DOWNSPOUT, PREFINISHED, UNLESS NOTED OTHERWISE
7.10	EXTERIOR INSULATION AND FINISH SYSTEM
7.20	METAL PARAPET COPING
7.22	METAL SOFFIT PANELS
7.53	SECONDARY OVERFLOW DRAIN
7.61	AWNING
8.01	SECTIONAL OVERHEAD DOOR TYP
8.02	HOLLOW METAL DOOR AND FRAME
8.05	ALUMINUM STOREFRONT
8.09	AUTOMATIC SLIDING ENTRANCE DOORS
10.01	FLAGPOLE
10.37	3 1/2"X3 1/2" HIGH IMPACT HEAVY DUTY EPDM CORNER GUARD, HOLD 2" AFF
16.04	EXTERIOR LIGHT FIXTURE

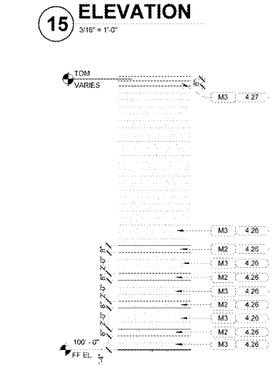

14 ENLARGED ELEVATION
3/16" = 1'-0"

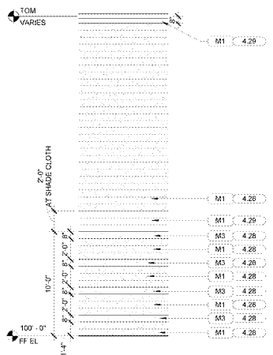

13 ENLARGED ELEVATION
3/16" = 1'-0"

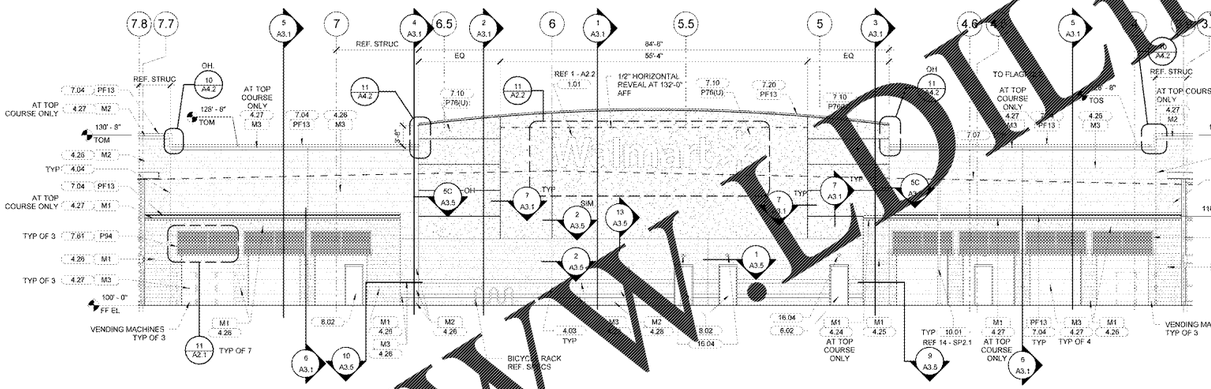

7 ENLARGED BRAND WALL
1" = 10'-0"

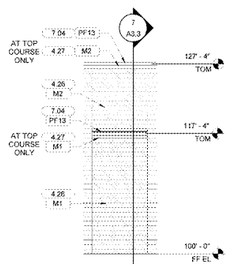

9 PILASTER DEAIL
1/8" = 1'-0"

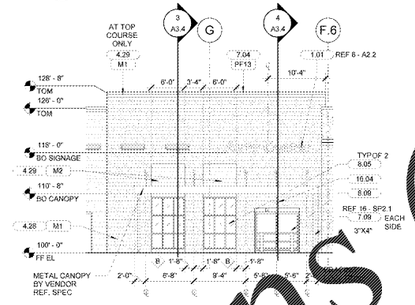

8 AUTO CENTER ELEVATION
1" = 10'-0"

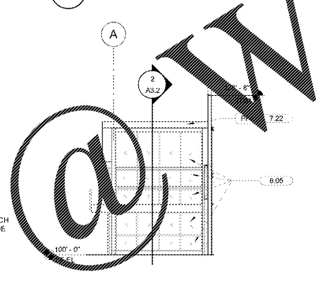

6 SIDE ELEVATION
1" = 10'-0"

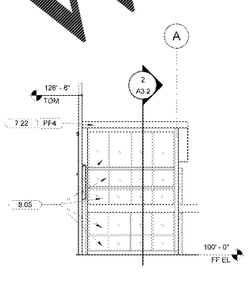

5 SIDE ELEVATION
1" = 10'-0"

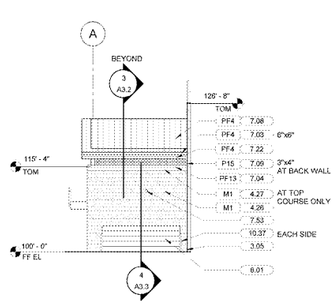

4 SIDE ELEVATION
1" = 10'-0"

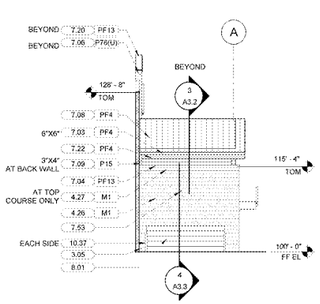

3 SIDE ELEVATION
1" = 10'-0"

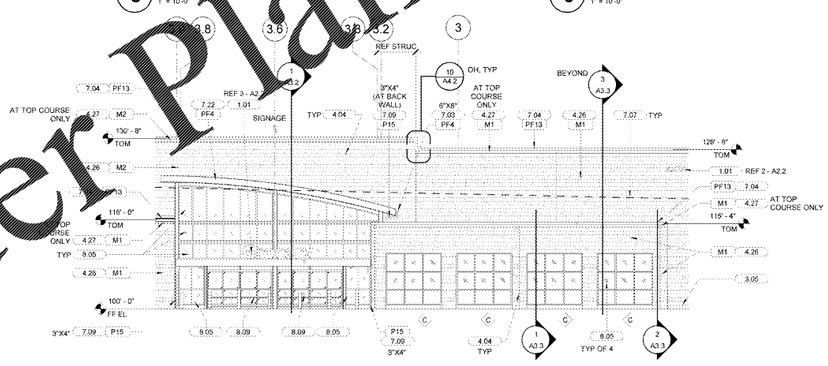

2 GR VESTIBULE ELEVATION
1" = 10'-0"

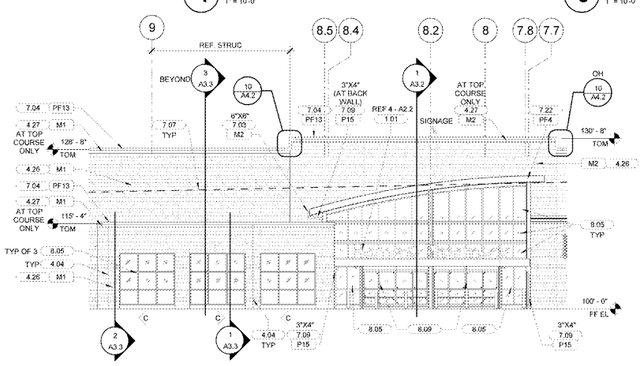

1 GM VESTIBULE ELEVATION
1" = 10'-0"

Order Plans @ WWW.LDLine.com

RETAIL DESIGN COLLABORATIVE

12500 Fair Lakes Circle, Suite 200
Fairfax, VA 22033
T 703.631.7555
rdcollaborative.com

STIPULATION FOR REPRODUCTION

THIS DRAWING AND SPECIFICATION, AS AN INSTRUMENT OF SERVICE, IS AND SHALL REMAIN THE PROPERTY OF RETAIL DESIGN COLLABORATIVE. THE COPYRIGHT APPLIES TO THE DESIGN, ARRANGEMENT, AND TEXT CONTAINED HEREIN. ALL REPRODUCTIONS, COPIES OR USE OF THIS DRAWING AND SPECIFICATION WITHOUT THE WRITTEN PERMISSION OF RETAIL DESIGN COLLABORATIVE ARE PROHIBITED AND ANY UNAUTHORIZED USE SHALL BE AT THE RECIPIENT'S RISK.

CONSULTANTS

Walmart

LEESBURG, VIRGINIA

STORE NO: 1904-05

JOB NUMBER: 11/06/28 PROTO: C-190-SGL-CL

ISSUE BLOCK

OTB	11/30/17

CHECKED BY:	RW
DRAWN BY:	EH
PROTO CYCLE:	04/28/17
DOCUMENT DATE:	09/13/17

BID SET
NOT FOR CONSTRUCTION

ENLARGED EXTERIOR ELEVATIONS

SHEET
A2.1

11/06/28 12:03:37 PM
C:\Users\ehaskins\Documents\1904-05_WAL-MART_LVL1_ehaskins.rvt