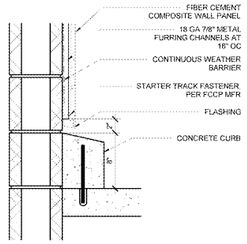

6 CURB DETAIL
1 1/2" = 1'-0"

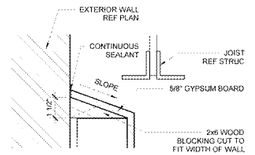

5 WALL CLOSURE DETAIL
3" = 1'-0"

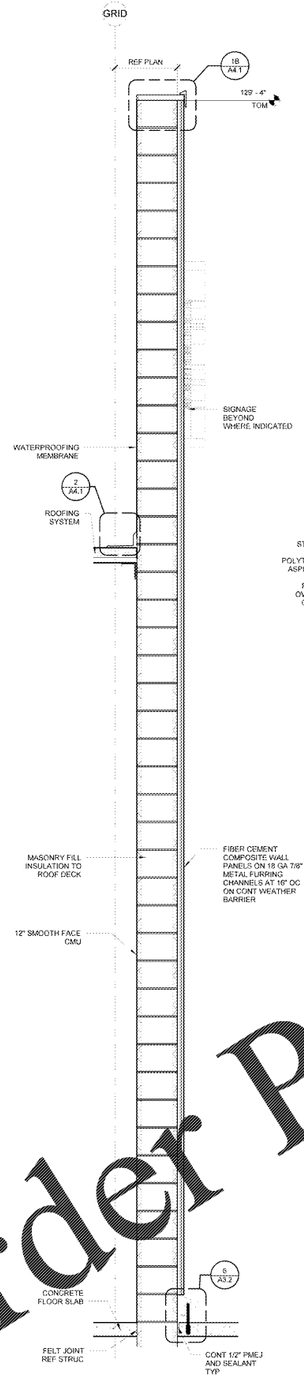

4 WALL SECTION
3/4" = 1'-0"

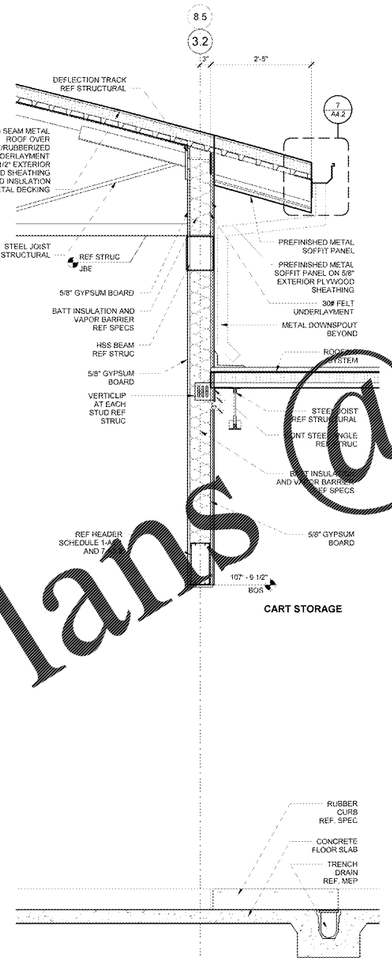

3 ROOF STEP
3/4" = 1'-0"

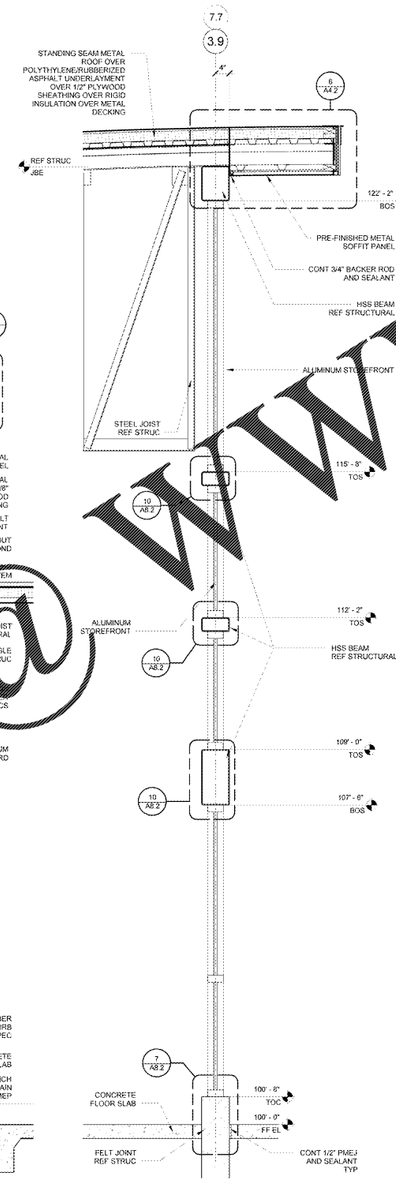

2 WALL SECTION
3/4" = 1'-0"

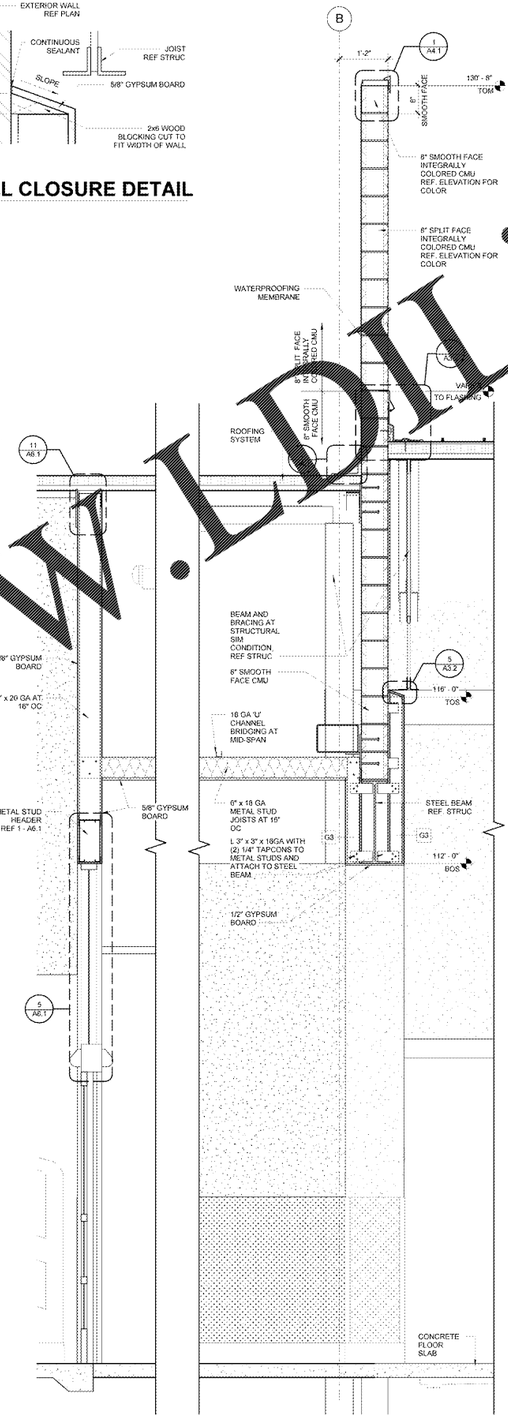

1 WALL SECTION
3/4" = 1'-0"

Order Plans @ WWW.LDLine.com

RETAIL DESIGN COLLABORATIVE
[illegible] Dulles Drive, Suite 200
[illegible], VA 20190
(703) [illegible]
[illegible]@rdcollaborative.com

STIPULATION FOR REPRODUCTION

THIS DRAWING AND SPECIFICATION, AS AN INSTRUMENT OF SERVICE, IS AND SHALL REMAIN THE PROPERTY OF RETAIL DESIGN COLLABORATIVE. THEY ARE NOT TO BE USED IN WHOLE OR IN PART FOR ANY OTHER PROJECT WITHOUT THE WRITTEN AUTHORIZATION OF RETAIL DESIGN COLLABORATIVE. ALL COMMON LAW, STATUTORY AND OTHER RESERVED RIGHTS, INCLUDING COPYRIGHT, ARE RESERVED.

CONSULTANTS

Walmart

LEESBURG, VIRGINIA

STORE NO: 1904-05 C-190-SGL-GL

JOB NUMBER: 11/06/28 PROTO:

ISSUE BLOCK

OTB	11/30/17

CHECKED BY:	RW
DRAWN BY:	EH
PROTO CYCLE:	04/28/17
DOCUMENT DATE:	09/13/17

BID SET
NOT FOR
CONSTRUCTION

EXTERIOR WALL SECTIONS

SHEET
A3.2