KEYNOTE LEGEND	
7.03	METAL GUTTER, PREFINISHED, UNLESS NOTED OTHERWISE
7.09	METAL DOWNSPOUT, PREFINISHED, UNLESS NOTED OTHERWISE
7.51	SLIMP TOWARD DRAIN
7.52	PRIMARY ROOF DRAIN
7.53	SECONDARY OVERFLOW DRAIN

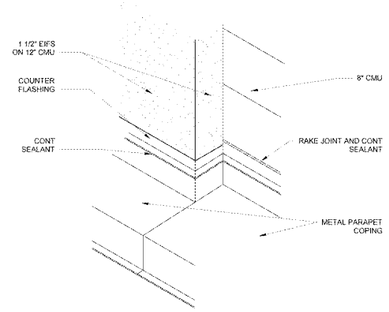

13 FLASHING DETAIL
1 1/2" = 1'-0"

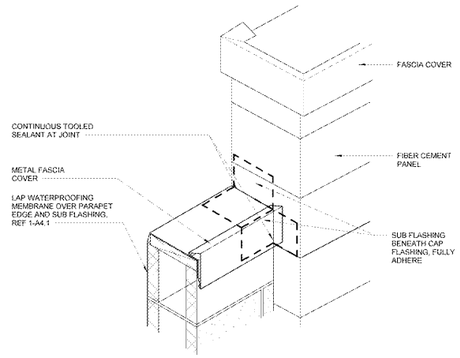

12 PARAPET STEP
NTS

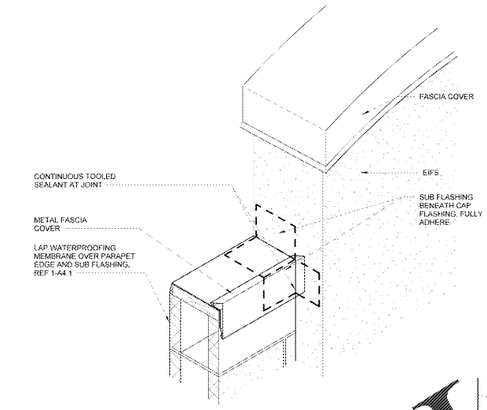

11 PARAPET STEP
NTS

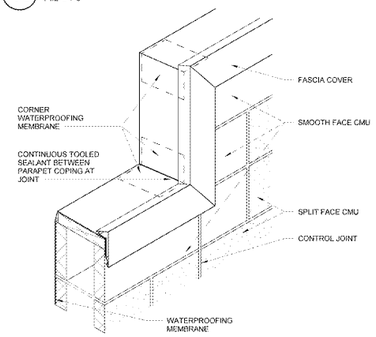

10 PARAPET STEP
1 1/2" = 1'-0"

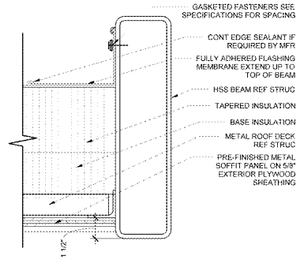

9 CANOPY SECTION
3" = 1'-0"

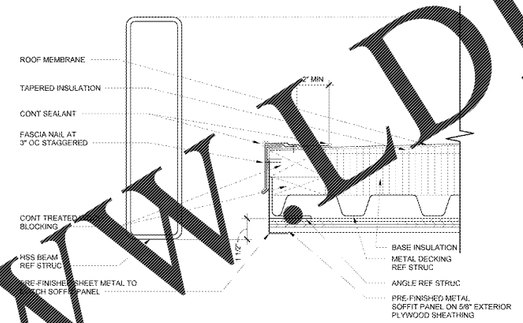

8 CANOPY SECTION
3" = 1'-0"

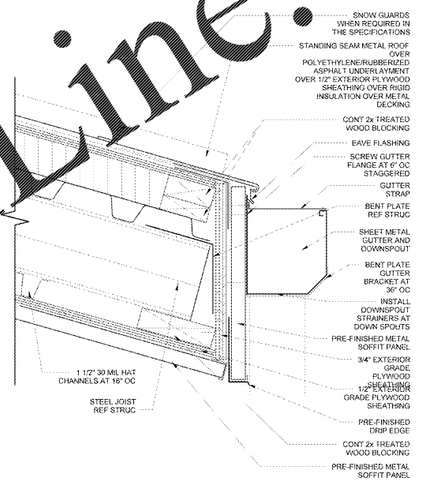

7 EAVE DETAIL
3" = 1'-0"

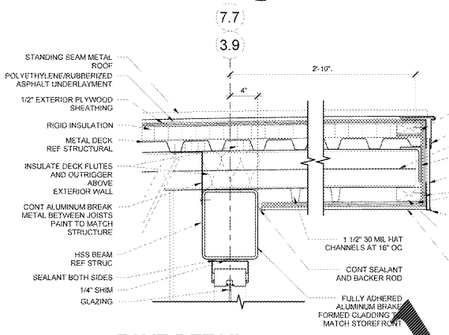

6 EAVE DETAIL
1 1/2" = 1'-0"

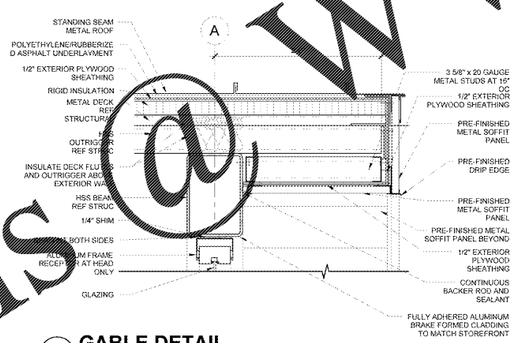

5 GABLE DETAIL
1 1/2" = 1'-0"

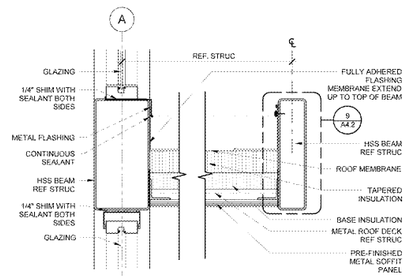

4 CANOPY SECTION
1 1/2" = 1'-0"

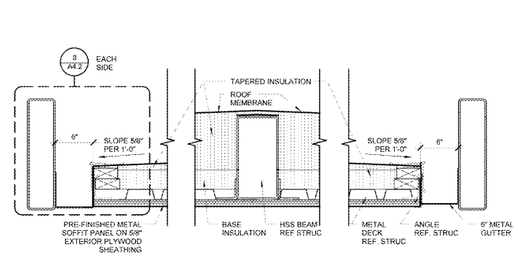

3 CANOPY SECTION
1 1/2" = 1'-0"

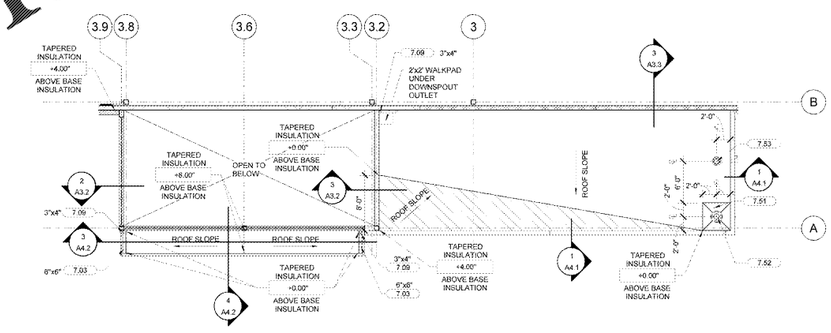

2 LOWER ROOF PLAN
1/8" = 1'-0"

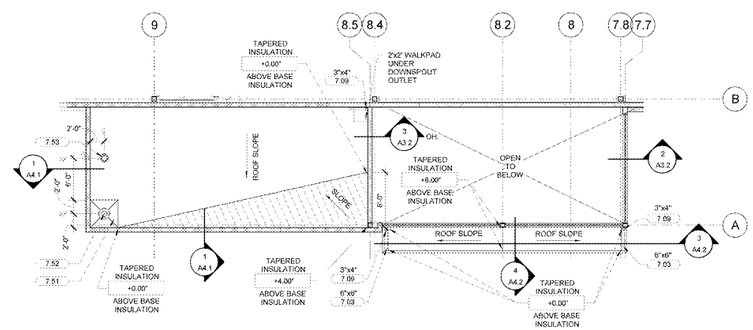

1 LOWER ROOF PLAN
1/8" = 1'-0"

Order Plans @ WWW.LDILine.com

RETAIL DESIGN COLLABORATIVE

Storm Drive, Suite 200
[illegible]
rdcollaborative.com

STIPULATION FOR REPRODUCTION

THESE DRAWINGS AND SPECIFICATIONS ARE THE PROPERTY AND COPYRIGHT OF RETAIL DESIGN COLLABORATIVE AND SHALL NOT BE USED BY ANY PERSON OR ENTITY FOR ANY PURPOSE WHATSOEVER WITHOUT THE WRITTEN PERMISSION OF RETAIL DESIGN COLLABORATIVE. VISUAL CONTACT WITH THESE DRAWINGS AND SPECIFICATIONS SHALL CONSTITUTE PRIMA FACIE EVIDENCE OF ACCEPTANCE OF THESE RESTRICTIONS.

CONSULTANTS

Walmart

LEESBURG, VIRGINIA

STORE NO: 1904-05 PROTO: C-190-5GL-CL

JOB NUMBER: 11906.00

ISSUE BLOCK	
OTB	11/30/17

CHECKED BY:	RW
DRAWN BY:	EH
PROTO CYCLE:	04/28/17
DOCUMENT DATE:	09/13/17

BID SET
NOT FOR CONSTRUCTION

LOWER ROOF PLANS AND DETAILS

SHEET: A4.2

11/30/2017 10:42:12 PM
C:\Users\Eric.Hall\Documents\Revit Local Files\11906.00_Leesburg_VA_Eric.Hall@RDCollaborative.com.rvt