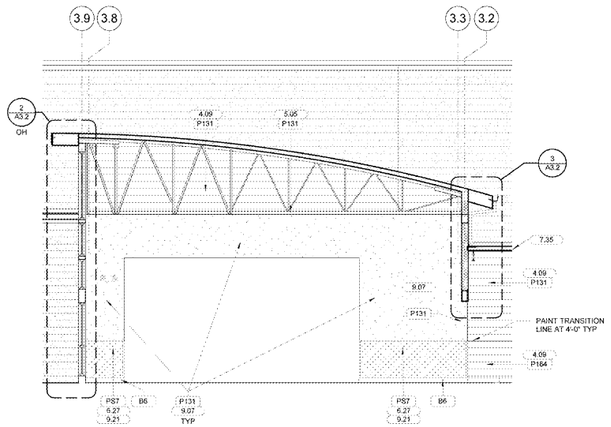

6 GR VESTIBULE SECTION
3/16" = 1'-0"

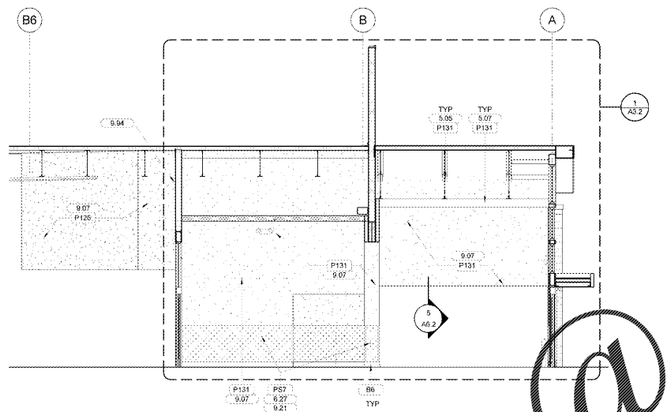

3 GR VESTIBULE SECTION
3/16" = 1'-0"

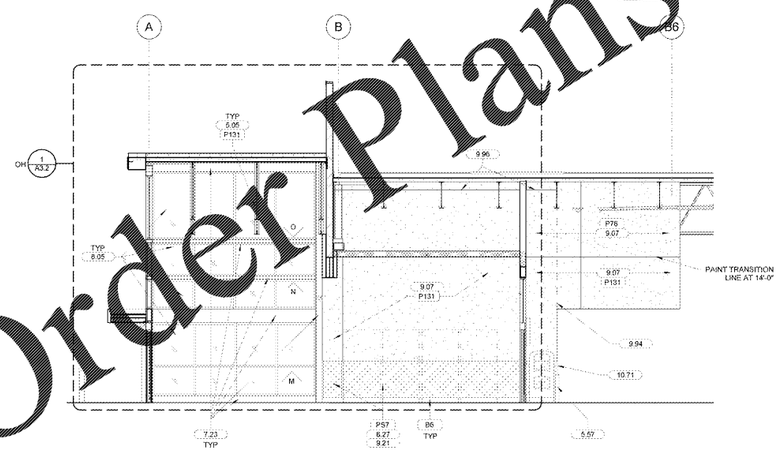

2 GR VESTIBULE SECTION
3/16" = 1'-0"

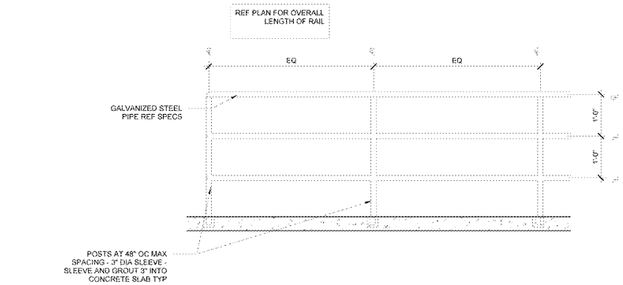

5 GALVANIZED RAIL ELEVATION
3/4" = 1'-0"

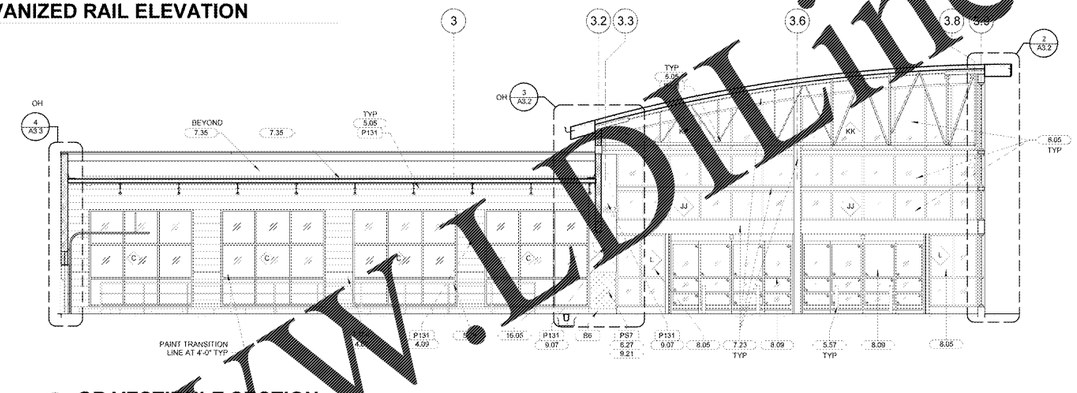

4 GR VESTIBULE SECTION
3/16" = 1'-0"

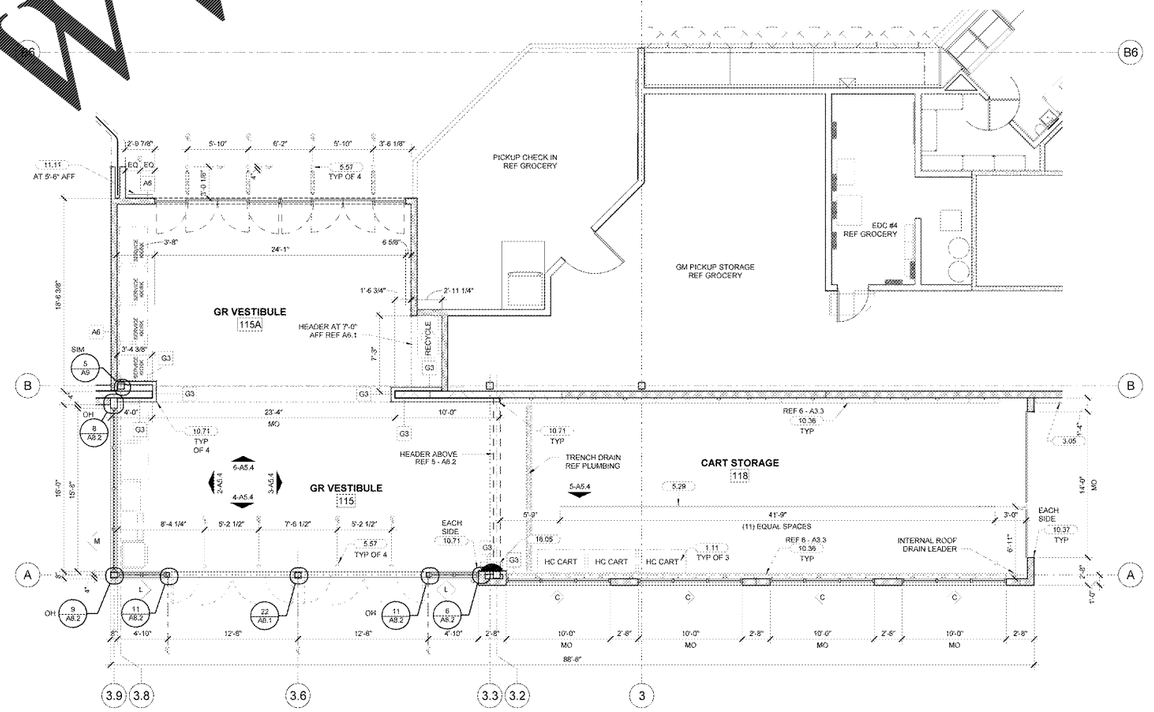

1 GR VESTIBULE PLAN
3/16" = 1'-0"

SHEET NOTES

1. INTERIOR PLAN DIMENSIONS ARE TO FACE OF STUD/CMU UNO
2. REF SHEET A7 FOR SCHEDULE FINISH KEY
3. REF SHEET N1 FOR TACTILE SIGNAGE

KEYNOTE LEGEND

1.11	ELECTRIC HANDICAP CARTS
3.05	CONCRETE CURB
4.09	SMOOTH FACE CMU
5.05	JOIST GIRDER
5.07	TUBE STEEL
5.29	GALVANIZED STEEL PIPE CART RAIL
5.57	32" STAINLESS STEEL BOLLARD, 4" OD FURNISHED BY OWNER, INSTALLED BY GC
6.27	48" HIGH WAINSCOT
7.23	ALUMINUM BRAKE FORMED C
7.35	ROOFING MEMBRANE
8.05	ALUMINUM STOREFRONT
8.09	AUTOMATIC SLIDING ENTRANCE DOORS
9.07	5/8" GYPSU
9.21	5/8" ABUSE RESISTANT GY BOARD TO 4 AFF
9.94	GYPSUM BOARD VERTICAL SL
9.96	GYPSUM BOARD HORIZONTAL SLIP JOINT
10.36	6"X 6" RUBBER CART PROTECTION CURB
10.37	3 1/2"X3 1/2" IMP HEAVY DUTY EPDM CORNER
10.71	ALUMINUM C GUARD
11.11	FUEL PRICE READER SIGN (BOTTOM HEIGHT OF SIGN NOTED ADJACENT TO KEYNOTE)
16.05	BOLLARD CONTROL UNIT, TYPE NOTED ADJACENT TO UNIT. REF N1 FOR LEGEND AND NOTES

Order Plans @ www.WILDLine.com

RETAIL DESIGN COLLABORATIVE
[illegible] Storm Drive, Suite 200
[illegible] 20190
[illegible] 703.5[illegible]
[illegible]rdcollaborative.com

STIPULATION FOR REPRODUCTION OF DRAWINGS AND SPECIFICATIONS
THESE DRAWINGS AND SPECIFICATIONS ARE THE PROPERTY AND COPYRIGHTED WORK OF RETAIL DESIGN COLLABORATIVE AND ARE NOT TO BE USED IN WHOLE OR IN PART FOR ANY PURPOSE OTHER THAN THE SPECIFIC PROJECT FOR WHICH THEY WERE PREPARED AND ARE NOT TO BE ALTERED OR COPIED IN ANY FORM WHATSOEVER, WITHOUT THE WRITTEN AUTHORIZATION OF RETAIL DESIGN COLLABORATIVE. ALL COMMON LAW, STATUTORY AND OTHER RESERVED RIGHTS, INCLUDING COPYRIGHT, ARE HEREBY EXPRESSLY RESERVED.

CONSULTANTS

Walmart
LEESBURG, VIRGINIA
STORE NO.: 1904-05
JOB NUMBER: 11045.03 PROTO: C-190-SGL-CL

ISSUE BLOCK	
OTB	11/30/17

CHECKED BY:	RW
DRAWN BY:	EH
PROTO CYCLE:	04/28/17
DOCUMENT DATE:	09/13/17

BID SET
NOT FOR
CONSTRUCTION

ENLARGED
GR
VESTIBULE

SHEET
A5.4