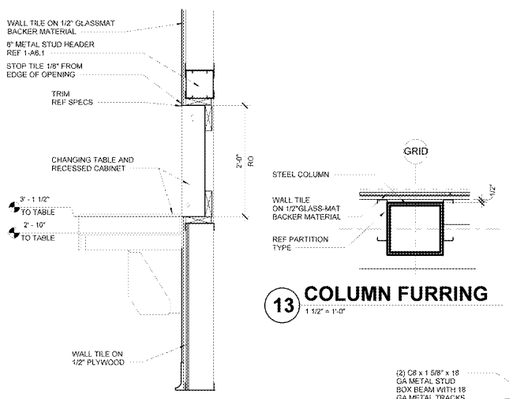

14 WALL AT DIAPER STATION
1" = 1'-0"

13 COLUMN FURRING
1 1/2" = 1'-0"

NOTE: WHERE AN AMMINISTRATIVE AUTHORITY REQUIRES FLUSH CONTROLS FOR FLUSH VALVES TO BE LOCATED IN A POSITION THAT CONFLICTS WITH THE LOCATION OF THE REAR GRAB BAR, THEN THE REAR GRAB BAR SHALL BE PERMITTED TO BE SPLIT OR SHIFTED TO THE OPEN SIDE OF THE TOILET AREA.

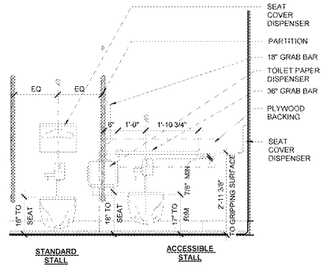

12 ENLARGED STALL ELEVATION
1/2" = 1'-0"

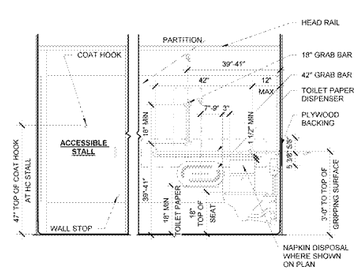

11 ENLARGED STALL ELEVATION
1/2" = 1'-0"

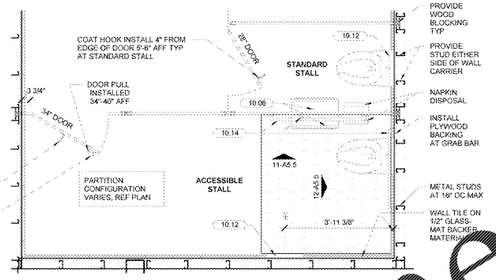

10 ENLARGED STALL PLAN
1/2" = 1'-0"

SHEET NOTES

1. INTERIOR PLAN DIMENSIONS ARE TO FACE OF STUD/CMU UNO
2. PROVIDE BATT INSULATION FOR SOUND PROOFING IN TOILET ROOM PARTITIONS WHERE INDICATED ON PLANS
3. OWNER FURNISHED AND INSTALLED ITEMS SHOWN DASHED UNO
4. SEAL PERIMETER OF ALL TOILETS AND URINALS TO WALLS AND FLOORS, SEAL PERIMETER OF SINK TO WALL SEAL EDGE OF BABY CHANGING TABLE TO WALL
5. REF SPECS FOR RESTROOM PARTITION TYPE AND HEIGHT
6. REF A7 FOR SCHEDULE FINISH KEYNOTES

KEYNOTE LEGEND

1.01	SIGNAGE
10.04	PAPER TOWEL DISPENSER
10.06	TOILET PAPER HOLDER
10.10	DIAPER CHANGING STATION
10.12	TOILET SEAT COVER DISPENSER
10.14	GRAB BAR - INSTALL IN WOOD BACKING IN WALLS
10.26	COAT HOOK (INSTALL IN WOOD BACKING)
10.34	ELECTRIC HAND DRYER (RECESSED)
10.38	CHANGING TABLE AND RECESSED CABINET
10.[illegible]	COUNTERTOP RECESSED DIAPER CHANGING STATION
10.[illegible]	WIPE STATION
10.[illegible]	SEMI-RECESSED PAPER TOWEL DISPENSER
12.71	ALUMINUM CORNER GUARD

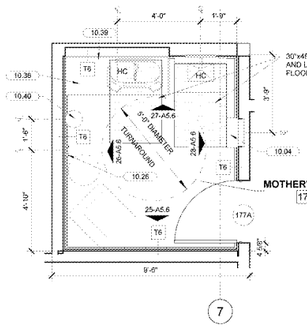

9 MOTHER'S ROOM PLAN
3/8" = 1'-0"

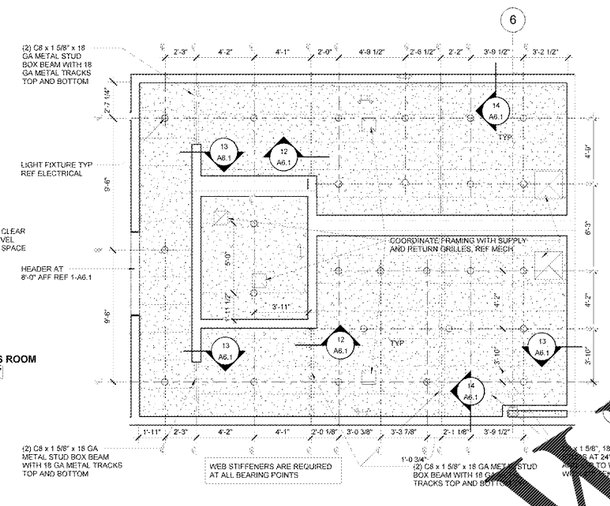

8 REFLECTED CEILING PLAN
1/4" = 1'-0"

PARTITION DIMENSIONS ARE FROM FACE OF FINISHED WALL
FIXTURE DIMENSIONS ARE FROM FACE OF STUD

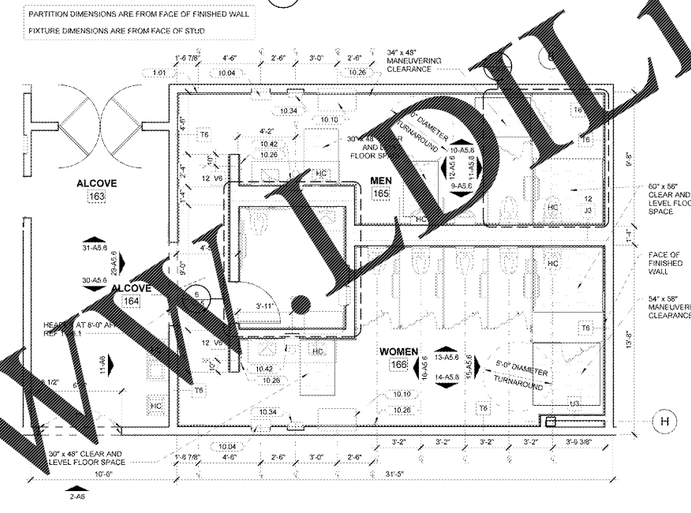

7 REAR TOILET PLAN
1/4" = 1'-0"

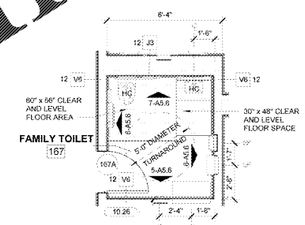

6 TOILET PLAN
1/4" = 1'-0"

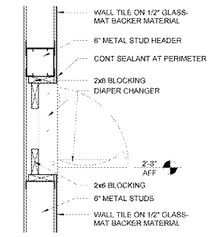

5 WALL AT DIAPER STATION
1" = 1'-0"

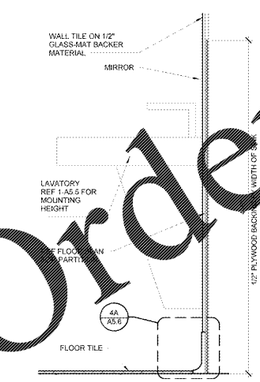

4 LAVATORY SECTION
1 1/2" = 1'-0"

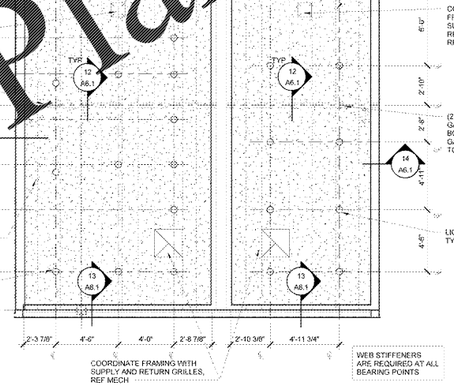

3 REFLECTED CEILING PLAN
1/4" = 1'-0"

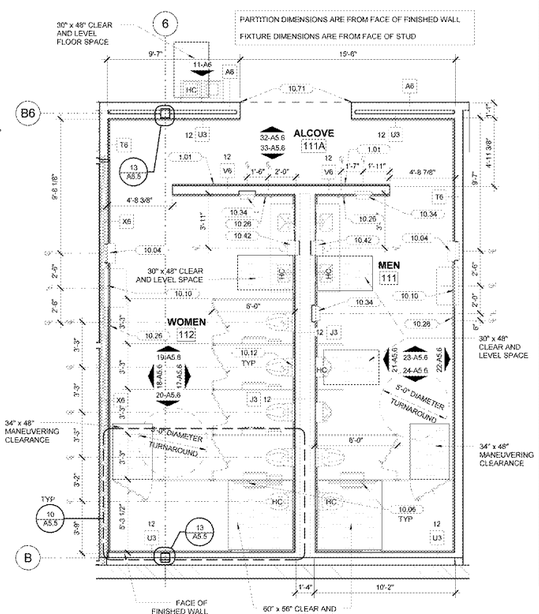

2 TOILET PLAN
1/4" = 1'-0"

FIXTURE HEIGHTS AND CLEARANCES

COMPLY WITH THIS CHART, ICC A117.1, AND ADA STANDARDS FOR ACCESSIBLE DESIGN

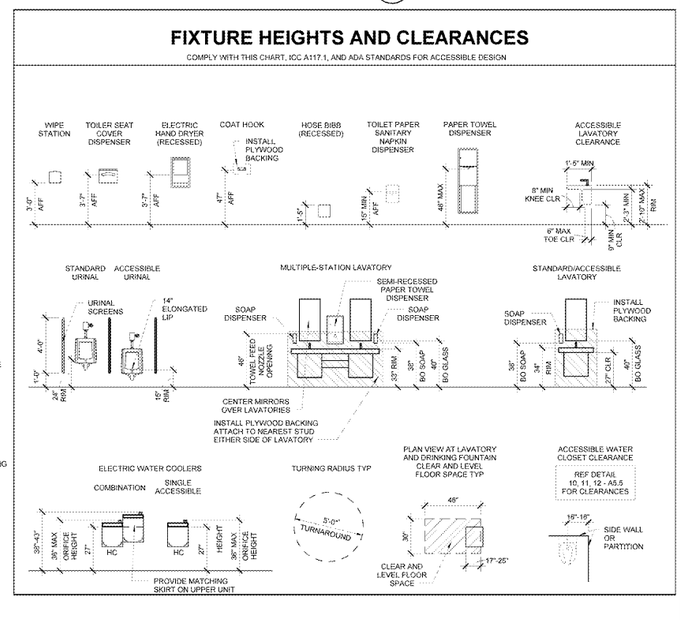

1 FIXTURE HEIGHTS AND CLEARANCES
1/4" = 1'-0"

Order Plans @ WWW.DLine.com

RETAIL DESIGN COLLABORATIVE

[illegible] Chapel Drive
[illegible] 20190
(703) [illegible]
rdcollab[illegible].com

STIPULATION FOR REPRODUCTION

THESE DRAWINGS AND SPECIFICATIONS ARE THE PROPERTY AND COPYRIGHT OF RETAIL DESIGN COLLABORATIVE AND SHALL NOT BE USED BY ANY PERSON OR ENTITY FOR ANY PURPOSE WHATSOEVER WITHOUT THE WRITTEN CONSENT OF RETAIL DESIGN COLLABORATIVE. VISUAL CONTACT WITH THESE DRAWINGS AND SPECIFICATIONS SHALL CONSTITUTE PRIMA FACIE EVIDENCE OF ACCEPTANCE OF THESE RESTRICTIONS. ANY REPRODUCTION OR ALTERATION OF THESE DRAWINGS AND SPECIFICATIONS WITHOUT THE WRITTEN PERMISSION OF RETAIL DESIGN COLLABORATIVE IS PROHIBITED AND ANY UNAUTHORIZED REPRODUCTION OR ALTERATION WILL BE PROSECUTED TO THE FULLEST EXTENT OF THE LAW.

CONSULTANTS

Walmart
LEESBURG, VIRGINIA
STORE NO: 1904-05
JOB NUMBER: 11/06/20 PROTO: C-190-SGL-GL

ISSUE BLOCK

OTB	11/30/17

CHECKED BY:	RW
DRAWN BY:	EH
PROTO CYCLE:	04/28/17
DOCUMENT DATE:	09/13/17

BID SET
NOT FOR CONSTRUCTION

TOILET PLANS AND DETAILS

SHEET: A5.5

11/30/2017 10:53:32 M
C:\Users\Eric\Documents\Revit Local Files\1904-05_WM_Leesburg_VA_11-06-20_EH.rvt