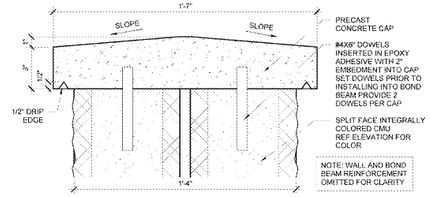

8 WALL CAP DETAIL
3" = 1'-0"

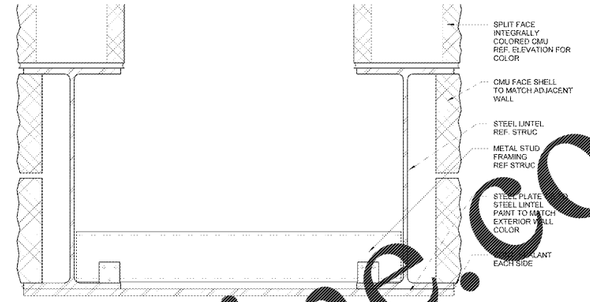

7 HEAD DETAIL
3" = 1'-0"

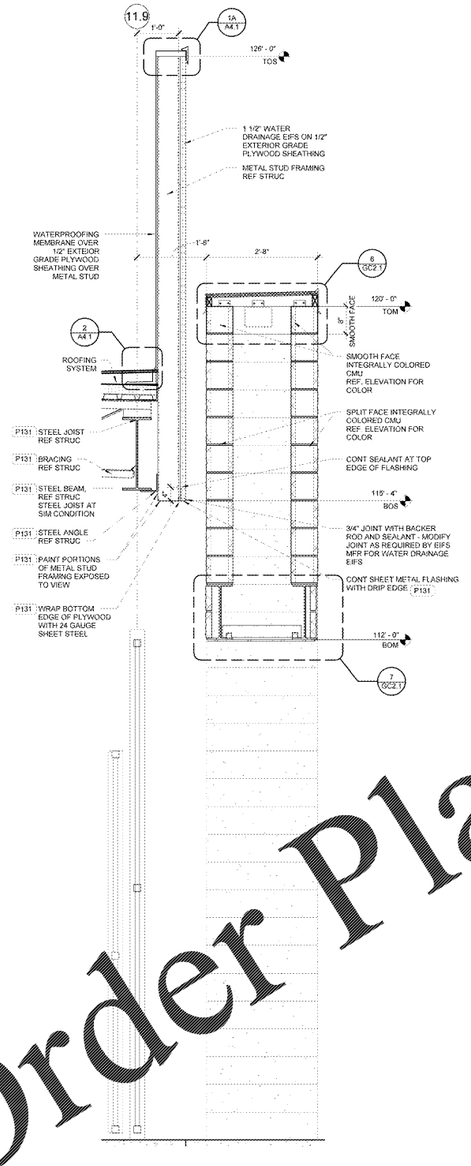

5 WALL SECTION
3/4" = 1'-0"

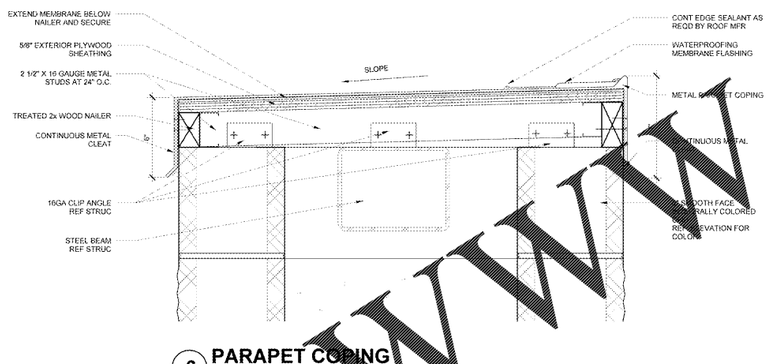

6 PARAPET COPING
3" = 1'-0"

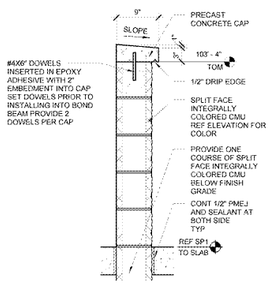

4 WALL SECTION
1" = 1'-0"

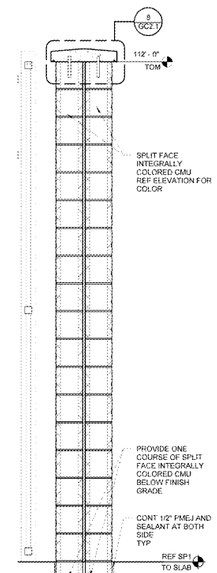

3 WALL SECTION
3/4" = 1'-0"

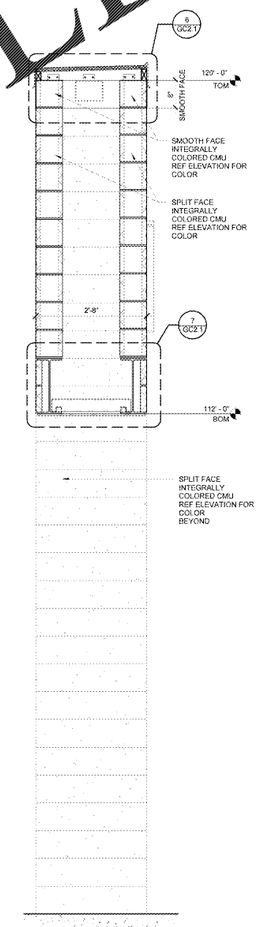

2 WALL SECTION
3/4" = 1'-0"

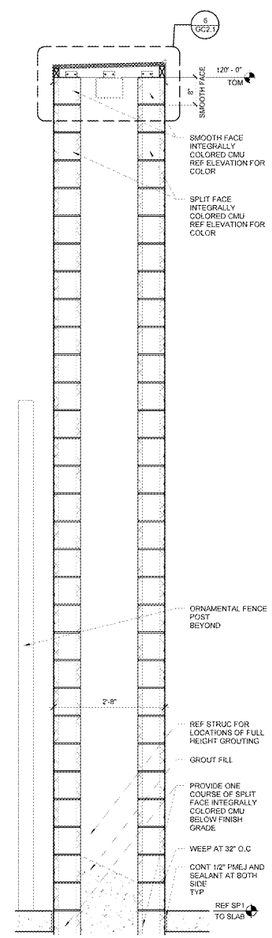

1 WALL SECTION
3/4" = 1'-0"

Order Plans @ WWW.LDILine.com

RETAIL DESIGN COLLABORATIVE
[illegible] Storm Drive, Suite 200
[illegible] (20190)
T: 703.[illegible]256
rdcollab[illegible].com

STIPULATION FOR REPRODUCTION

THIS DRAWING AND SPECIFICATION, AS AN INSTRUMENT OF SERVICE, IS AND SHALL REMAIN THE PROPERTY OF RETAIL DESIGN COLLABORATIVE. THEY ARE NOT TO BE USED IN WHOLE OR IN PART FOR ANY OTHER PROJECT OR EXTENSION OF THIS PROJECT EXCEPT BY AGREEMENT IN WRITING AND WITH APPROPRIATE COMPENSATION TO RETAIL DESIGN COLLABORATIVE. ALL COMMON LAW, STATUTORY AND OTHER RESERVED RIGHTS, INCLUDING COPYRIGHT, ARE HEREBY EXPRESSLY RESERVED BY RETAIL DESIGN COLLABORATIVE. ALL REPRODUCTIONS OF THESE DRAWINGS MUST BEAR THE STATEMENT OF RETAIL DESIGN COLLABORATIVE'S COPYRIGHT.

CONSULTANTS

Walmart
LEESBURG, VIRGINIA
STORE NO: 1904 PROTO
JOB NUMBER: 190 SGL-04

ISSUE BLOCK

OTB	11/30/17

CHECKED BY:	RW
DRAWN BY:	EH
FILE NAME:	190GC2.1
PROTO CYCLE:	042817
DOCUMENT DATE:	09/13/17

BID SET
NOT FOR CONSTRUCTION

GARDEN CENTER WALL SECTIONS AND DETAILS

SHEET: GC2.1

11/30/2017 2:47:13 PM
C:\Users\rdcollaborative\Documents\Revit Local Files\190 SGL-04_RW_Eric.Hall@RDCL.rvt