SHEET NOTES

1. REF SHEET A7 FOR SCHEDULE FINISH KEY.
2. REF SHEET A5.6 FOR FIXTURE MOUNTING HEIGHTS
3. ALL EXPOSED COUNTERTOP CORNERS AND ENDS ARE TO BE EASED.

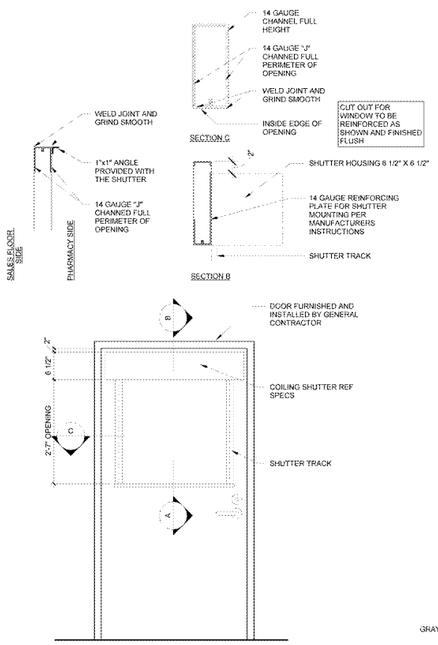

TYPE P

8 DOOR ELEVATION
12" = 1'-0"

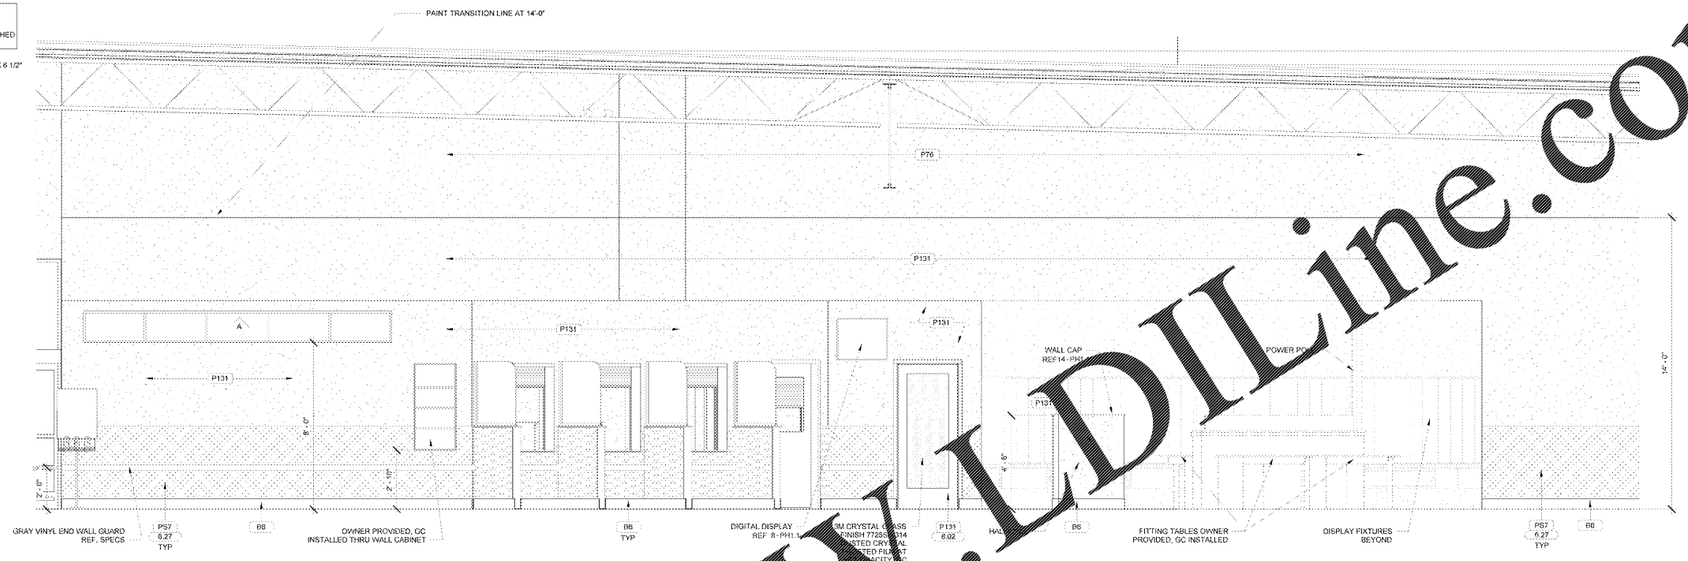

7 EXTERIOR ELEVATION
3/8" = 1'-0"

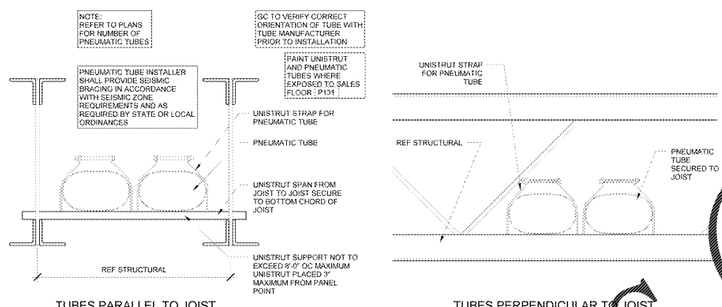

6 TUBE HANGER
12" = 1'-0"

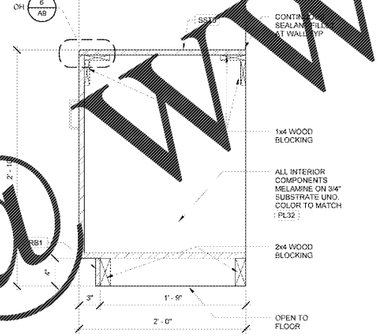

5 SINK CABINET SECTION
1 1/2" = 1'-0"

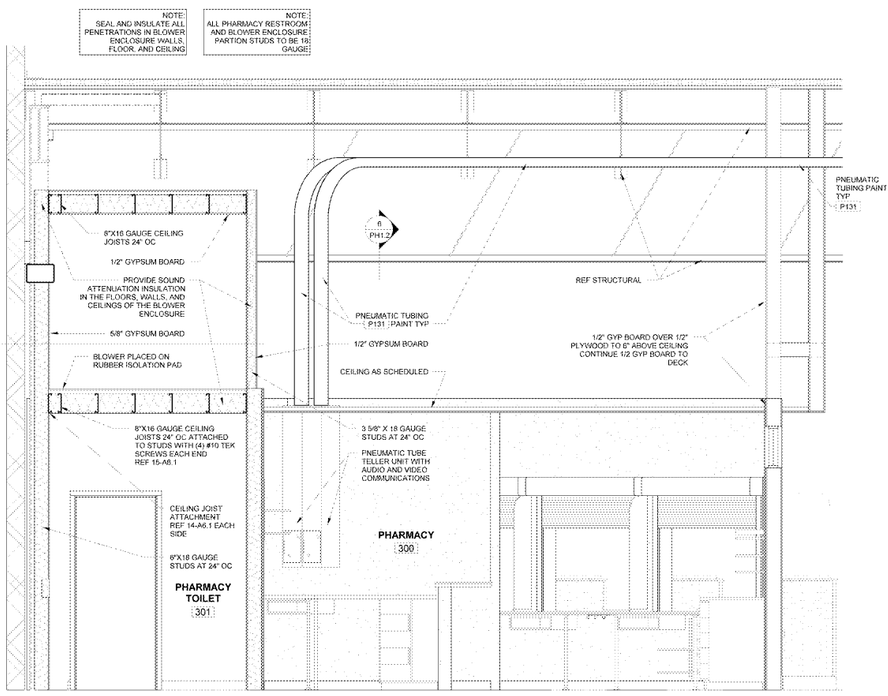

1 WALL SECTION
1/2" = 1'-0"

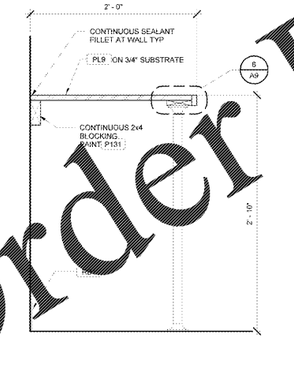

4 HC SINK APRON SECTION
1 1/2" = 1'-0"

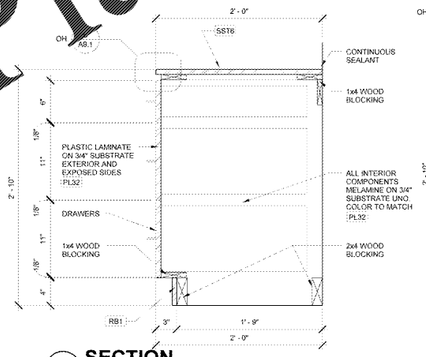

3 SECTION
1 1/2" = 1'-0"

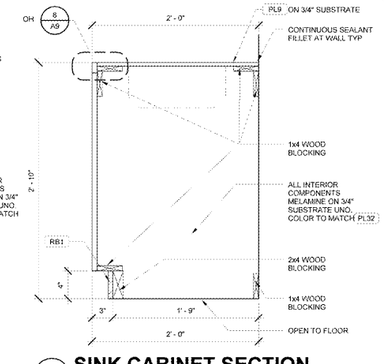

2 SINK CABINET SECTION
1 1/2" = 1'-0"

Order Plans @ www.LDIline.com

RETAIL DESIGN COLLABORATIVE
[illegible] Corporate Drive, Suite 200
[illegible], VA 20190
T 703.[illegible]
rdcollaborative.com

STIPULATION FOR RELEASE OF DRAWINGS AND SPECIFICATIONS

THESE DRAWINGS AND SPECIFICATIONS ARE THE PROPERTY AND COPYRIGHTED WORK OF RETAIL DESIGN COLLABORATIVE AND ARE NOT TO BE USED IN WHOLE OR IN PART FOR ANY PROJECT OTHER THAN THE ONE FOR WHICH THEY ARE SPECIFICALLY PREPARED AND INTENDED. THEY ARE NOT TO BE LOANED, COPIED OR REPRODUCED WITHOUT THE WRITTEN CONSENT OF RETAIL DESIGN COLLABORATIVE. ALL COMMON LAW, STATUTORY AND OTHER RESERVED RIGHTS, INCLUDING COPYRIGHT, ARE HEREBY EXPRESSLY RESERVED.

CONSULTANTS

Walmart
LEESBURG, VIRGINIA
STORE NO: 1904 | 11/05/05 | PROTO | 14L-GSR-UR
JOB NUMBER:

ISSUE BLOCK

OTB	11/30/17

CHECKED BY:	RW
DRAWN BY:	EH
FILE NAME:	190-PH1.2
PROTO CYCLE:	042817
DOCUMENT DATE:	09/13/17

BID SET
NOT FOR CONSTRUCTION

PHARMACY SECTIONS AND DETAILS

SHEET:
PH1.2

1/2/2017 4:43:29 PM
C:\Users\rdcollaborative\Documents\14L_GSR_UR_Tradesman_eh.rvt