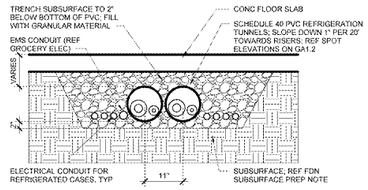

6 REFRIGERATION TRENCH
3/4" = 1'-0"

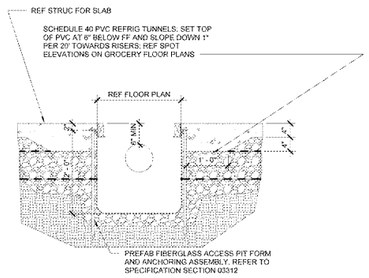

5 REFRIGERATION PIT
3/4" = 1'-0"

4 NOT USED
NTS

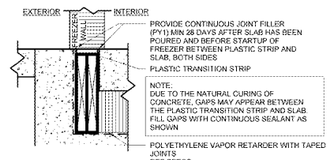

3A ENLARGED DETAIL AT PLASTIC TRANSITION STRIP-A
1 1/2" = 1'-0"

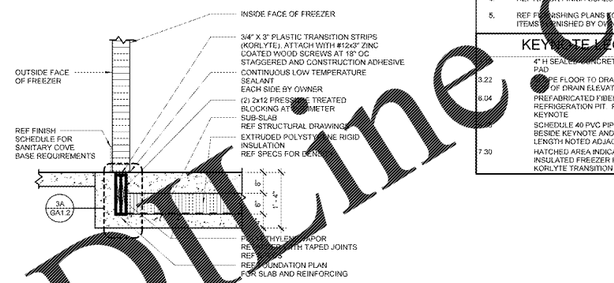

3 INSULATED FREEZER SLAB
3/4" = 1'-0"

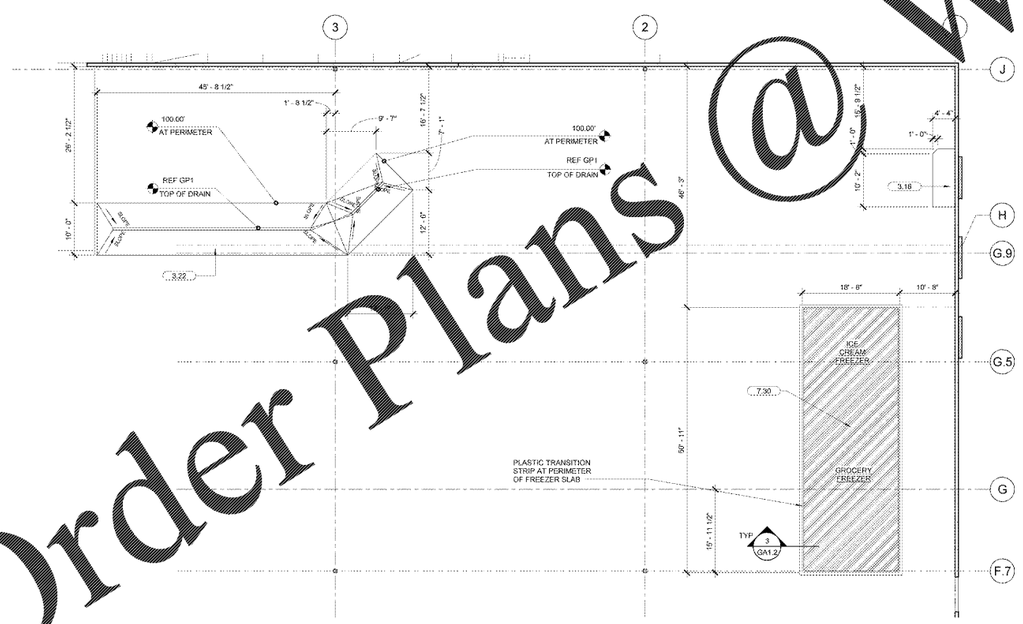

2 REAR GROCERY UNDERSLAB PLAN
3/32" = 1'-0"

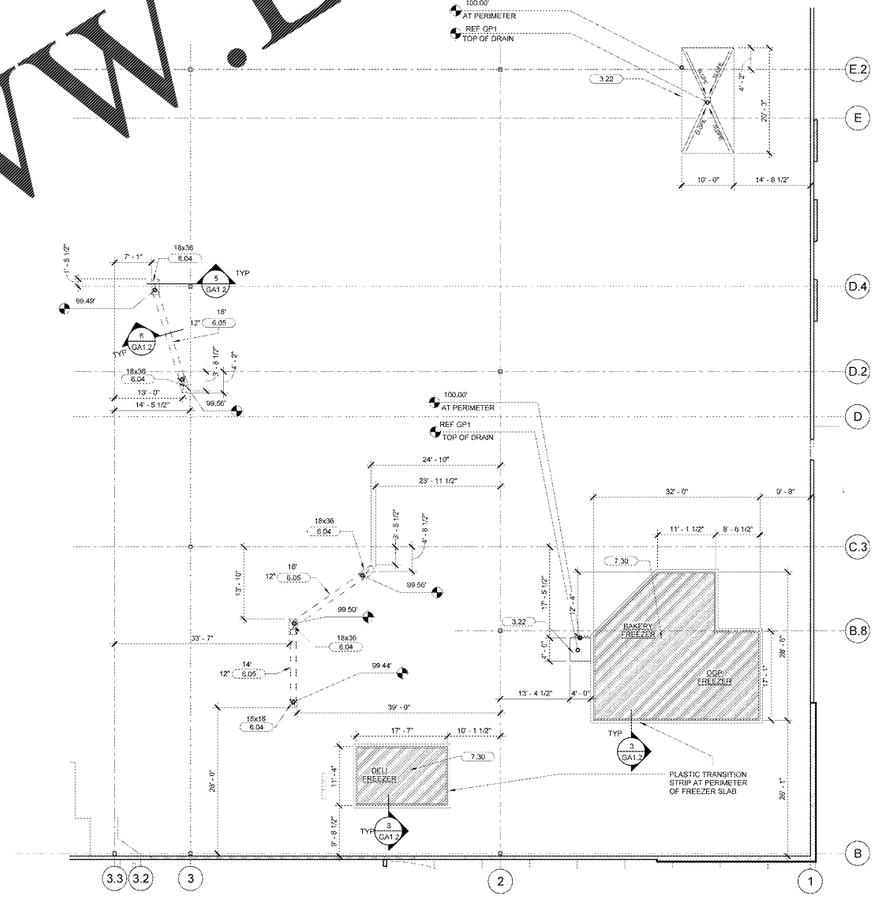

1 FRONT GROCERY UNDERSLAB PLAN
3/32" = 1'-0"

GENERAL NOTES

1. PROPER INSTALLATION OF JOINT SEALANTS IS CRITICAL TO MEETING OWNER QUALITY ASSURANCE STANDARDS. PROVIDE SEALANTS IN ACCORDANCE WITH DRAWINGS AND SPECIFICATIONS
2. ALL JOINTS BETWEEN DISSIMILAR MATERIALS SHALL BE SEALED AS REQUIRED FOR A COMPLETE AND PROPER INSTALLATION, REGARDLESS OF WHETHER SHOWN ON THE DRAWINGS OR INDICATED IN THE SPECIFICATIONS. SUCH JOINTS NOT SHOWN OR SCHEDULED SHALL BE SEALED WITH SEALANTS CONSISTENT WITH SPECIFIED MATERIALS OR AS RECOMMENDED BY THE MANUFACTURER FOR THE SPECIFIC APPLICATION
3. INTERIOR SEALANTS USED IN FOOD PREPARATION AREAS SHALL MEET THE REQUIREMENTS FOR USDA USDA REGULATED FACILITIES
4. REF ARCH FOR FINISH SCHEDULE
5. REF FURNISHING PLANS FOR ITEMS FURNISHED BY OWNER

KEYNOTE LEGEND

	4" H SEALED CONCRETE HOUSEKEEPING PAD
3.22	TOP OF FLOOR TO DRAIN, REF PLUMBING FOR TOP OF DRAIN ELEVATION
6.04	PREFABRICATED FIBERGLASS REFRIGERATION PIT. PIT SIZE NOTED ABOVE KEYNOTE
7.30	SCHEDULE 40 PVC PIPE. PIPE SIZE NOTED BESIDE KEYNOTE AND APPROXIMATE PIPE LENGTH NOTED ADJACENT TO KEYNOTE
	HATCHED AREA INDICATES EXTENT OF INSULATED FREEZER FLOOR INCLUDING KORLYTE TRANSITION STRIP

Order Plans @ www.LDLine.com

RETAIL DESIGN COLLABORATIVE
[illegible] Drive, Suite 200
[illegible] (2019)
[illegible] 703.[illegible]
rdcollaborative.com

STIPULATION FOR RELEASE OF DRAWINGS AND SPECIFICATIONS
THESE DRAWINGS AND SPECIFICATIONS ARE THE PROPERTY AND COPYRIGHTED WORK OF RETAIL DESIGN COLLABORATIVE AND ARE NOT TO BE USED IN WHOLE OR IN PART FOR ANY PURPOSE OTHER THAN THE CONSTRUCTION OF THE PROJECT SPECIFICALLY ADDRESSED IN THESE DRAWINGS AND SPECIFICATIONS. ANY OTHER USE OR REUSE, REPRODUCTION OR ALTERATION WITHOUT THE EXPRESS WRITTEN PERMISSION OF RETAIL DESIGN COLLABORATIVE IS PROHIBITED AND WILL BE AT THE USER'S SOLE RISK AND WITHOUT LIABILITY TO RETAIL DESIGN COLLABORATIVE.

CONSULTANTS

Walmart
LEESBURG, VIRGINIA
STORE NO: 1904-05 | PROTO | 1995435 | JOB NUMBER: 190 SGL-DL

ISSUE BLOCK	
OTB	11/30/17

CHECKED BY:	RW
DRAWN BY:	EH
FILE NAME:	190GA1.2
PROTO CYCLE:	042817
DOCUMENT DATE:	09/13/17

BID SET
NOT FOR CONSTRUCTION

UNDERSLAB PLAN AND DETAILS

SHEET
GA1.2