EQUIPMENT LEGEND - REFRIGERATED AND HOT CASES

FSE NO.	QTY	CASE LENGTH OR DOOR NO	DESCRIPTION	MANUFACTURER	MODEL	NOTES
RS003.000	13	N/A	WALK-IN PANELS	KPS GLOBAL	TBD	5
RS011.000	7	C	WIDE COFFIN CHASE	HUSSMANN	FWG	5
RD1010.652	1	8FT	SELF-SERVICE	HUSSMANN	E2V	5
RD1018.852	1	8FT	SELF-SERVICE	KYSOR/WARREN	BX3LN	5
RD1018.052	1	12FT	SELF-SERVICE	KYSOR/WARREN	BX3LN	5
RD1048.752	2	8FT	UNITIZED MULTI-DECK ISLAND CENTER	HILL PHOENIX	PFI-R-IC-51	5
RD1050.752	2	6FT	UNITIZED MULTI-DECK ISLAND END	HILLPHOENIX	PF-R-EC-51	5
RD1083.652	2	13FT	ISLAND	SOUTHERN	RIM 04MS	5
RD2000.642	1	8FT	SERVICE	HUSSMANN	SMBT	5
RD2006.642	1	12FT	SERVICE	HUSSMANN	SMBT	5
RD2011.652	1	4FT	SERVICE SELF-SERVICE	HUSSMANN	CR3-B	5
RD3007.042	9	8FT	REACH-IN (FRENCH DOORS)	KYSOR/WARREN	DX8LD	5,13
RD3007.042	13	12FT	REACH-IN (FRENCH DOORS)	KYSOR/WARREN	DX6LD	5,13
RD3015.142	1	2DR	NARROW REACH-IN	KYSOR/WARREN	RN8SL	5, 13
RD3015.142	1	3DR	NARROW REACH-IN	KYSOR/WARREN	RN6SL	5, 13
RD3015.142	2	4DR	NARROW REACH-IN	KYSOR/WARREN	RN6SL	5, 13
RD3015.242	4	2DR	NARROW REACH-IN	KYSOR/WARREN	RN8SL	5, 13
RD3015.242	2	4DR	NARROW REACH-IN	KYSOR/WARREN	RN6SL	5, 13
RD3016.242	2	4DR	NARROW B2B REACH-IN	KYSOR/WARREN	RN6TL	5, 13
RD3016.242	10	5DR	NARROW B2B REACH-IN	KYSOR/WARREN	RN6TL	5, 13
RD3026.042	2	8FT	REACH-IN (FRENCH DOORS) REAR LOAD	KYSOR/WARREN	DR6LD	5,13
RD3026.042	3	12FT	REACH-IN (FRENCH DOORS) REAR LOAD	KYSOR/WARREN	DR6LD	5,13
RD4003.352	2	8FT	MULTI-DECK	HILL PHOENIX	OHMM-NRG	5, 13
RD4003.352	5	12FT	MULTI-DECK	HILL PHOENIX	OHMM-NRG	5, 13
RD4018.052	1	8FT	MULTI-DECK	KYSOR/WARREN	DX6XN	5,13
RD4018.742	6	12FT	MULTI-DECK	KYSOR/WARREN	DX6LN	5,13
RD4032.902	1	8FT	FLORAL UPRIGHT OPEN (8FT)	BORGEN	P6462	5
RD6010.005	6	C	WIDE COFFIN END MED TEMP	HUSSMANN	FVEG	5
RD6010.205	6	C	WIDE COFFIN END DUAL TEMP	HUSSMANN	FVEG	5
RD6011.005	2	12FT	WIDE COFFIN CENTER MED TEMP	HUSSMANN	FVG	5
RD6011.205	4	12FT	WIDE COFFIN CENTER DUAL TEMP	HUSSMANN	FVG	5
RH0101.000	1	8FT	SERVICE SELF-SERVICE	CUSTOM DELI	DLW-CD-SS	5
RH0121.000	1	8FT	SERVICE	CUSTOM DELI	ILW	5
RH0123.000	1	4FT	MOBILE (3X4)	CUSTOM DELI	DLW-3-H	1,5

EQUIPMENT LEGEND - BAKERY

B004	2	SCALE-LABELER	---
B005D	1	PAN WASHER	---
B007	1	BREAD SLICER: GRAVITY	---
B009	4	WIRE STORAGE RACKS (18X48IN)	4, 12
B009A	1	WIRE STORAGE RACKS (18X36IN)	4, 12
B018C	2	LIGHTED BAKERY DISPLAY	---
B019	53	BAKERY MOBILE RACKS	4, 12
B020	1	BAKERY SCANNER	---
B021	1	BAKERY PRINTER	---
B028	1	AIR COMPRESSOR WITH AIRBRUSH	---
B030	6	PAN CADDY	4, 12
B033	1	ICING WARMER ON CASTERS	---
B049	1	PRE-FRIED DONUT PROCESSING SYSTEM	---
B055G	1	RACK OVEN, DOUBLE (GAS)	11

EQUIPMENT LEGEND - DELI

D004	6	SCALE-LABELER	---
D005	2	WRAPPER	---
D007A	2	MOBILE STAND	---
D007B	4	SLICER	3
D009	5	WIRE STORAGE RACKS (18X48IN)	4, 12
D009A	11	WIRE STORAGE RACKS (18X36IN)	4, 12
D017	1	COMMERCIAL MICROWAVE OVEN	---
D026C	1	2 VAT FRYER WITH 1 VAT BIB WITH SPREADER CABINET	---
D029	2	DUNNAGE RACK	12
D030	1	MOBILE ROTISSERIE CART	---
D059DF	1	DOUBLE STACK ROTISSERIE	---
D059FS	1	ROTISSERIE	---
D063	1	SMOKER OVEN WITH INTEGRATED FAT DRAIN ASSEMBLY KIT	---
D089	3	WALL MOUNTED WIRE SHELVING (18x48IN)	4, 12
D089B	2	WALL MOUNTED WIRE SHELVING (18x36IN)	4, 12

EQUIPMENT LEGEND - MEAT

M004	1	SCALE-LABELER	---
M029B	2	WALL MOUNTED WIRE SHELVING (18X36IN)	4, 12

EQUIPMENT LEGEND - MISC. GROCERY

MG004	2	BALER	1, 9, 11
MG005F	1	SELF CONTAINED COMPACTOR	---
MG008	1	ICE MERCHANDISER	1
MG010	1	R/O WATER FILTRATION SYS. MISC. EQUIP	11
MG011	1	R/O WATER DISPENSER	1, 11
MG016	24	GLASS MERCHANDISE DOORS	10, 11
MG019	24	DEEP GRAVITY FLOW SHELVING	10
MG020	1	ICE BAGGING MACHINE SYSTEM	1, 11
MG021	1	WASTE COOKING OIL TANK WITH CADDY	---
MG049	1	MOBILE HOT HOLDING CABINET	---

EQUIPMENT LEGEND - PRODUCE

WDS NUMBER	QTY	DESCRIPTION	NOTES
P004	1	SCALE-LABELER	---
P005	1	WRAPPER	---
P007	1	PRODUCE MISTING SYSTEM	---
P011	1	MOBILE QUALITY CART	---
P019B	2	WALL MOUNTED WIRE SHELVING (18X36IN)	4, 12

EQUIPMENT LEGEND - STAINLESS STEEL

SS004	4	HAND SINK 16X14 (14X10) WALL MOUNTED	8
SS004H3	1	HAND SINK 16X17 (14X12) WITH WRIST LEVERS WALL MOUNTED	6, 8
SS004L	2	HAND SINK 16X14 (14X10) WALL MOUNTED WITH LH SPLASH	8
SS004R	3	HAND SINK 16X14 (14X10) WALL MOUNTED WITH RH SPLASH	8
SS011	1	PREP SINK 18X26 (12X12) WITH 12IN DB	2
SS012	1	PREP SINK 24X36 (18X18) WITH 18IN DB	2
SS021	2	3-COMPARTMENT 30X84 (18X24) WITH 18IN DB	2
SS025	1	3-COMPARTMENT 34X124 (20X26) WITH 30IN DB	2
SS032	3	TABLE 36X30 FLAT TOP WITH UNDERSHELF WITH CASTERS	---
SS035	1	CABINET 36X30 FLAT TOP WITH CASTERS	---
SS048	5	CABINET 48X30 WITH BACKSPLASH WITH CASTERS	---
SS062	4	TABLE 72X30 WITH BACKSPLASH WITH UNDERSHELF	---
SS064	2	TABLE 72X30 FLAT TOP (OPEN) NO SHELF	---
SS068	2	CABINET 72X30 WITH BS WITH 2 DRAWERS ON CASTERS	---
SS069	1	CABINET 72X30 WITH BACKSPLASH ON CASTERS	---
SS085	1	CABINET 96X30 WITH BS WITH 2 DRAWERS ON CASTERS	---
SS089	2	CABINET 96X30 WITH BACKSPLASH ON CASTERS	---

EQUIPMENT LEGEND - WEDGE

WDS NUMBER	QTY	DESCRIPTION	NOTES
W201	1	SALES CUSTOMER WEDGE (MD)	---

EQUIPMENT NOTES

1. REFERENCE SHEET A1 FOR EQUIPMENT LOCATION
2. 3-COMPARTMENTS, PREP SINKS, AND MOP SINKS TO BE FURNISHED WITH FAUCETS WITH INTEGRAL CHECK VALVES
3. OWNER DETERMINES FINAL QUANTITY BETWEEN SLICERS AND MEAT SLICERS.
4. QUANTITY AND TYPE BY OWNER. RACKS/SHELVING SHOWN ARE POSSIBLE STORAGE AND PREP LOCATIONS
5. FINISHES FOR OWNER SUPPLIED EQUIPMENT ARE TO BE DETERMINED BY EQUIPMENT BETWEEN OWNER AND OEM
6. HAND SINK INSTALLED TO 2'-9" FINISHED FLOOR
7. NOT USED
8. GENERAL CONTRACTOR TO INSTALL OWNER FURNISHED SOAP AND PAPER TOWEL DISPENSER. REF GROCERY INTERIOR ELEVATIONS FOR MOUNTING HEIGHTS
9. OWNER TO SUPPLY CONVEYORS AND BAGGING BY JV MFG (CRAM-A-LOT) OR PHILADELPHIA TRAMRAIL.
10. EQUIPMENT SUPPLIED BY OWNER
11. EQUIPMENT INSTALLED BY EQUIPMENT SUPPLIER
12. EQUIPMENT INSTALLED BY OWNER
13. REFRIGERATED CASE CANOPY INSTALLED BY RC. COORDINATE WITH OWNER TO INSTALL FASCIA FROM CASE CANOPY EDGE TO FACILITATE INSTALLATION OF OWNER INSTALLED SIGNAGE. INSTALL PER MANUFACTURER'S INSTRUCTIONS AND COORDINATE WITH UTILITY CONNECTIONS

GENERAL EQUIPMENT NOTES

A. ALL EQUIPMENT IS SUPPLIED BY OWNER, INSTALLED BY THE GENERAL CONTRACTOR. GENERAL CONTRACTOR TO MAKE FINAL UTILITY CONNECTIONS, UNLESS OTHERWISE NOTED.

B. REFERENCE SPECIFICATIONS FOR REFRIGERATED AND HOT DISPLAY CASES FOR SUPPLIED BY, INSTALLED BY, AND FINAL CONNECT BY.

C. REFERENCE SPEC SECTION APPENDIX-A FOR MANUFACTURER AND MODEL NUMBERS NOT LISTED IN EQUIPMENT LEGENDS

D. OWNER TO SUPPLY SS FIXTURES BY WIN-HOLT

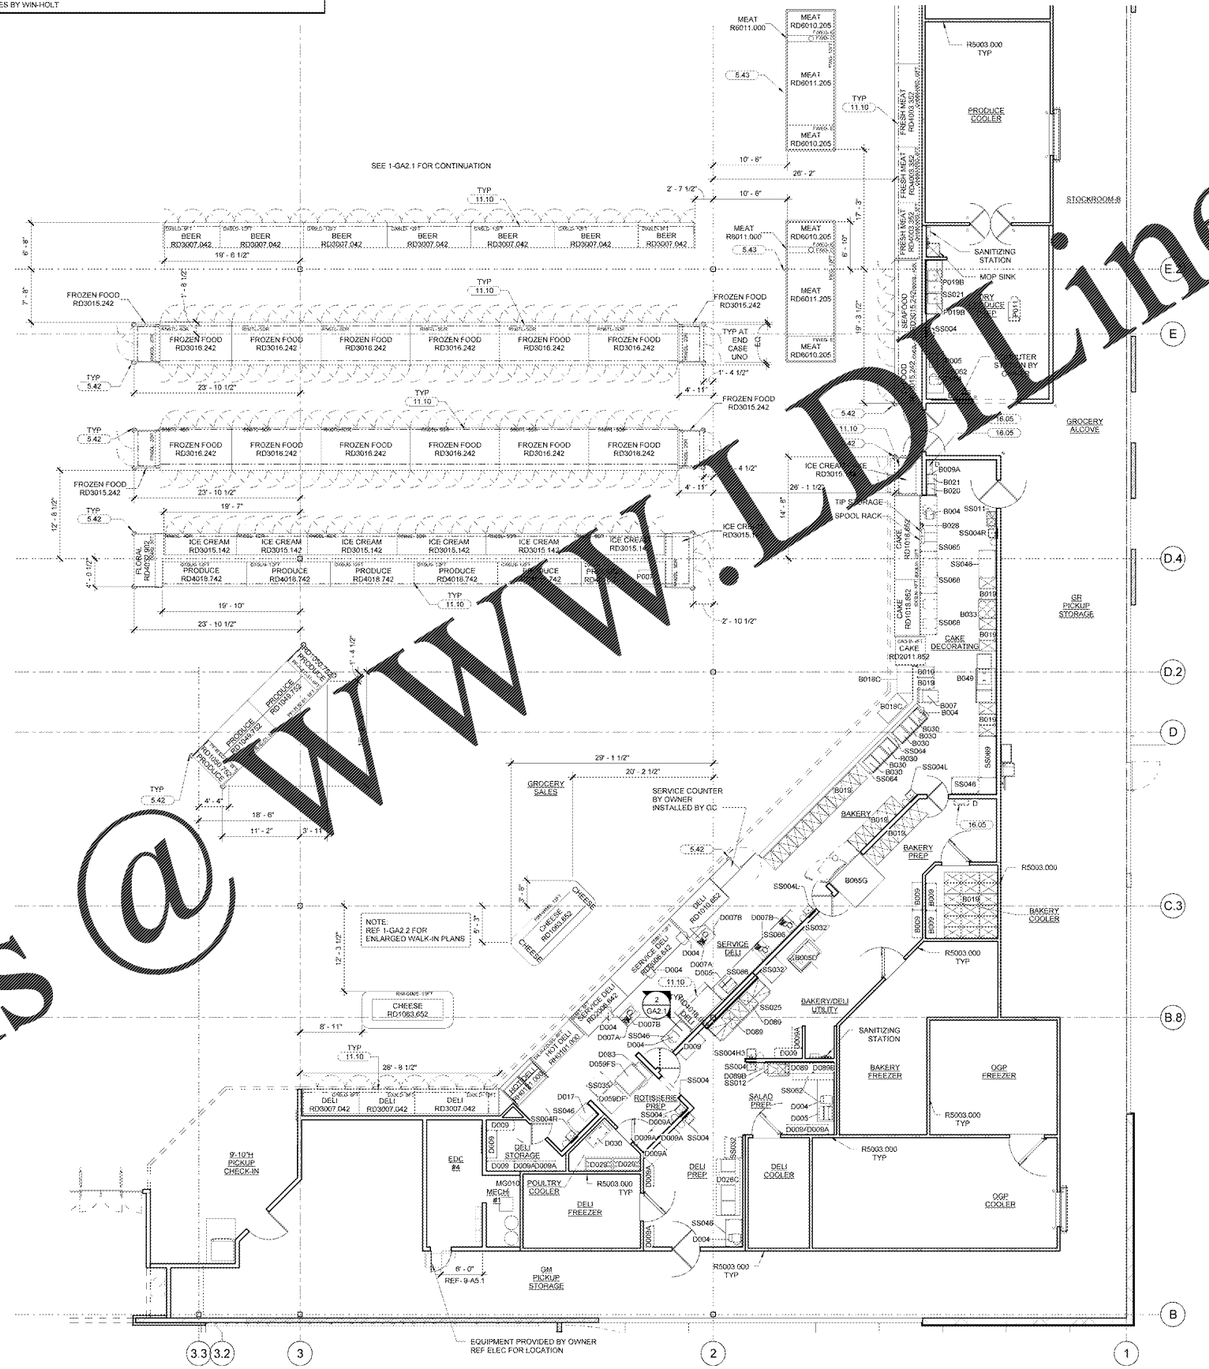

1 ENLARGED FRONT GROCERY FIXTURE PLAN

1/8" = 1'-0"

GENERAL NOTES

1. PROPER INSTALLATION OF JOINT SEALANTS IS CRITICAL TO MEETING OWNER QUALITY ASSURANCE STANDARDS. PROVIDE SEALANTS IN ACCORDANCE WITH DRAWINGS AND SPECIFICATIONS
2. ALL JOINTS BETWEEN DISSIMILAR MATERIALS SHALL BE SEALED AS REQUIRED FOR A COMPLETE AND PROPER INSTALLATION, REGARDLESS OF WHETHER SHOWN ON THE DRAWINGS OR INDICATED IN THE SPECIFICATIONS. SUCH JOINTS NOT SHOWN OR SCHEDULED SHALL BE SEALED WITH SEALANTS CONSISTENT WITH SPECIFIED MATERIALS OR AS RECOMMENDED BY THE MANUFACTURER FOR THE SPECIFIC APPLICATION
3. INTERIOR SEALANTS USED IN FOOD PREPARATION AREAS SHALL MEET THE REQUIREMENTS FOR USE IN USDA REGULATED FACILITIES
4. REF ARCH FOR FINISH SCHEDULE
5. REF FURNISHING PLANS FOR ALL ITEMS FURNISHED BY OWNER

SHEET NOTES

1. DIMENSIONS OF REFRIGERATED CASES ARE TO THE OUTERMOST POINTS OF THE CASES. ENDCAPS AND BUMPERS ARE CONSIDERED PART OF THE CASE, WHERE THEY OCCUR. DIMENSIONS ON THE FIXTURE PLANS ARE FOR LAYOUT OF OWNER-FURNISHED ITEMS ONLY AND ARE NOT TO BE USED FOR LOCATION OF WALLS AND OTHER CONTRACTOR-BUILT ITEMS
2. PROVIDE STEEL CLOSURE PANELS AT ALL VERTICAL GAPS AND HORIZONTAL GAPS 52" OR LOWER BETWEEN REFRIGERATED CASES, WALLS, AND/OR EQUIPMENT REF FIXTURE PLANS FOR STEEL CLOSURE PANEL DETAIL
3. ALL FIXED (NON-MOVEABLE) EQUIPMENT INCLUDING SINKS, OVENS, AND REFRIGERATED EQUIPMENT SHALL BE SEALED TO THE WALLS. BASE OR LEGS SHALL BE SET IN A BED OF SEALANT WITH EXCESS REMOVED. MOVEABLE EQUIPMENT SHALL NOT BE SEALED
4. COAT HOOKS AT WALK-IN COOLERS AND FREEZERS FURNISHED BY OWNER INSTALLED TO MAXIMUM HEIGHT OF 48" AFF TO TOP OF HOOK

KEYNOTE LEGEND

5.42	REFRIGERATED CASE CORNER PROTECTION, INSTALLED BY REFRIGERATION CONTRACTOR
5.43	REFRIGERATED CASE FLOOR MOUNTED RAILING, INSTALLED BY REFRIGERATION CONTRACTOR
11.10	REFRIGERATED CASE FASCIA. REFERENCE EQUIPMENT NOTES
16.05	INSECT CONTROL UNIT. TYPE NOTED ADJACENT TO UNIT. REF N1 FOR LEGEND AND NOTES

Order Plans @ WWW.LDLine.com

RETAIL DESIGN COLLABORATIVE
Atrium Drive, Suite 200
Chesapeake, VA 23320
(757) 490-9555
rdcollab@rdcollab.com

STIPULATION FOR REPRODUCTION

THESE DRAWINGS AND SPECIFICATIONS ARE THE PROPERTY AND COPYRIGHTED WORK OF RETAIL DESIGN COLLABORATIVE AND ARE NOT TO BE USED IN WHOLE OR IN PART FOR ANY OTHER PROJECT WITHOUT THE WRITTEN AUTHORIZATION OF RETAIL DESIGN COLLABORATIVE. VISUAL CONTACT WITH THESE DRAWINGS OR SPECIFICATIONS SHALL CONSTITUTE PRIMA FACIE EVIDENCE OF ACCEPTANCE OF THESE RESTRICTIONS.

CONSULTANTS

Walmart
LEESBURG, VIRGINIA
STORE NO: 1904
JOB NUMBER: 15R5035 PROTO: C-16C-SS1-Qx

ISSUE BLOCK	
OTB	11/30/17

CHECKED BY:	RW
DRAWN BY:	EH
PROTO CYCLE:	04/28/17
DOCUMENT DATE:	09/13/17

BID SET
NOT FOR
CONSTRUCTION

FRONT GROCERY FIXTURE PLAN

SHEET
GA2

15R5035 3X4.0STK
C:\Users\ehanson\Autodesk\Revit 2017\Central\15R5035_1904_FRONT GROCERY_ehanson.rvt