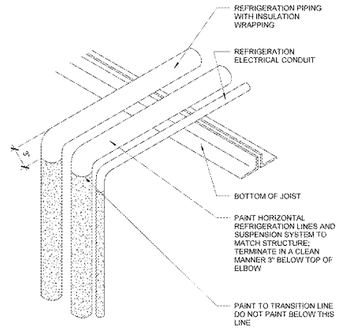

7 REFRIGERATION DROP LINES
1 1/2" = 1'-0"

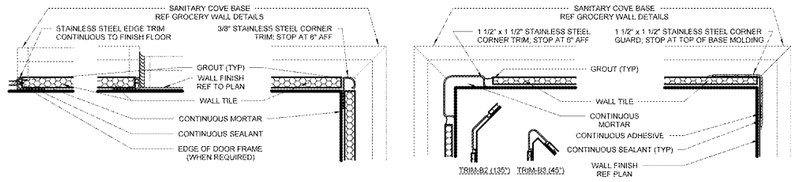

6 STAINLESS STEEL CORNER GUARD AND TRIM DETAILS
6" = 1'-0"

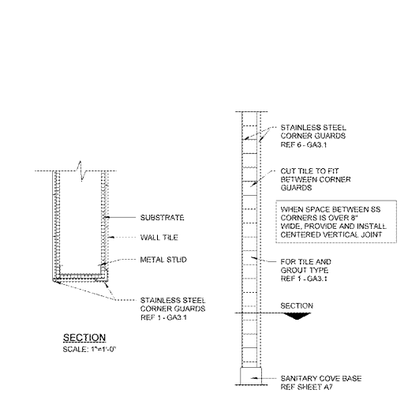

5 DETAIL AT WALL END
1/2" = 1'-0"

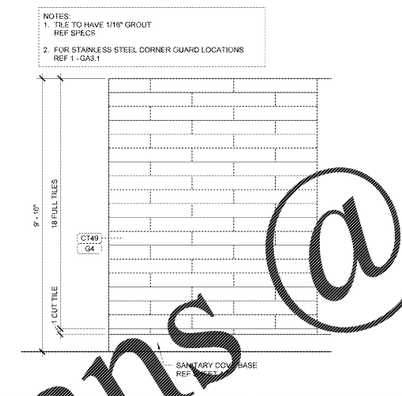

4 ROTISSERIE PORCELAIN TILE PATTERN DETAIL
1" = 1'-0"

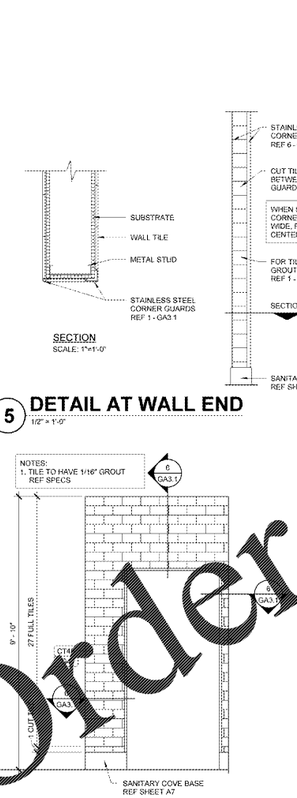

3 BAKERY/DELI PORCELAIN TILE PATTERN DETAIL
1/2" = 1'-0"

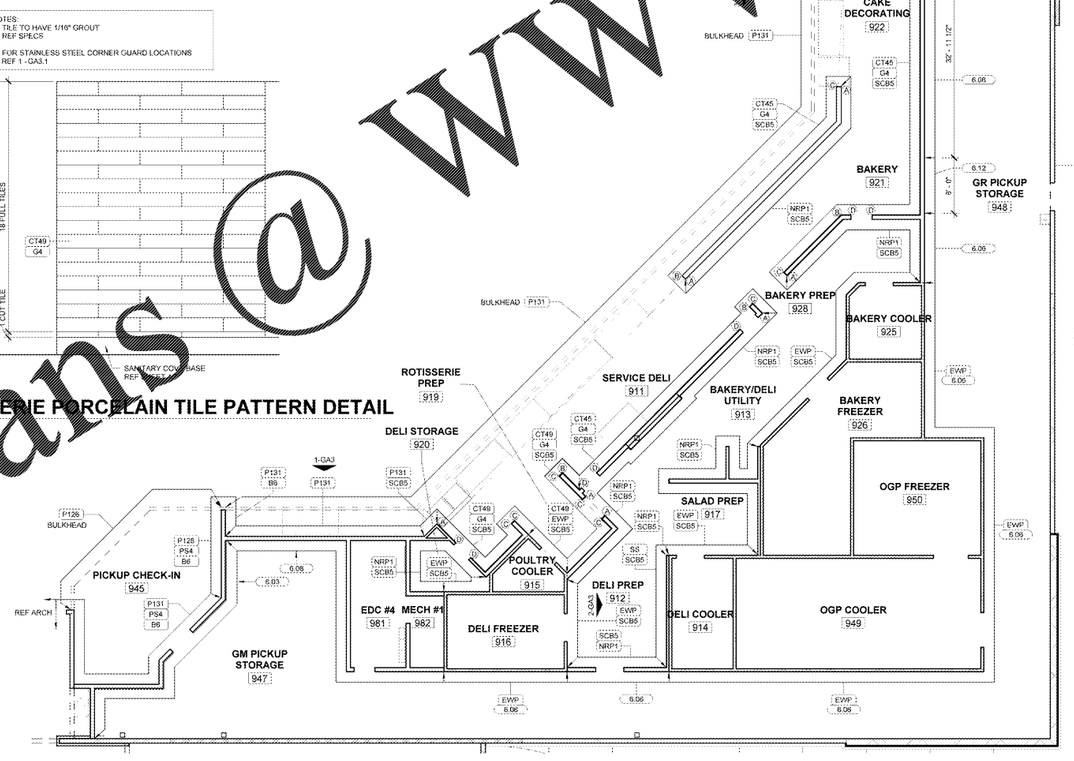

1 ENLARGED FRONT GROCERY FINISH PLAN
1/8" = 1'-0"

2 ENLARGED REAR GROCERY FINISH PLAN
1/8" = 1'-0"

SHEET NOTES

1. REF A7 FOR FINISH LEGEND AND SCHEDULE
2. PAINT EXPOSED UTILITY CONDUIT AND PIPES WHICH ARE VISIBLE TO SALES FLOOR THE SAME COLOR AS ADJACENT WALLS; WHERE ADJACENT TO TILE USE P131

LEGEND

- (A) STAINLESS STEEL CORNER GUARD FULL HEIGHT UNLESS NOTED OTHERWISE REF 6 - GA3.1
- (B) STAINLESS STEEL CORNER TRIM FULL HEIGHT UNLESS NOTED OTHERWISE REF 6 - GA3.1
- (C) STAINLESS STEEL CORNER TRIM FULL HEIGHT UNLESS NOTED OTHERWISE REF 6 - GA3.1
- (D) STAINLESS STEEL EDGE TRIM FULL HEIGHT UNLESS NOTED OTHERWISE REF 6 - GA3.1

NOTES:
1. BEND TILE PAST BOTTOM OF WALL TO FULL HEIGHT OF WALL
2. EXTEND TILE TO EDGE OF DOOR OPENINGS TO FULL HEIGHT OF WALL
3. CT45 TILE PATTERN REF 4 - GA3.1
4. CT49 TILE PATTERN REF 3 - GA3.1
5. STAINLESS STEEL CORNER GUARD TYPES REF 6 - GA3.1

KEYNOTE LEGEND

2.02	CHAIN LINK FENCING (HEIGHT NOTED ADJACENT TO KEYNOTE)
6.03	48" HIGH PLYWOOD WAINSCOT BEHIND 2X8 WOOD BASE
6.06	48" HIGH 3/4" PLYWOOD WAINSCOT
6.12	96" HIGH PLYWOOD WAINSCOT
9.18	EXTEND PLASTIC BASE 24" BEHIND REFRIGERATED CASE OR FIXTURE UNO

Order Plans @ www.LDLine.com

RETAIL DESIGN COLLABORATIVE
Custom Drive, Suite 200
20190
703.5 4
rdcollaborative.com

STIPULATION FOR RELEASE OF PLANS
THESE DRAWINGS AND SPECIFICATIONS ARE THE PROPERTY AND COPYRIGHTED WORK OF RETAIL DESIGN COLLABORATIVE AND ARE NOT TO BE USED IN WHOLE OR IN PART FOR ANY PURPOSE OTHER THAN THE SPECIFIC PROJECT FOR WHICH THEY WERE PREPARED AND ARE NOT TO BE ASSIGNED TO ANY THIRD PARTY WITHOUT THE EXPRESS WRITTEN CONSENT OF RETAIL DESIGN COLLABORATIVE.

CONSULTANTS

Walmart
LEESBURG, VIRGINIA
STORE NO: 1904
JOB NUMBER: 15056.03 PROTO: C-15S-SS1-Qx

ISSUE BLOCK	
OTB	11/30/17

CHECKED BY:	RW
DRAWN BY:	EH
PROTO CYCLE:	04/28/17
DOCUMENT DATE:	09/15/17

BID SET
NOT FOR
CONSTRUCTION

ENLARGED FINISH PLAN AND ELEVATIONS

SHEET:
GA3.1