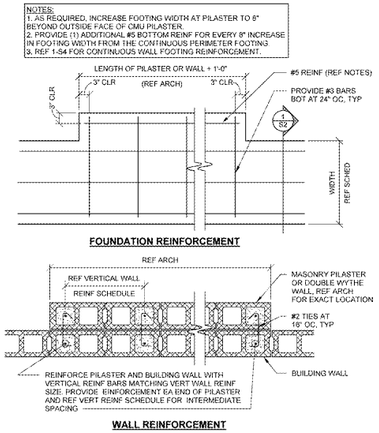

14 PILASTER REINF DETAIL
3/4" = 1'-0"

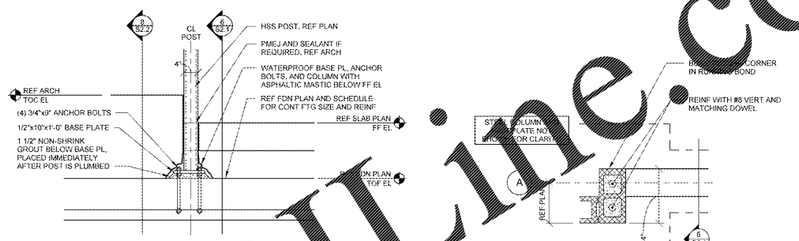

13 POST AT VESTIBULE DOOR
3/4" = 1'-0"

12 VESTIBULE RETURN CORNER
3/4" = 1'-0"

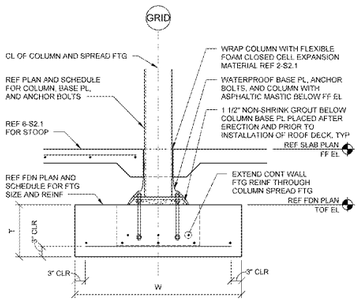

11 VESTIBULE COLUMN FOOTING
3/4" = 1'-0"

10 NOT USED
NTS

9 NOT USED
NTS

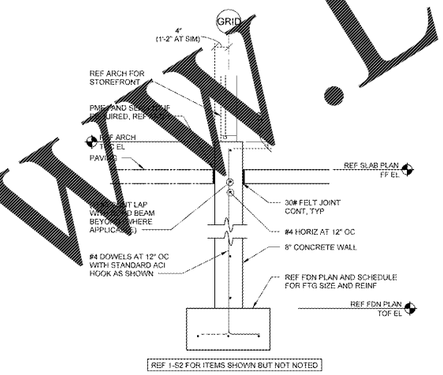

8 SECTION AT CART STORAGE WINDOWS
3/4" = 1'-0"

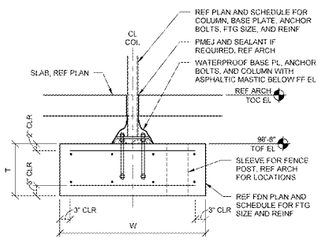

7 CANOPY FOOTING DETAIL
3/4" = 1'-0"

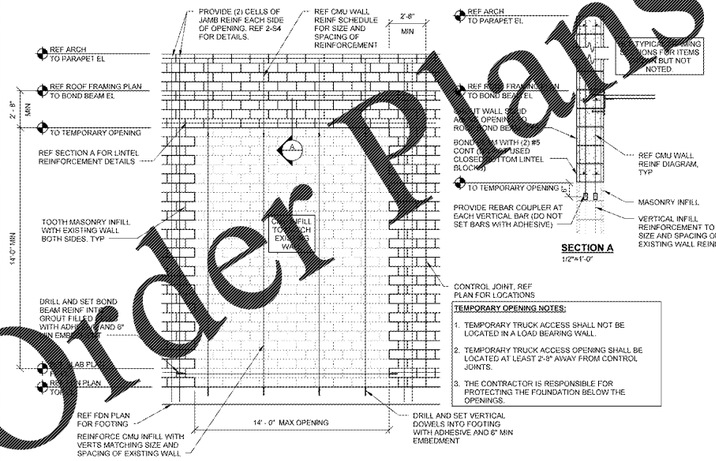

6 TEMPORARY TRUCK ACCESS WALL REINFORCEMENT
3/4" = 1'-0"

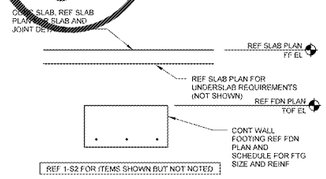

5 SLAB AT INTERIOR OPENING
3/4" = 1'-0"

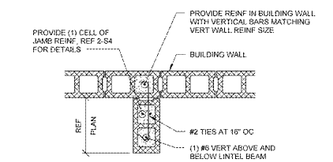

3 CART STORAGE JAMB DETAIL
3/4" = 1'-0"

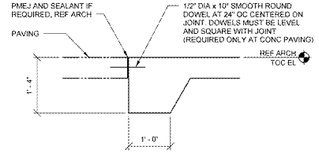

4 SLAB EDGE SECTION
3/4" = 1'-0"

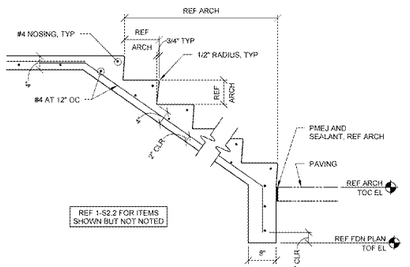

2 SECTION AT STAIRS
3/4" = 1'-0"

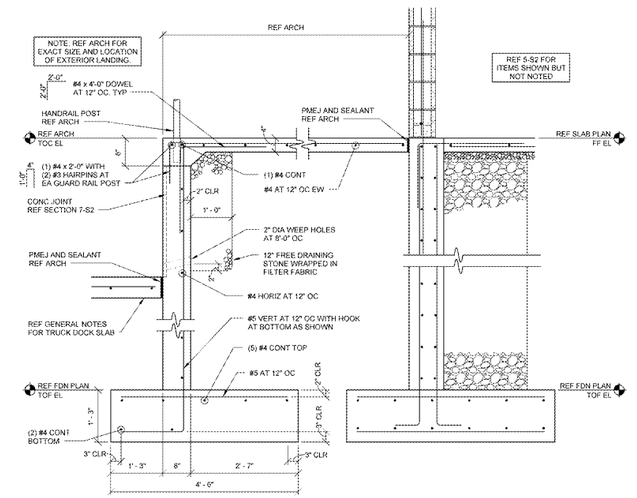

1 EXTERIOR LANDING AT TRUCK DOCK
3/4" = 1'-0"

Order Plans @ WWW.LDILine.com

RETAIL DESIGN COLLABORATIVE
[illegible] Storm Drive, Suite 200
[illegible] 20190
p. 703.[illegible]256
rdcollaborative.com

STIPULATION FOR REPRODUCTION OF DRAWINGS AND SPECIFICATIONS
ANY DRAWING AND SPECIFICATION PREPARED BY RDC IS THE PROPERTY OF RDC AND IS NOT TO BE COPIED OR REPRODUCED WITHOUT THE WRITTEN PERMISSION OF RDC. ANY DRAWING AND SPECIFICATION PREPARED BY RDC IS NOT TO BE USED ON ANY PROJECT OTHER THAN THE PROJECT FOR WHICH IT WAS PREPARED, EXCEPTED AS AGREED TO IN WRITING BY RDC. ANY REUSE OF DRAWINGS AND SPECIFICATIONS WITHOUT WRITTEN VERIFICATION OR ADAPTATION BY RDC WILL BE AT THE USER'S SOLE RISK AND WITHOUT LIABILITY TO RDC.

CONSULTANTS

Johnston Marklee & Associates
JMA
[illegible] Wilshire Boulevard, Suite 2[illegible]
[illegible] CA [illegible]
[illegible]

Walmart

LEESBURG, VIRGINIA

STORE NO. 1904-05 | PROTO: C-196-SGL-CL

JOB NUMBER: 11/06/09

ISSUE BLOCK

OTB	11/30/17

CHECKED BY:	BCB
DRAWN BY:	BWN
PROTO CYCLE:	04/28/17
DOCUMENT DATE:	09/13/17
JBA PROJECT NO:	9660190[illegible]

BID SET
NOT FOR CONSTRUCTION

FOUNDATION DETAILS

SHEET: S2.2