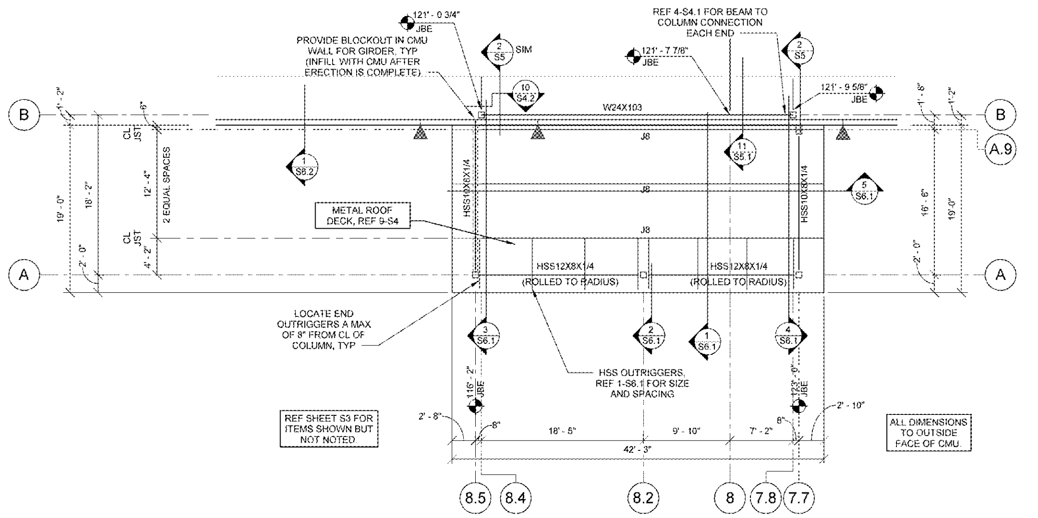

6 GM VESTIBULE ROOF FRAMING PLAN

1/8" = 1'-0"

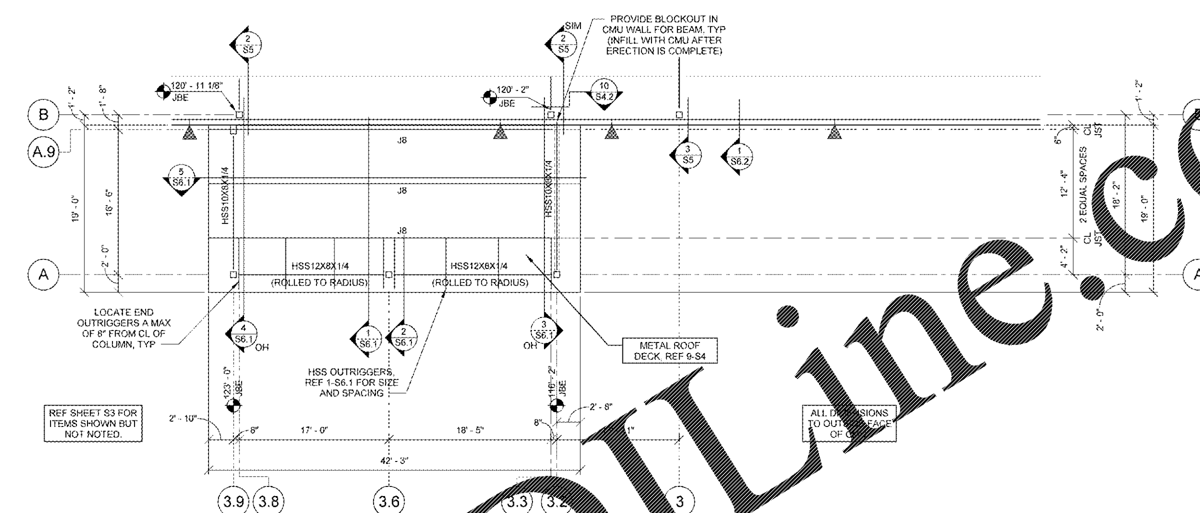

5 GR VESTIBULE ROOF FRAMING PLAN

1/8" = 1'-0"

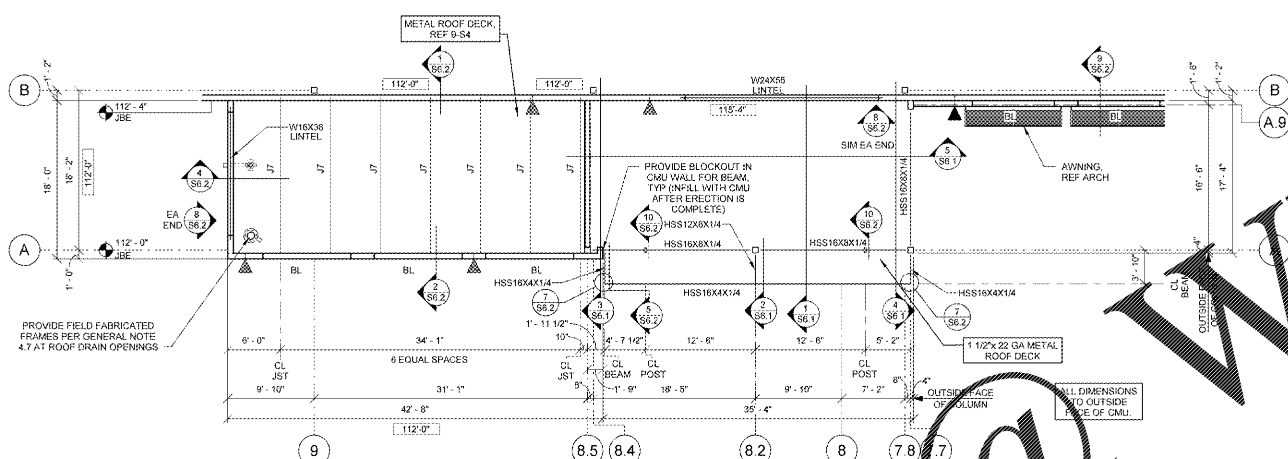

4 GM VESTIBULE LOW ROOF FRAMING PLAN

1/8" = 1'-0"

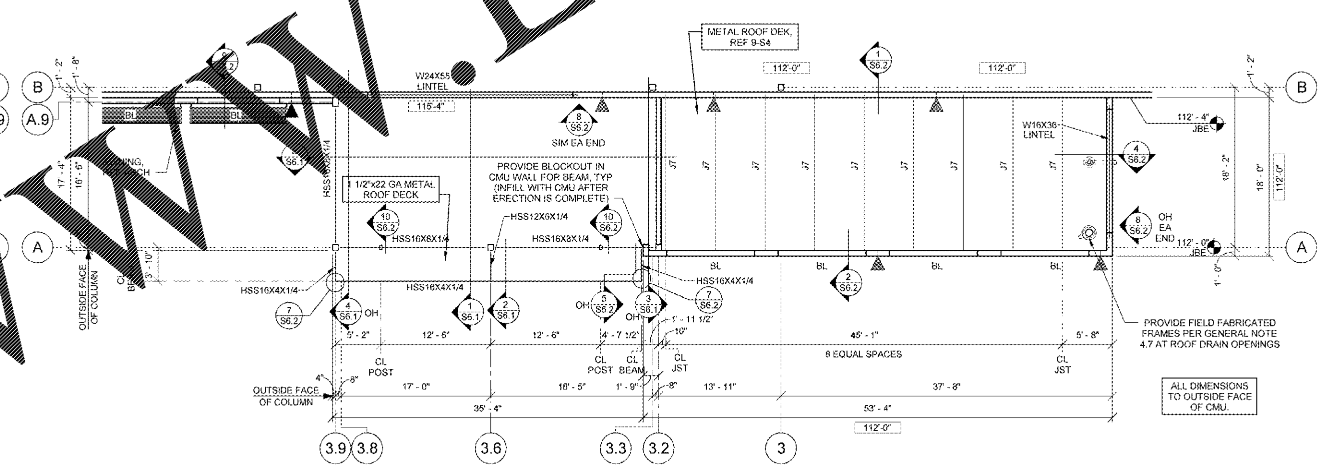

3 GR VESTIBULE LOW ROOF FRAMING PLAN

1/8" = 1'-0"

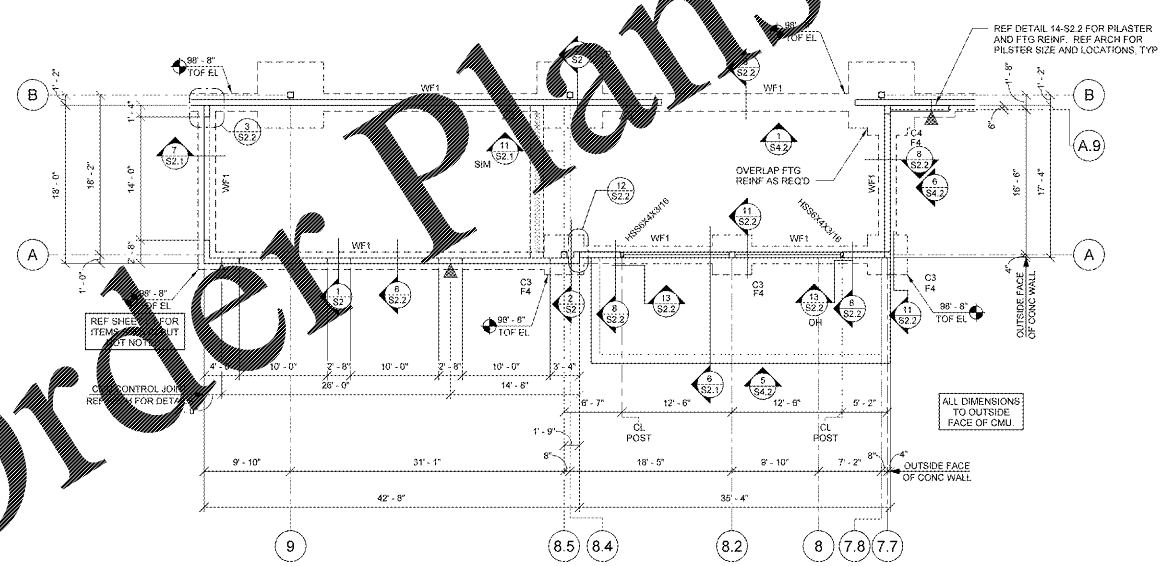

2 GM VESTIBULE FOUNDATION PLAN

1/8" = 1'-0"

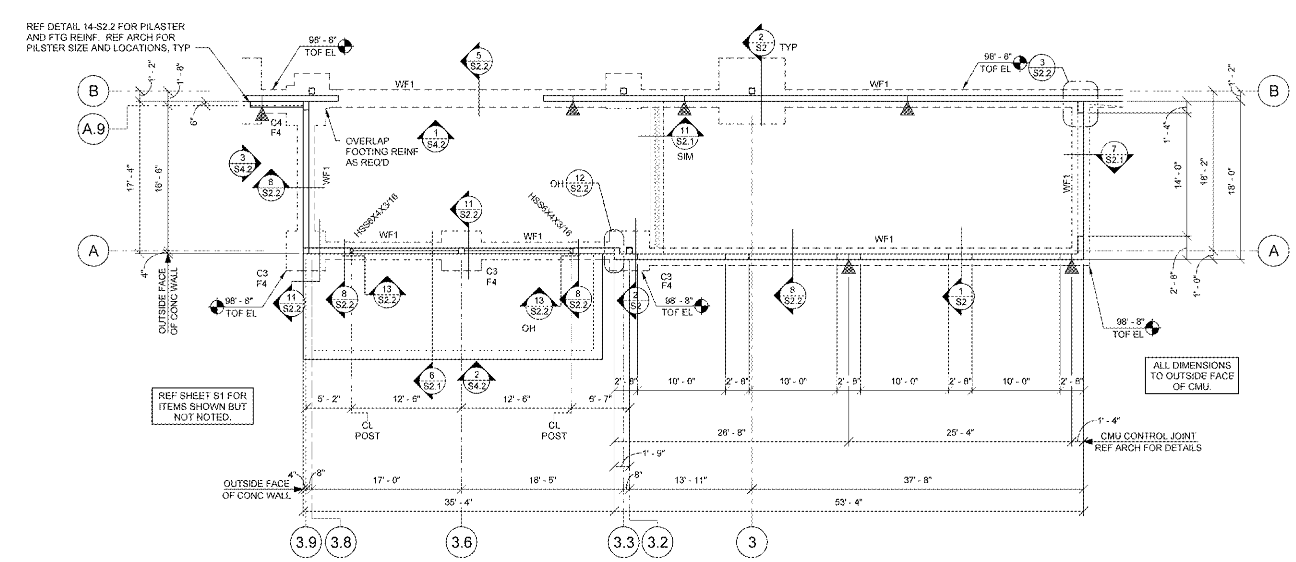

1 GR VESTIBULE FOUNDATION PLAN

1/8" = 1'-0"

RETAIL DESIGN COLLABORATIVE
rdcollaborative.com

STIPULATION FOR REUSE
THIS DRAWING WAS PREPARED FOR USE ON A SPECIFIC SITE AT: LEESBURG, VIRGINIA CONTEMPORANEOUSLY WITH ITS ISSUE DATE ON 09/13/17 AND IT IS NOT SUITABLE FOR USE ON A DIFFERENT PROJECT SITE OR AT A LATER TIME. USE OF THIS DRAWING FOR REFERENCE OR EXAMPLE ON ANOTHER PROJECT REQUIRES THE SERVICES OF PROPERLY LICENSED ARCHITECTS AND ENGINEERS. REPRODUCTION OF THIS DRAWING FOR REUSE ON ANOTHER PROJECT IS NOT AUTHORIZED AND MAY BE CONTRARY TO THE LAW.

CONSULTANTS
Johnston Burkholder Associates

Walmart
LEESBURG, VIRGINIA
STORE NO: 1904-05
JOB NUMBER: 11080-26
PROTO: C-190-SGL-QL

ISSUE BLOCK	
OTB	11/30/17

CHECKED BY:	BCB
DRAWN BY:	BWN
PROTO CYCLE:	04/28/17
DOCUMENT DATE:	09/13/17
JBA PROJECT NO:	96601904R

BID SET NOT FOR CONSTRUCTION

VESTIBULE PLANS

SHEET: S6

Order Plans @ WWW.LDILine.com