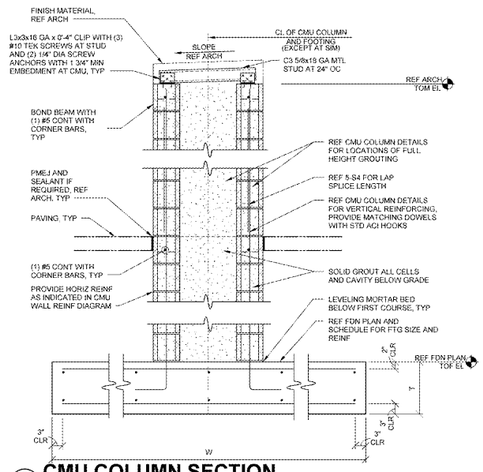

8 CMU COLUMN SECTION
3/4" = 1'-0"

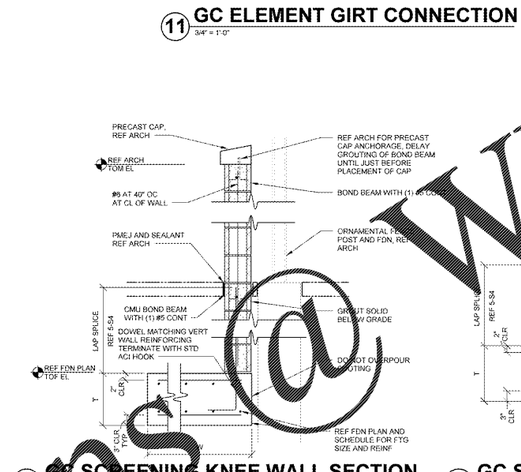

7 GC SCREENING KNEE WALL SECTION
3/4" = 1'-0"

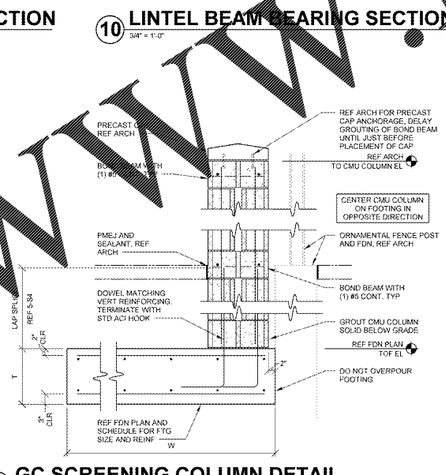

6 GC SCREENING COLUMN DETAIL
3/4" = 1'-0"

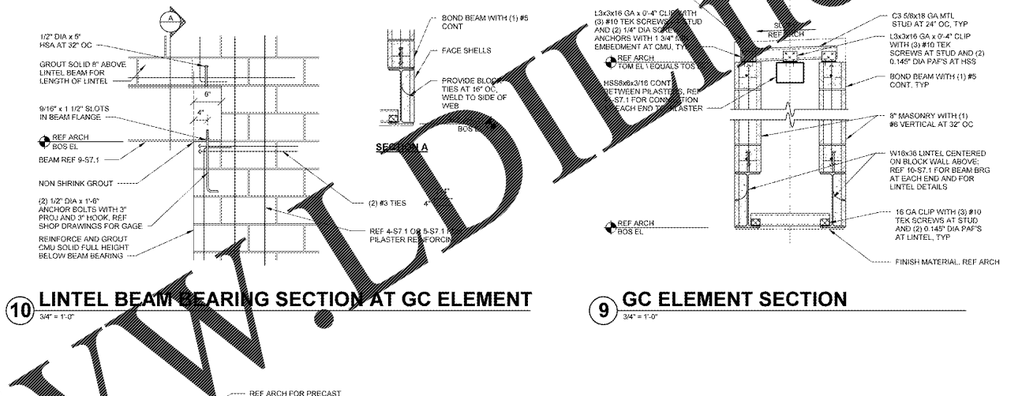

10 LINTEL BEAM BEARING SECTION AT GC ELEMENT
3/4" = 1'-0"

9 GC ELEMENT SECTION
3/4" = 1'-0"

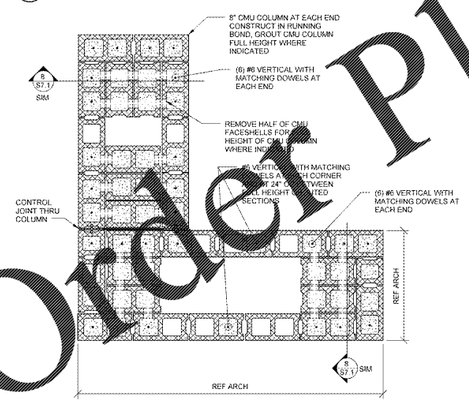

5 CMU COLUMN DETAIL
3/4" = 1'-0"

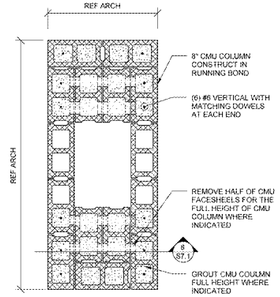

4 CMU COLUMN DETAIL
3/4" = 1'-0"

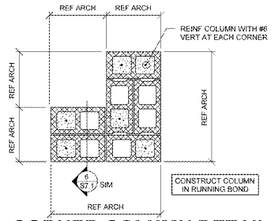

3 CORNER COLUMN DETAIL
3/4" = 1'-0"

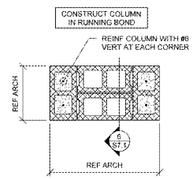

2 COLUMN DETAIL
3/4" = 1'-0"

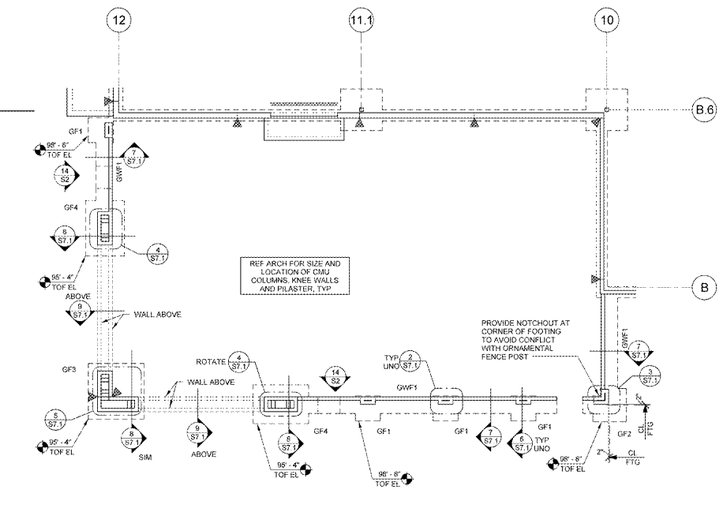

1 GARDEN SCREEN FOUNDATION PLAN
1" = 10'-0"

RETAIL DESIGN COLLABORATIVE

STIPULATION FOR REUSE OF DRAWINGS AND SPECIFICATIONS

CONSULTANTS

Johnston Associates

Walmart

LEESBURG, VIRGINIA

STORE NO: 1904-05 | PROTO: C-136-5/GL-CL | JOB NUMBER: 11/30/17

ISSUE BLOCK

OTB	11/30/17

CHECKED BY:	BCB
DRAWN BY:	BWN
PROTO CYCLE:	04/28/17
DOCUMENT DATE:	09/13/17
JBA PROJECT NO:	9660190401

BID SET NOT FOR CONSTRUCTION

GARDEN CENTER SCREENING

SHEET

S7.1

Order Plans @ WWW.LDIline.com