SHEET NOTES

1. FOOD SERVICE EQUIPMENT INSTALLED BY GC UNO ON FIXTURE PLAN. REF GROCERY FIXTURE PLANS.
2. LOCATE ALL RACKS LESS THAN 44" DEEP 3" FROM WALLS AND COLUMNS UNLESS NOTED OTHERWISE.
3. EQUIPMENT LOCATIONS ARE DESIGNED TO MEET HEALTH REQUIREMENTS, OPERATIONS, AND SAFETY COMPLIANCE. ANY CHANGES TO LAYOUT OR EQUIPMENT MUST BE DIRECTED TO THE WALMART DESIGN TEAM.
4. REFERENCE FR2 FOR FURNISHING SCHEDULE AND EQUIPMENT LEGEND.

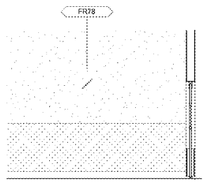

14 ENLARGED ALCOVE ELEVATION
1/4" = 1'-0"

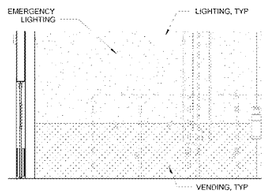

13 ENLARGED ALCOVE ELEVATION
1/4" = 1'-0"

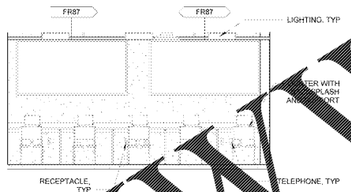

12 ENLARGED CBL ELEVATION
1/4" = 1'-0"

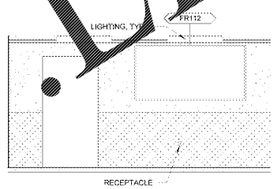

11 ENLARGED TRAINING ELEVATION
1/4" = 1'-0"

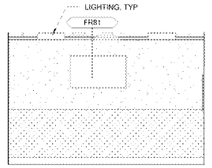

10 ENLARGED TRAINING ELEVATION
1/4" = 1'-0"

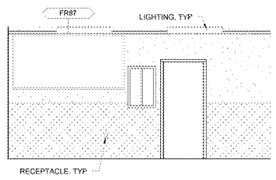

9 ENLARGED TRAINING ELEVATION
1/4" = 1'-0"

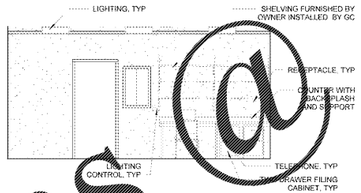

8 ENLARGED PERSONNEL ELEVATION
1/4" = 1'-0"

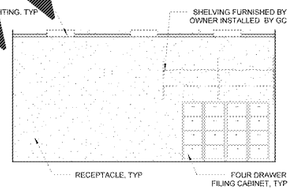

7 ENLARGED PERSONNEL ELEVATION
1/4" = 1'-0"

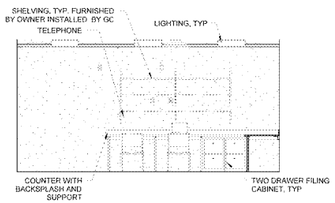

6 ENLARGED ASSISTANT MANAGER OFFICE ELEVATION
1/4" = 1'-0"

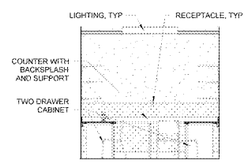

5 ENLARGED ASSISTANT MANAGER OFFICE ELEVATION
1/4" = 1'-0"

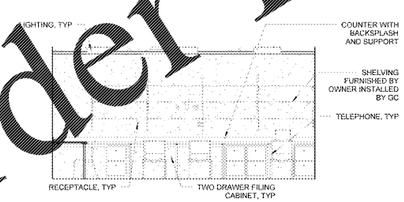

4 ENLARGED ASSISTANT MANAGER OFFICE ELEVATION
1/4" = 1'-0"

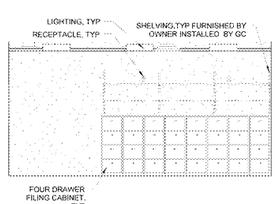

3 ENLARGED INVOICING ELEVATION
1/4" = 1'-0"

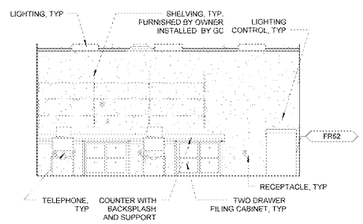

2 ENLARGED INVOICING ELEVATION
1/4" = 1'-0"

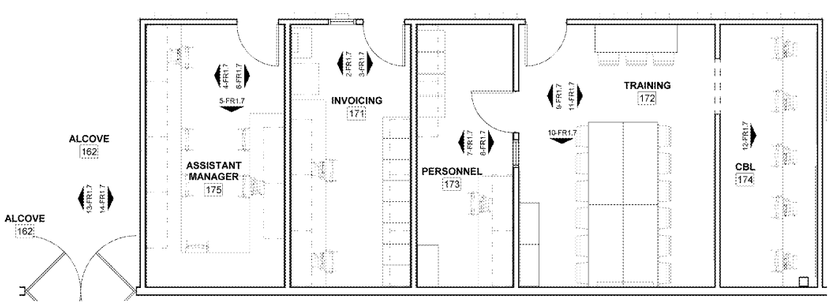

1 ENLARGED REAR OFFICE PLAN
1/4" = 1'-0"

Order Plans @ WWW.LDILine.com

RETAIL DESIGN COLLABORATIVE

STIPULATION FOR REPRODUCTION

CONSULTANTS

Walmart
LEESBURG, VIRGINIA
STORE NO. 1904-05
JOB NUMBER: 11585.00 PROTO: C-190-SGL-DL

ISSUE BLOCK

OTB	11/30/17

CHECKED BY:
DRAWN BY:
PROTO CYCLE. 04/28/17
DOCUMENT DATE: 09/13/17

BID SET
NOT FOR CONSTRUCTION

THIS SHEET IS INCLUDED FOR INFORMATIONAL PURPOSES ONLY AND IS NOT TO BE SIGNED

REAR OFFICE FF AND E (NOT IN PERMIT SET)

SHEET:
FR1.7