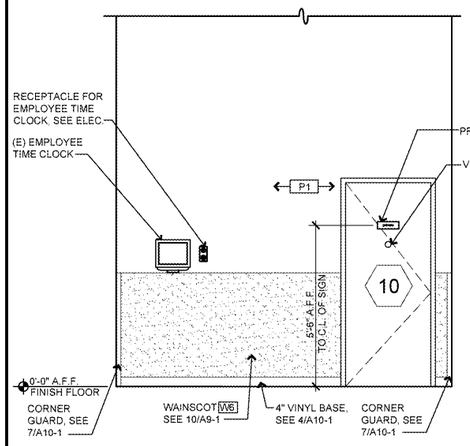

MANAGER'S OFFICE EXTERIOR ELEVATION

SCALE: 3/8" = 1'-0" | 10

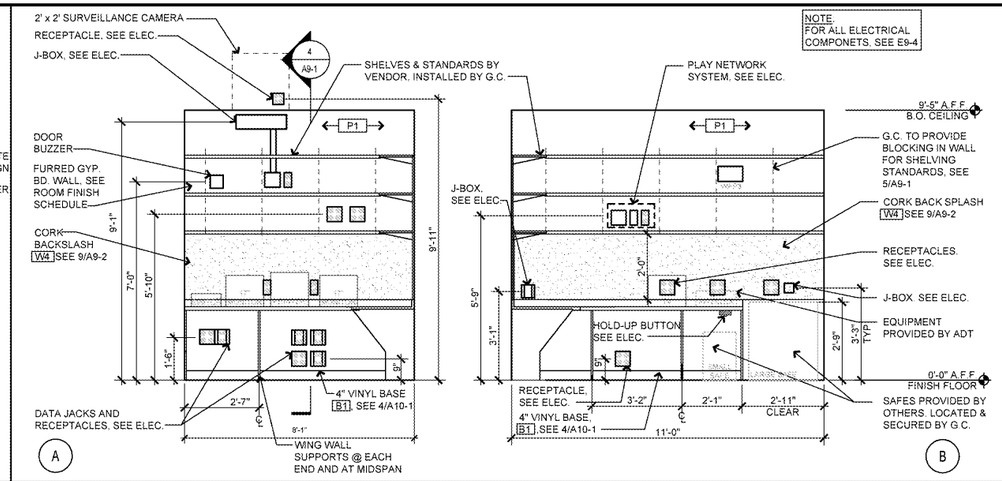

MANAGER'S OFFICE ELEVATIONS

SCALE: 3/8" = 1'-0" | 9

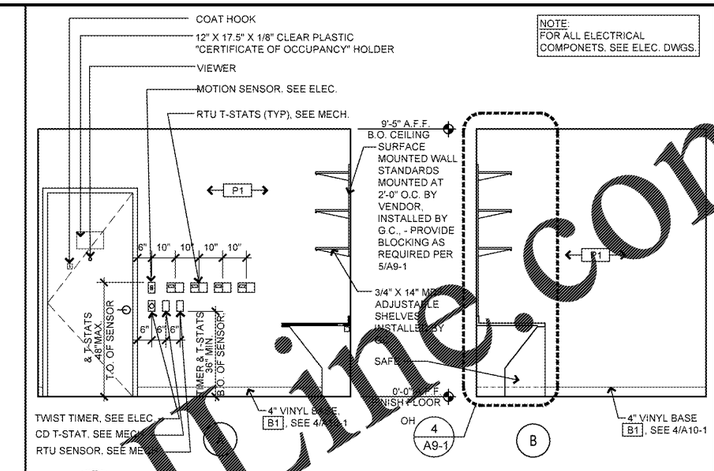

MANAGER'S OFFICE ELEVATION

SCALE: 3/8" = 1'-0" | 8

REMODEL STORE	
OLD NAVY	
CAFAC. STORE DEVELOPMENT 1 FOLSOM STREET SAN FRANCISCO, CA 94105	
REPS. I.D.	000001318
STORE NUMBER:	5724
STORE LOCATION:	BUCKHEAD STATION 1 BUCKHEAD LOOP NE ATLANTA, GA 30326
DESIGN TYPE:	P3
GENERATION:	18Q12
PROTOTYPE DATE:	08/31/17
OPENING:	2018

CONSULTANT INFO.

PROFESSIONAL STAMP:

ARCHITECT INFO:

brr

ARCHITECT OF RECORD:
BOYD W. RAU
6700 ANTIOCH PLAZA
SUITE 300
MERRIAM, KS 66204
www.brrarch.com
TEL: 913-262-9095
FAX: 913-262-9044

ISSUE TYPE:

BID/PERMIT	01/05/18

REVISIONS:

DRAWN BY: CAR

A/E JOB NUMBER: 65013029

TITLE SHEET:
STOCK / PROCESSING AREA ENLARGED PLAN, ELEVATIONS & DETAILS

SHEET NUMBER:
A9-0

7

STORE SAFE MATRIX		
SAFE	LOCATION	
B3329	MANAGER'S OFFICE SAFE	X
MB2014K	MANAGER'S OFFICE DROP SAFE	X
B1310-SR2	PETTY CASH SAFE - CASHWRAP	X

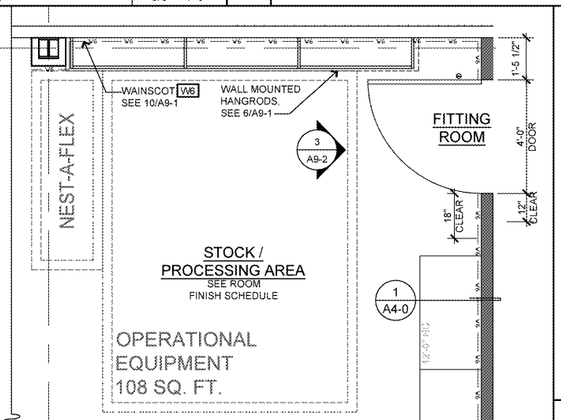

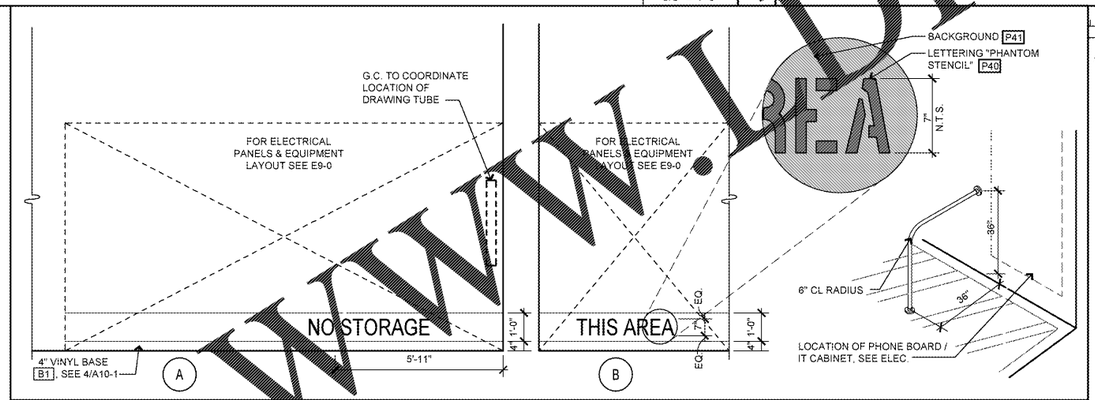

WARNING GRAPHICS ELEVATION

SCALE: 3/8" = 1'-0" | 7

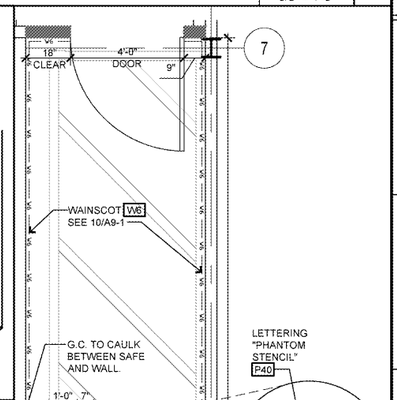

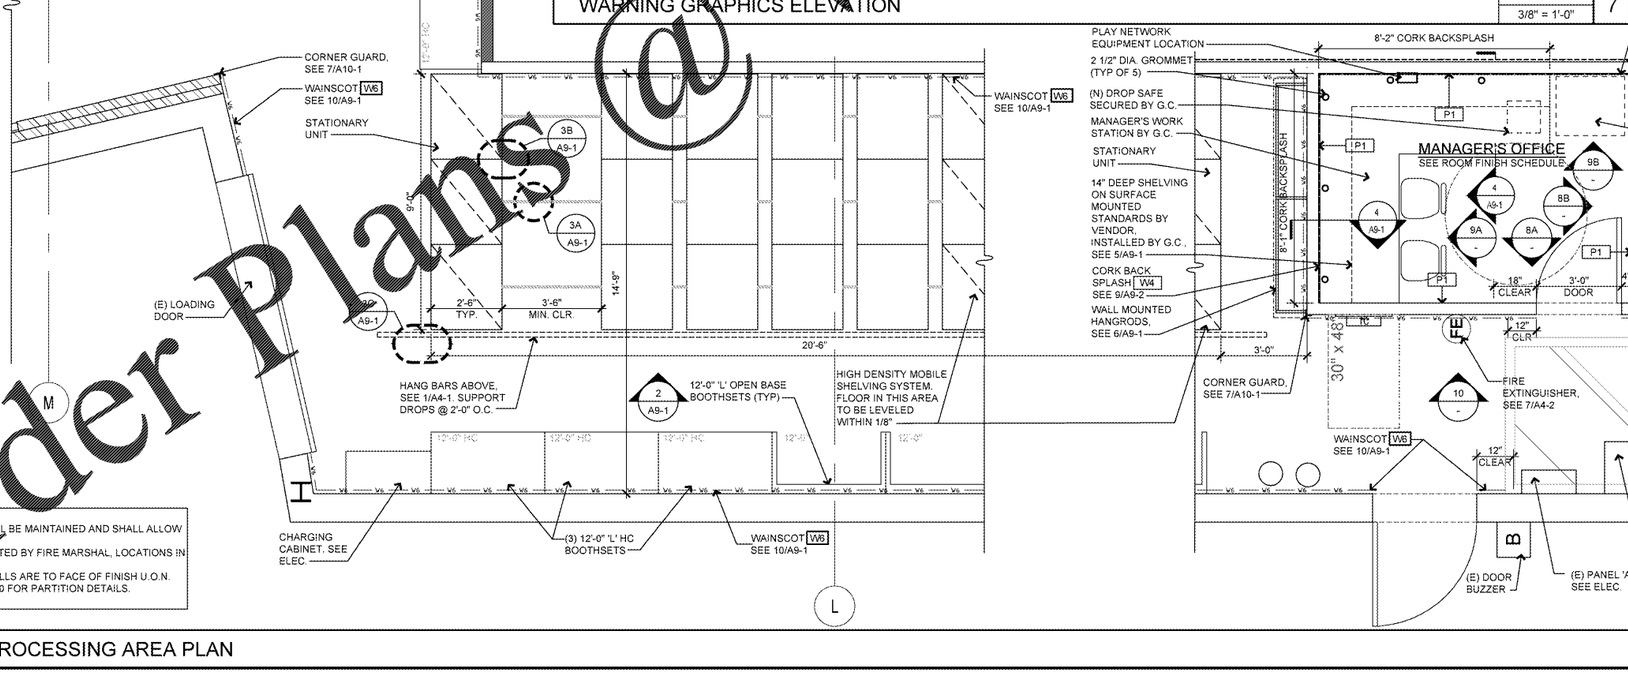

ENLARGED STOCK / PROCESSING AREA PLAN

SCALE: 3/8" = 1'-0" | 1

GENERAL NOTES:
1. ALL DIMENSIONS MARKED 'CLEAR' SHALL BE MAINTAINED AND SHALL ALLOW FOR THICKNESS OF ALL FINISHES.
2. LOCATE FIRE EXTINGUISHERS AS DIRECTED BY FIRE MARSHAL, LOCATIONS IN FIELD.
3. DIMENSIONS SHOWN FOR LOCATING WALLS ARE TO FACE OF FINISH U.O.N.
4. SEE A1-0 FOR PARTITION TYPES AND A4-0 FOR PARTITION DETAILS.
5. SEE C0-2 FOR DOOR SCHEDULES.

Order Plans @ WWW.BTLine.com