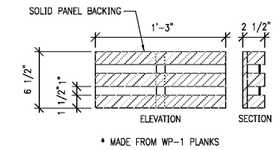

20 MENU HOLDER DETAIL NTS

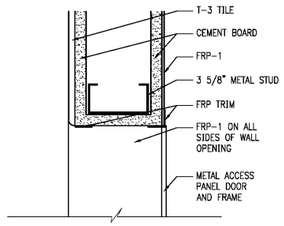

15 ACCESS PANEL SECTION 3" = 1'-0"

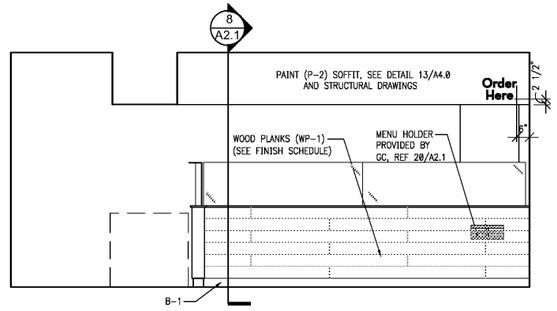

14 ELEVATION AT SERVING & P.O.S. 3/8"=1'-0"

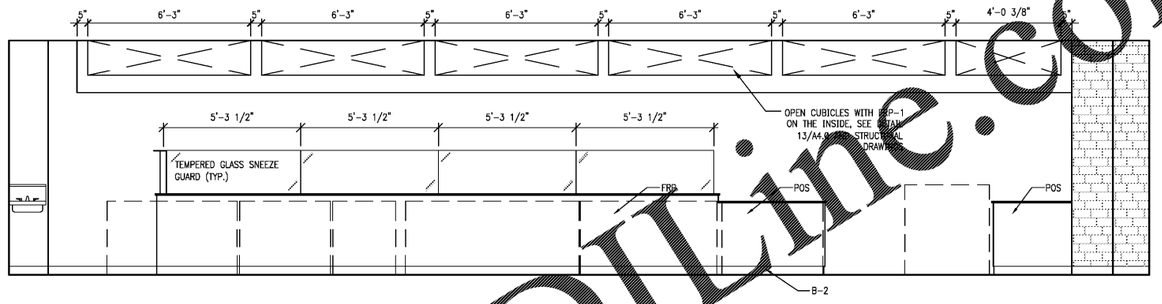

13 ELEVATION AT SERVING 3/8"=1'-0"

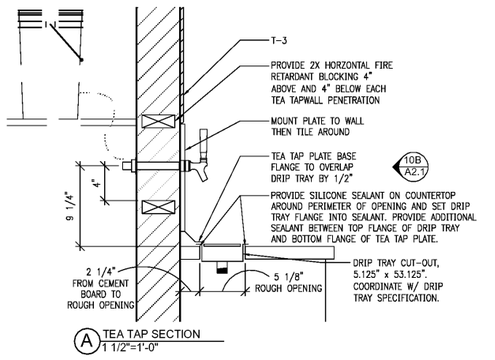

A TEA TAP SECTION 1 1/2"=1'-0"

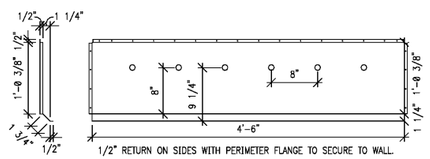

B TEA TAP WALL PLATE 1"=1'-0"

10 TEA TAP DETAILS 1"=1'-0"

ICE DISPENSER:

NOTE: SEE DETAILS 3, 5, 10, AND 15 ON THIS SHEET FOR ADDITIONAL INFORMATION AND DETAILS.

1. PROVIDE T-1 TILE FLOORING INTO ICE DISPENSER ALCOVE.
2. PROVIDE 1 1/2" x 3 1/2" PLASTIC LAMINATE WALL CLEATS AT ALCOVE WALLS TO SUPPORT COUNTERTOP SUBSTRAITE AND COUNTERTOP. PROVIDE 2X FIRE RETARDANT WOOD BLOCKING IN THE WALLS FOR FASTENING THE WALL CLEATS
3. FINISH WALLS FULL HEIGHT AND CEILING OF ICE DISPENSER ALCOVE WITH T-1 TILE.
4. PLACE ICE DISPENSER IN LOCATION AS INDICATED WITH LEG LEVERS AT THE MAXIMUM HEIGHT. PROVIDE P.L. COUNTERTOP SUPPORT FOR PORTION OF COUNTER BEHIND THE ICE DISPENSER, SEE SECTION 4/A2.2
5. PROVIDE ICE DISPENSER CABINET SIDES AND FRONT DOOR WITH DOORS. PROVIDE REMOVEABLE COUNTERTOP SUPPORT AS PART OF FRONT FACE OF CABINET TO ALLOW ICE DISPENSER TO BE REMOVED AT A LATER DATE IF REQUIRED. PROVIDE EZ KICK SUPPORT TO ALLOW TOE KICK TO OPEN WITH DOORS.
6. PROVIDE 3/4" FIRE RETARDANT PLYWOOD SUBSTRATE FOR COUNTERTOP SUPPORT. SECURE FROM THE UNDERSIDE TO WALL CLEATS WITH REMOVEABLE SIMPSON METAL CLIPS.
7. PROVIDE ONE PIECE OF CTP-1 COUNTERTOP AT FRONT AND SIDES OF ICE DISPENSER.
8. PROVIDE SECOND PIECE OF CTP-1 COUNTERTOP BEHIND ICE DISPENSER.
9. PROVIDE SILICONE SEALANT WHERE COUNTERTOP AND WALLS INTERSECT AND AT COUNTERTOP JOINTS.
10. PROVIDE SILICONE SEALANT UNDER LIP OF ICE DISPENSER AT PERIMETER OF COUNTERTOP OPENING.
11. ADJUST LOWER HEIGHT OF ICE DISPENSER LEGS TO PROVIDE TIGHT FIT WITH COUNTERTOP.

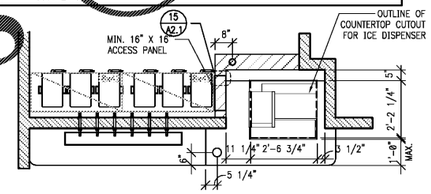

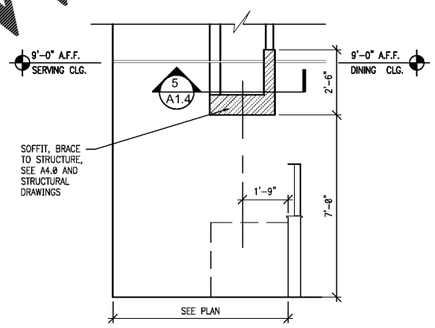

8 SERVING SECTION 3/8"=1'-0"

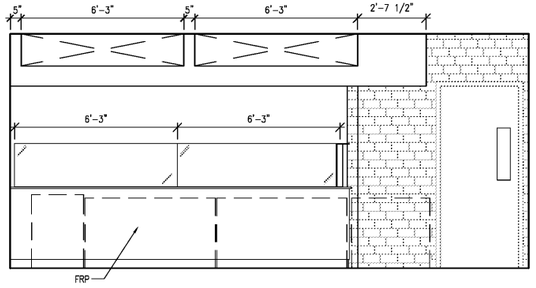

7 ELEVATION AT SERVING 3/8"=1'-0"

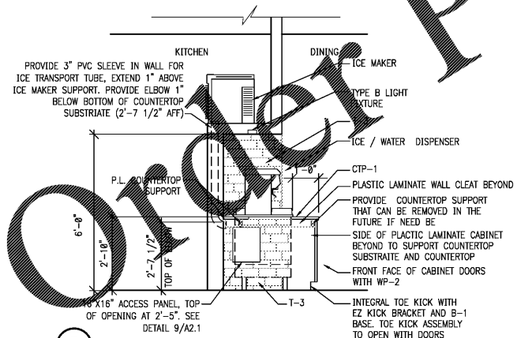

5 SECTION AT DRINK STATION 3/8"=1'-0"

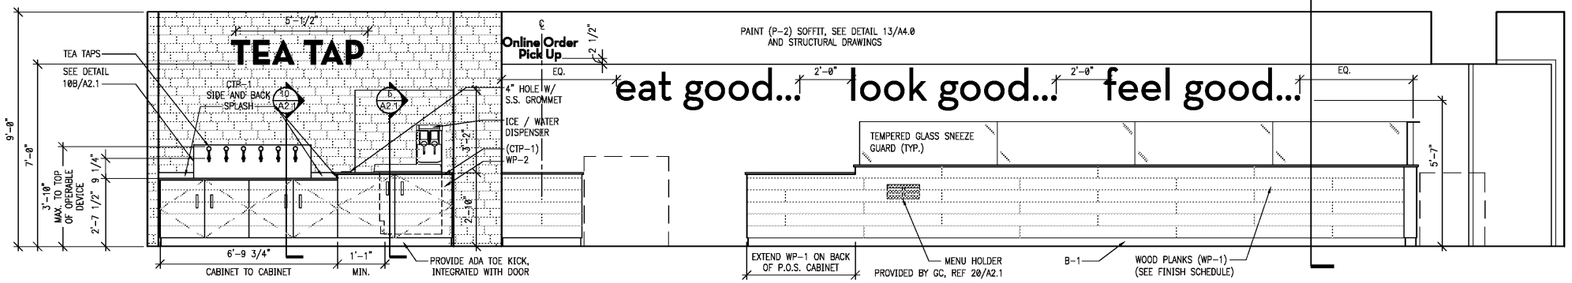

3 ELEVATION AT ORDERING & P.O.S 3/8"=1'-0"

Order Plans @ WWW.LDIline.com

INTERPLAN LLC
ARCHITECTURE
ENGINEERING
INTERIOR DESIGN
PROJECT MANAGEMENT
604 COURTLAND STREET
SUITE 100
ORLANDO, FLORIDA 32804
PH 407.645.5008
FX 407.629.9124

SEAL:
THIS DOCUMENT IS **"NOT FOR CONSTRUCTION"** UNLESS THE ARCHITECT OR ENGINEER'S SIGNATURE AND SEAL APPEAR BELOW.

NO	DATE	REMARKS
2	01.04.18	ISSUED/RELEASED FOR CONSTRUCTION
1	12.20.17	LANDLORD COMMENTS

REVISIONS

Saks

PEACHTREE CENTER MALL
231 PEACHTREE ST. NE SUITE 814
ATLANTA, GA 30303

PROJECT NO: 2017.0221
DATE: 12.08.2017

A2.1
INTERIOR ELEVATIONS

CHECKED: MP DRAWN: RS

COPYRIGHT © 2017
INTERPLAN LLC RESERVES COPYRIGHT & OTHER RIGHTS RESTRICTING THESE DOCUMENTS TO THE ORIGINAL SITE OR PURPOSE FOR WHICH THEY WERE PREPARED. REPRODUCTIONS, CHANGES OR ASSIGNMENTS ARE PROHIBITED.