LEGEND

- COMBINATION EMERGENCY/EXIT LIGHT W/BATTERY BACK-UP LED
- COMBINATION EMERGENCY/EXIT LIGHT W/BATTERY BACK-UP LED & EXTERIOR ILLUMINATION DEVICE
- 2 X 4 LAY-IN LED
- 2 X 2 LAY-IN LED
- 1 X 4 SURFACE MOUNTED LED
- 8' (2) BULB FLUORESCENT
- 4' (2) BULB FLUORESCENT
- SURFACE MOUNTED LED
- WALL MOUNTED LED
- LED WALL SCONCE
- RECESSED LED CAN LIGHT
- EXHAUST FAN
- (4) POSITION DATA BOX
- EXIT LIGHT W/BATTERY BACK-UP LED
- EMERGENCY LIGHT W/BATTERY BACK-UP
- PANEL
- DISCONNECT
- 120 V. DUPLEX OUTLET
- 120 V. QUADPLEX OUTLET
- D 120 V. DUPLEX OUTLET (DEDICATED)
- GFI 120 V. DUPLEX OUTLET (G.F.I.)
- 220 V. OUTLET
- JUNCTION BOX
- HOME RUN TO PANEL
- CEILING FAN
- LED WALL PACK
- LED SOFFIT LIGHT W/ MOTION SENSOR

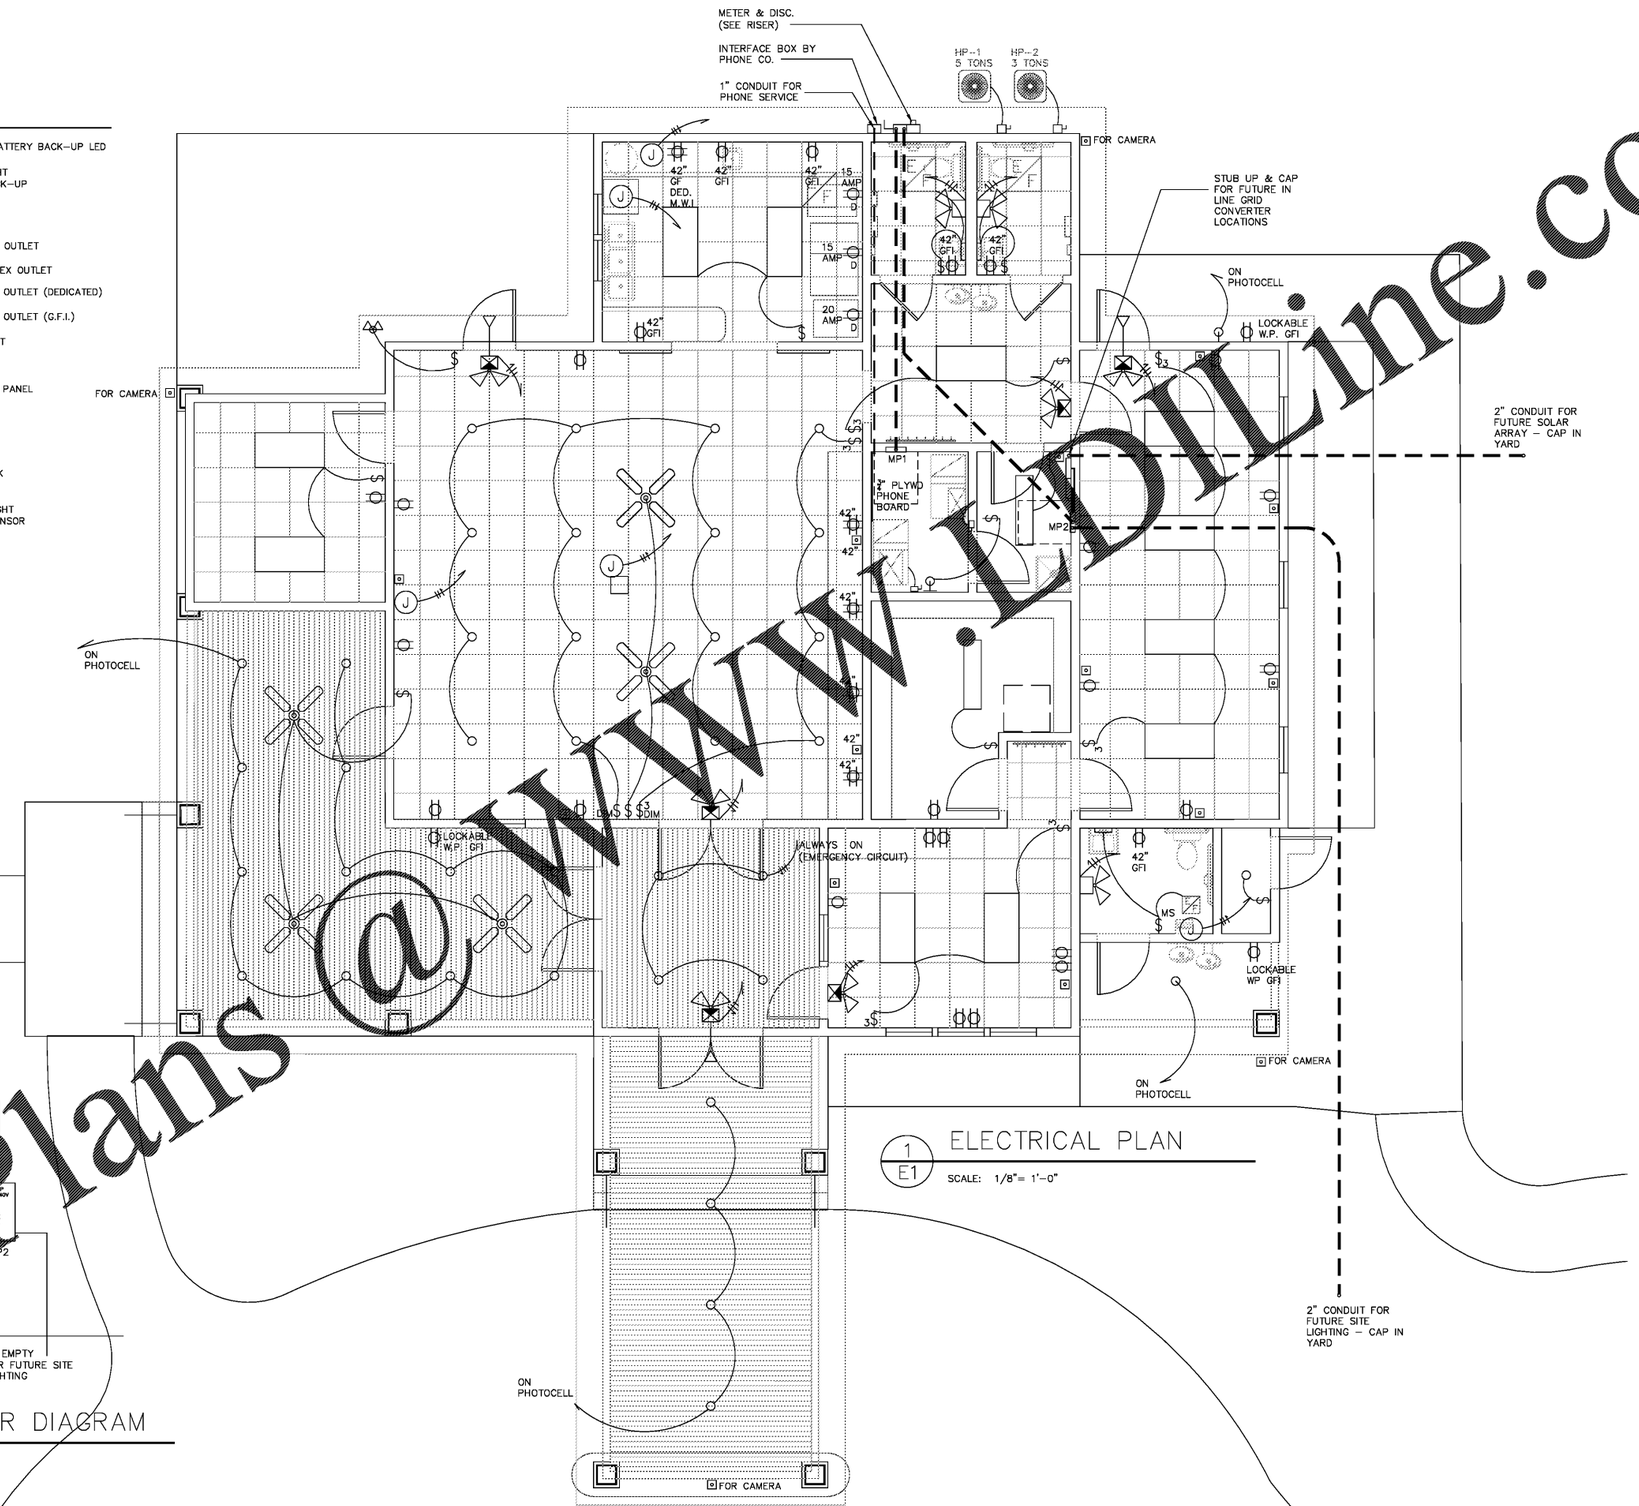

1 E1 ELECTRICAL PLAN

SCALE: 1/8"= 1'-0"

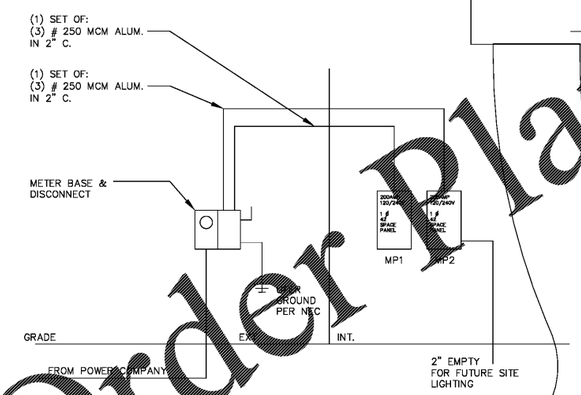

2 E1.1 ELECTRICAL SERVICE RISER DIAGRAM

SCALE: NTS

FOR BIDDING & PRICING

STATE OF GEORGIA — REGISTERED ARCHITECT

REVISIONS

#	DATE

A NEW TOWN HALL FOR:

THE TOWN OF

NORTH HIGH SHOALS

260 HILLSBORO ROAD

RIDDLE ARCHITECTURE, P.C

AMERICAN INSTITUTE OF ARCHITECTS

1481 HODGES MILL ROAD
BOGART, GA
30622
(404) 285-8646

TITLE: ELECTRICAL PLAN

JOB #: 1510

DATE: 11.17.17

SHEET # E1

Order Plans @ WWW.DILine.com