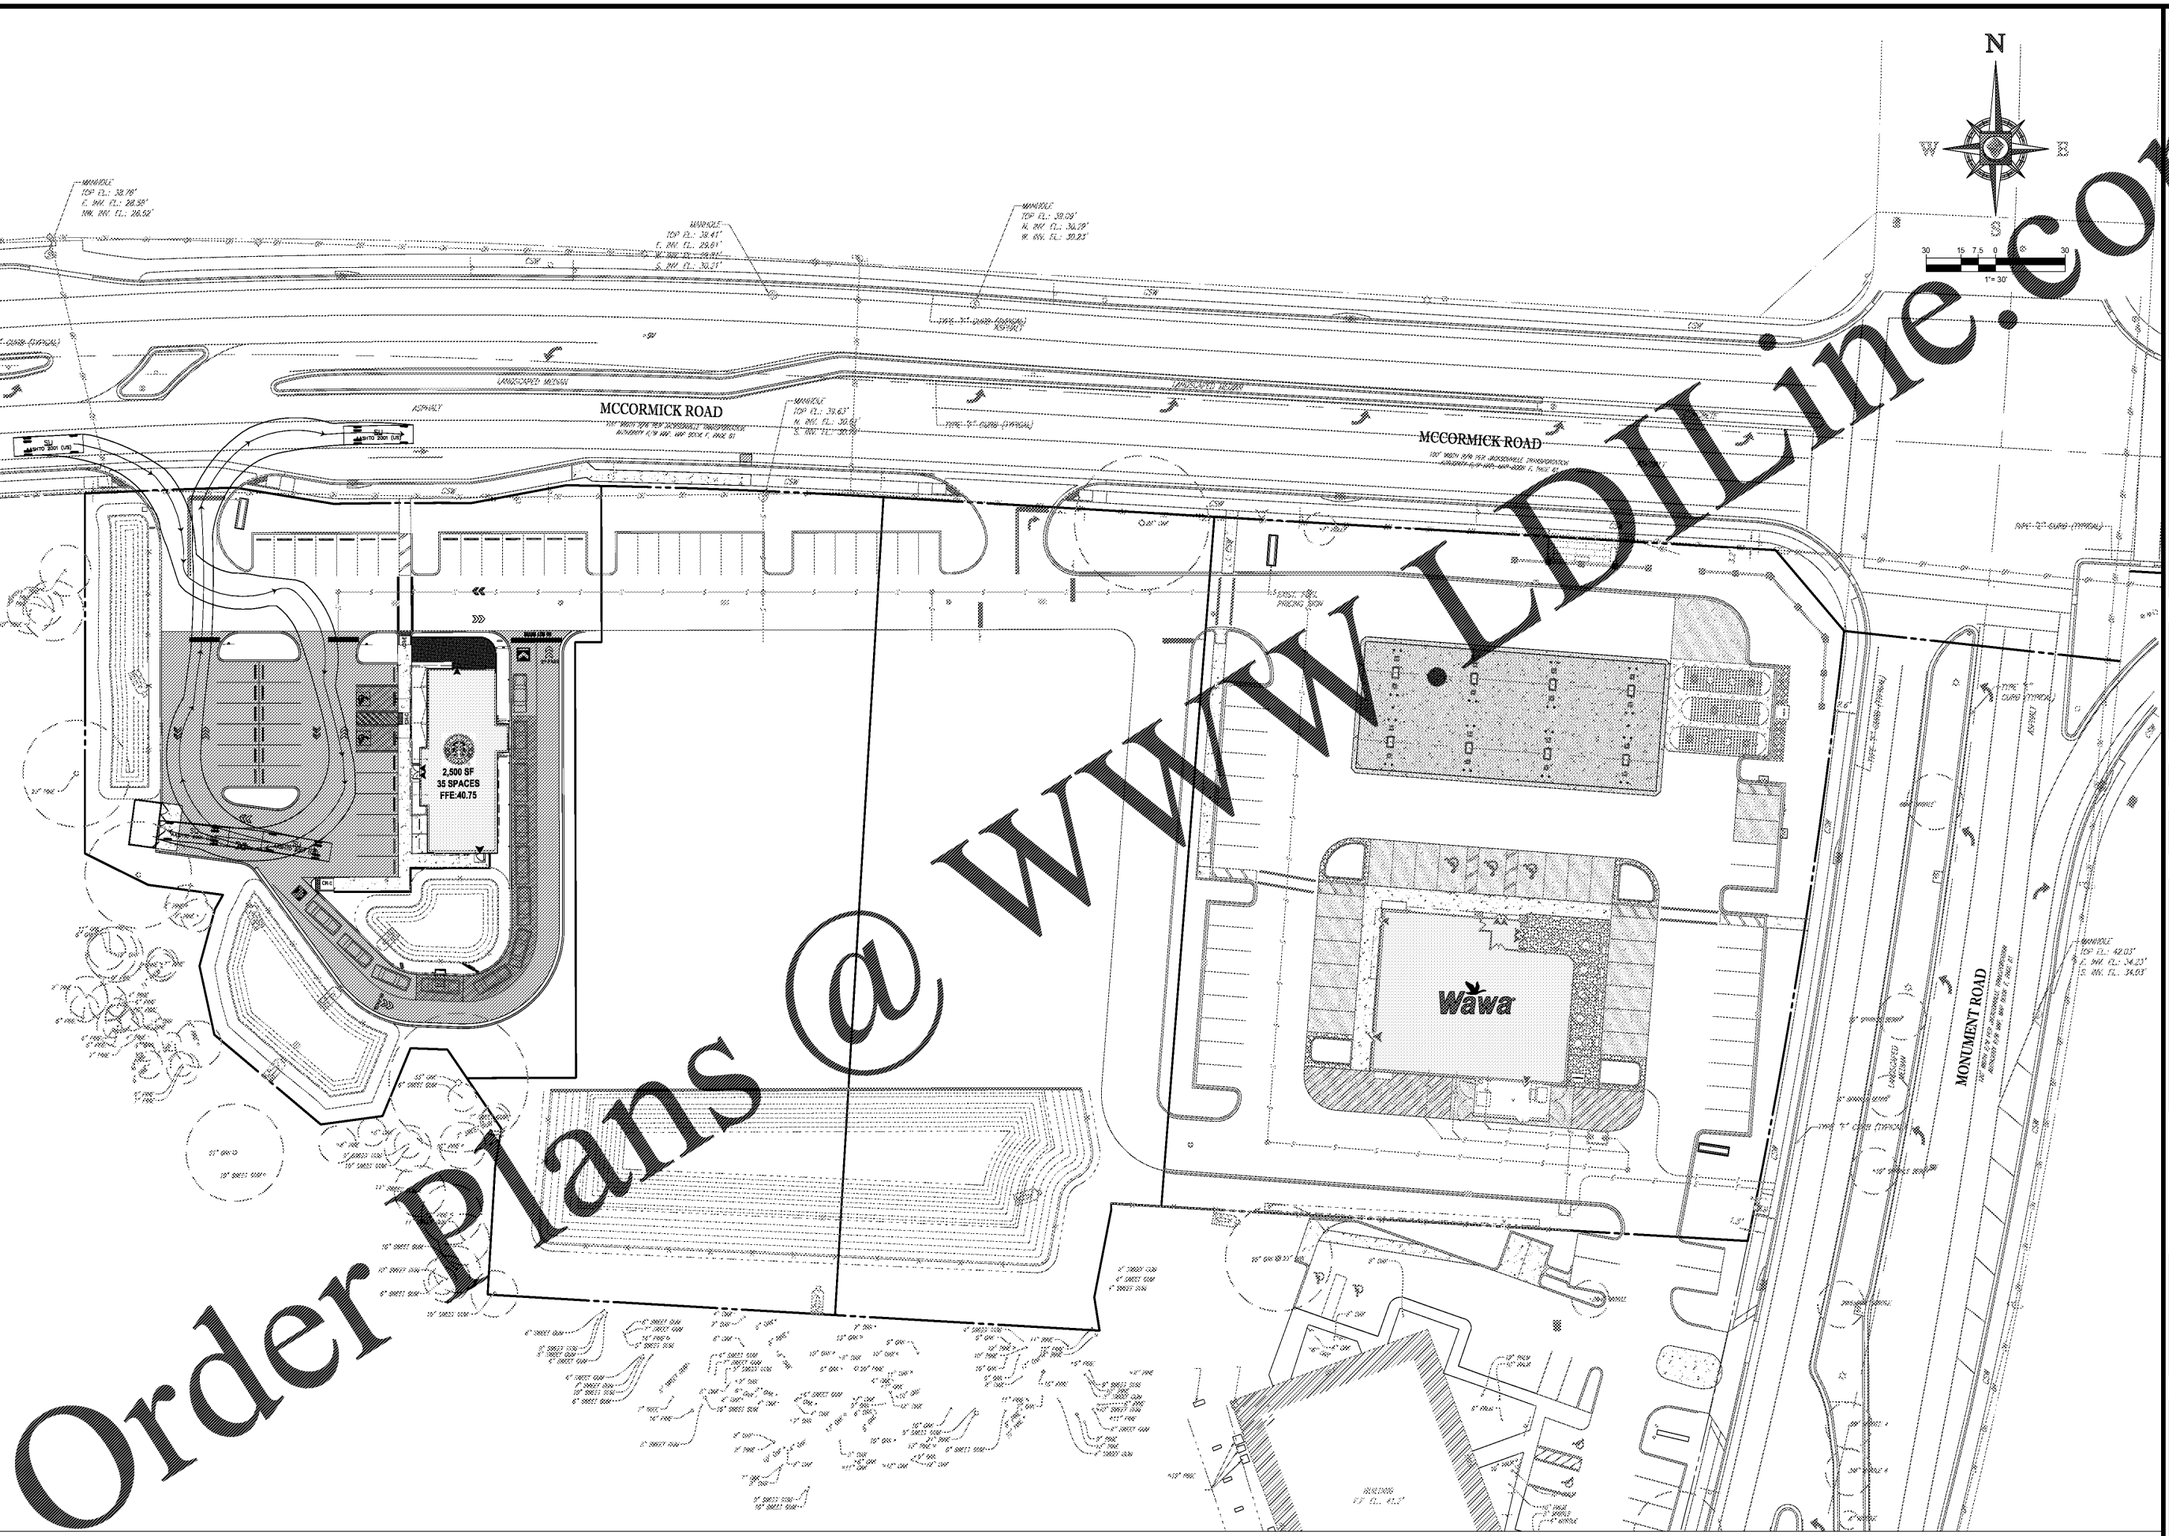

Order Plans @ WWW.LDILine.com

REFUSE COLLECTION TRUCK CIRCULATION

BOHLER ENGINEERING

SITE CIVIL AND CONSULTING ENGINEERS
LAND SURVEYING PROGRAM MANAGEMENT LANDSCAPE ARCHITECTURE
SUSTAINABLE DESIGN PERMITTING SERVICES TRANSPORTATION SERVICES

- UPSTATE NEW YORK
- NEW ENGLAND
- BOSTON, MA
- NEW YORK, NY
- NEW YORK METRO
- NORTHERN NEW JERSEY
- SOUTHERN NEW JERSEY
- PHILADELPHIA, PA
- PITTSBURGH, PA
- LEHIGH VALLEY, PA
- SOUTHEASTERN, PA
- REHOBOTH BEACH, DE
- MONROE, MO
- SOUTHERN MARYLAND
- NORTHERN VIRGINIA
- CENTRAL VIRGINIA
- RALEIGH, NC
- WASHINGTON, DC
- CHARLOTTE, NC
- ATLANTA, GA
- TAMPA, FL
- SOUTH FLORIDA
- DALLAS, TX

THE INFORMATION CONTAINED HEREIN IS AN INSTRUMENT OF SERVICE AND SHALL NOT BE COPIED OR USED FOR ANY PURPOSE WITHOUT THE WRITTEN AUTHORIZATION FROM BOHLER ENGINEERING. ONLY PRINTED, SIGNED AND SEALED PLANS SHALL BE UTILIZED FOR CONSTRUCTION PURPOSES.
© 2017 BOHLER ENGINEERING

REVISIONS

REV	DATE	COMMENT	BY

811 KNOW WHAT'S BELOW ALWAYS CALL 811 BEFORE YOU DIG
It's fast. It's free. It's the law.
www.callsunshine.com

PERMIT SET

PROJECT No.:	FLT170090
DRAWN BY:	JDP
CHECKED BY:	GRR
DATE:	11/29/2017
SCALE:	1" =30'
CAD I.D.:	PM0

PROJECT:

STARBUCKS COFFEE

FOR

BW
McCORMICK, LLC
LOCATION OF SITE
McCORMICK RD
JACKSONVILLE, FL
CITY OF JACKSONVILLE

BOHLER ENGINEERING
3820 NORTHDALE BLVD., SUITE 300B
TAMPA, FLORIDA 33624
Phone: (813) 812-4100
Fax: (813) 812-4101
FLORIDA BUSINESS CERT. OF AUTH. No. 30780
LANDSCAPE ARCHITECT BUSINESS LIC. No.LC26000551

GREGORY ROBERT ROTH
LICENSE
No. 74566
STATE OF FLORIDA
PROFESSIONAL ENGINEER
12/15/2017

SHEET TITLE:

VEHICULAR MOVEMENT PLAN

SHEET NUMBER:

V-1

H:\2017\FLT170090\DRAWINGS\PLAN SETS\FLT170090PM0.DWG PRINTED BY: JPASSANISE 12.15.17 @ 4:21 PM LAST SAVED BY: JPASSANISE