REFER TO SHEET A0.3 FOR KEYNOTE SCHEDULE

TO THE FULLEST EXTENT POSSIBLE, COMPONENTS OF THE WALL SECTIONS WILL BE MARKED AS 'TYPICAL' (TYP.). WHERE SO, KEYED NOTES WILL NOT BE DUPLICATED FOR COMPONENTS OF LIKE KIND. SHOULD THE CONTRACTOR REQUIRE CLARIFICATION OF ANY SUCH COMPONENT, A REQUEST FOR INFORMATION (RFI) SHALL BE SUBMITTED TO THE ARCHITECT PRIOR TO BID

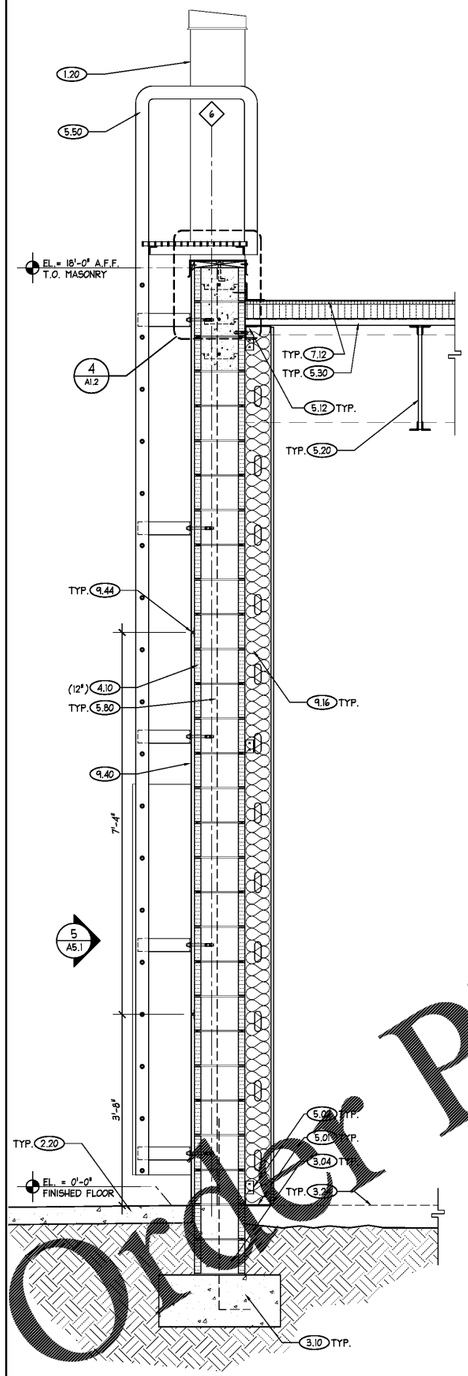

1 WALL SECTION
SCALE: 3/4" = 1'-0"

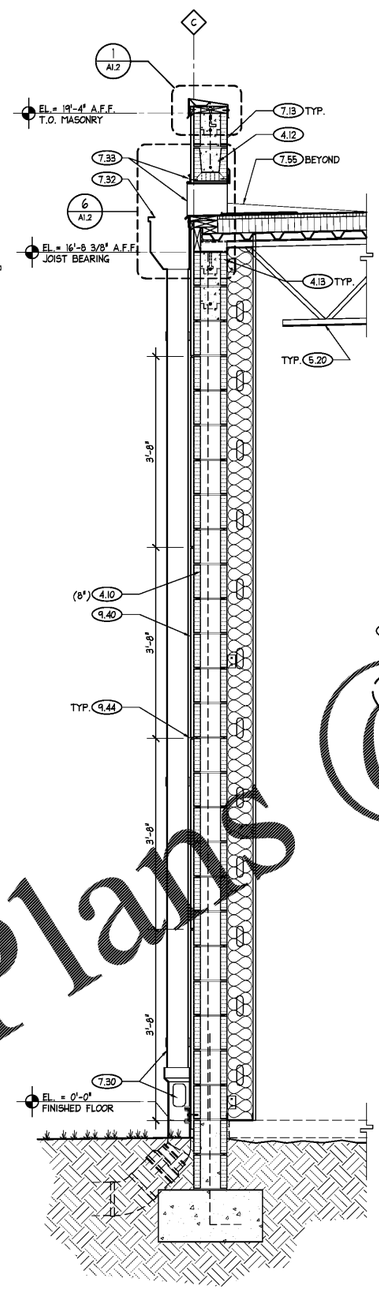

2 WALL SECTION
SCALE: 3/4" = 1'-0"

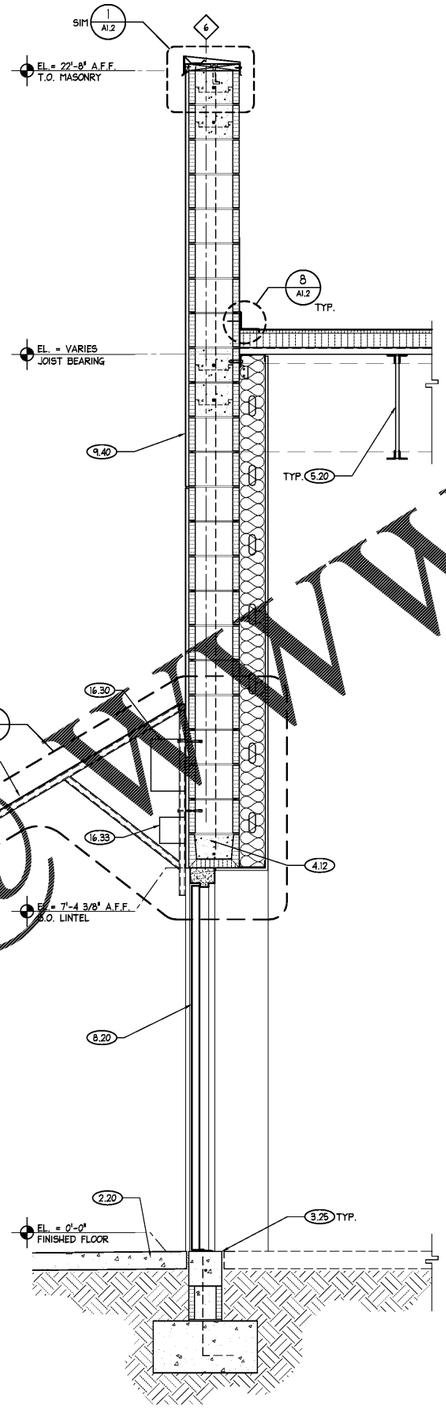

3 WALL SECTION
SCALE: 3/4" = 1'-0"

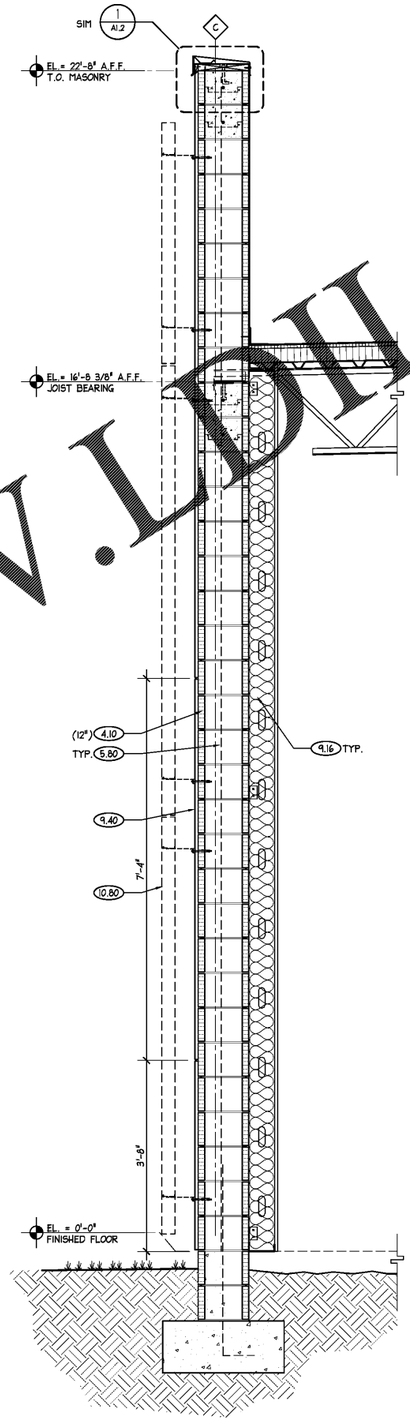

4 WALL SECTION
SCALE: 3/4" = 1'-0"

LADDER CONSTRUCTION NOTES:

DRAWINGS INDICATE DESIGN INTENT FOR ROOF ACCESS LADDER COMPONENTS.

ALL COMPONENTS SHALL BE INDICATED ON SEPARATE SHOP DRAWINGS PROVIDED BY THE STEEL FABRICATOR, INCLUDING METHOD OF ATTACHMENT, WELDED CONNECTIONS, AND DETAILING FOR THE LOCKING GATE MECHANISM. SAID SHOP DRAWINGS SHALL BE SUBMITTED TO THE ARCHITECT FOR APPROVAL PRIOR TO FABRICATION

ALL WELDS SHALL BE GROUND SMOOTH AND PRIMED FOR PAINT FINISH

ALL STEEL LADDER COMPONENTS SHALL BE SHOP PRIMED AND PAINTED, SEE FINISH SCHEDULE. PROVIDE TOUCH UP IN THE FIELD AS REQUIRED

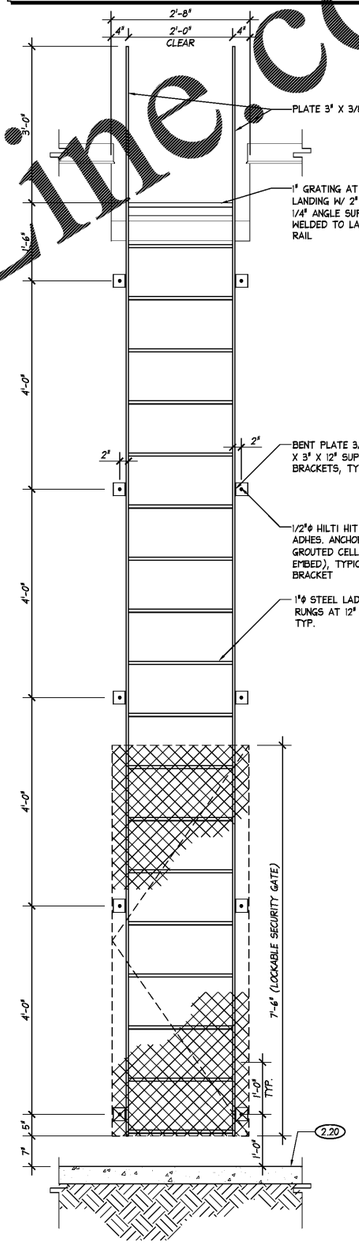

5 LADDER DETAIL
SCALE: 3/4" = 1'-0"

Order Plans @ WWW.LDHLine.com

EWH Architects
Lic.# AA 0003300
3324 Grand Blvd. Suite 201
Holiday, Florida 34690
Ph. 727. 815. 3336
Fax 727. 815. 3337

brightwork real estate
3708 WEST SWANN AVE, SUITE 200
TAMPA, FL 33609
PHONE: 813.874.1700

TO THE BEST OF THE KNOWLEDGE OF THE ARCHITECTS AND ENGINEERS, PLANS AND SPECIFICATIONS COMPLY WITH THE APPLICABLE MINIMUM BUILDING CODES AND THE APPLICABLE MINIMUM FIRE SAFETY STANDARDS

GUY F. FABER
FL License No. AR0015323

no.	date	revision descriptions

STARBUCKS
SHELL CONSTRUCTION
2500 MONUMENT ROAD
JACKSONVILLE, FL

12.13.17
date
17047
comm. no.
WALL SECTIONS

A5.1