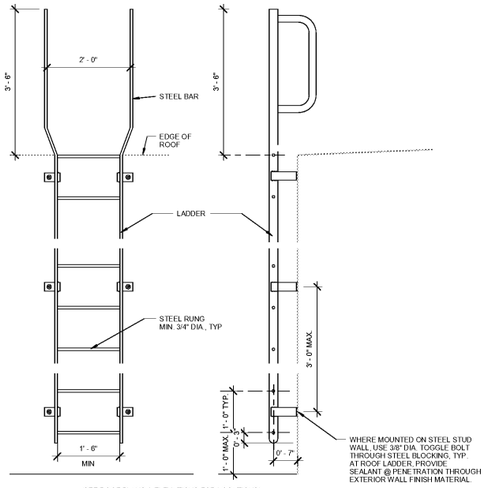

(SEE ROOF PLANS & ELEVATIONS FOR LOCATIONS)

D1 ROOF LADDER DETAILS
3/4" = 1'-0"

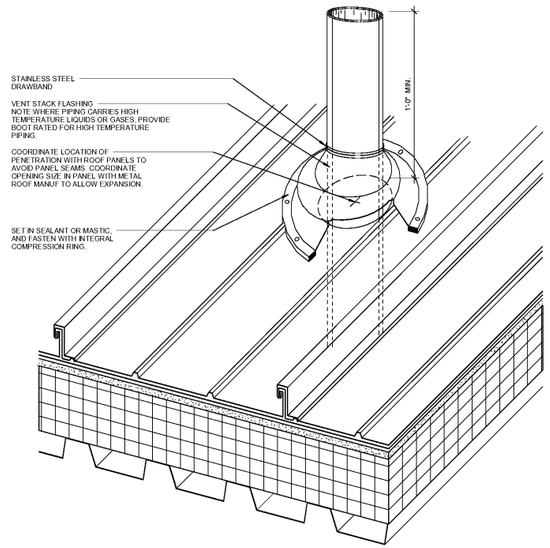

D3 TYP ROOF VENT FLASHING
3" = 1'-0"

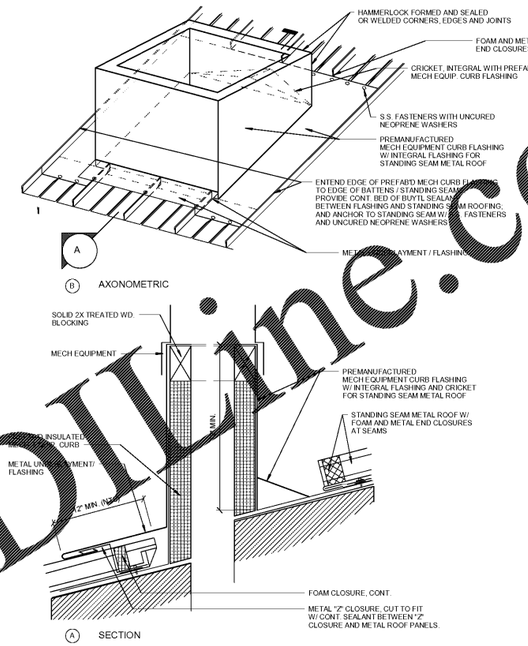

D5 TYP EQUIPMENT CURB DETAIL
1 : 1

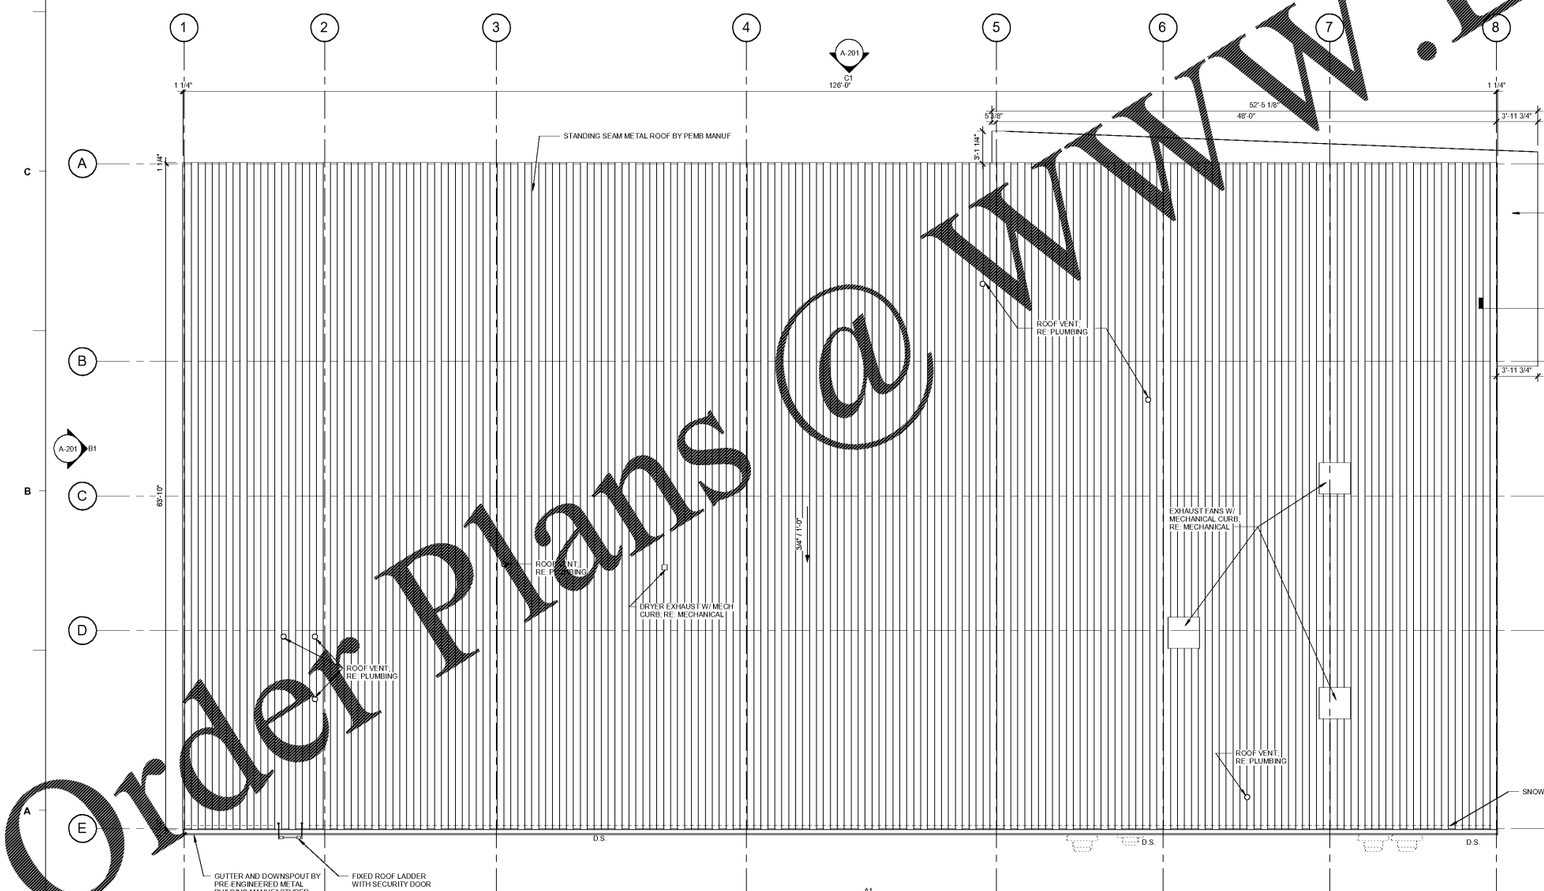

A1 ROOF PLAN
3/16" = 1'-0"

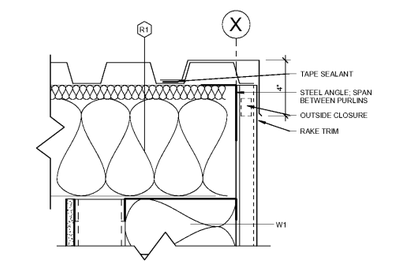

C6 SECTION DETAIL @ ROOF RAKE
3" = 1'-0"

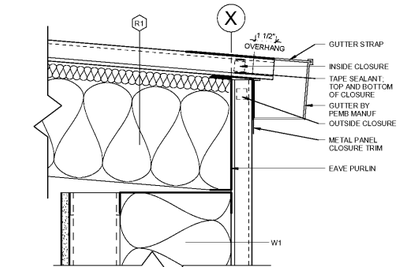

B6 SECTION DETAIL @ GUTTER
3" = 1'-0"

ROOF PLAN SHEET NOTES

1. LOCATIONS AND SIZES OF MECHANICAL EQUIPMENT ARE APPROXIMATE. SEE STRUCTURAL AND MECHANICAL DRAWINGS FOR ACTUAL LOCATIONS.
2. SEE PLUMBING DRAWINGS FOR VENTS THROUGH ROOF LOCATIONS.
3. SEE STRUCTURAL DRAWINGS FOR FASTENING REQUIREMENTS.
4. PROVIDE CRICKETS AT ALL CURBS AND EQUIPMENT RAILS SET PERPENDICULAR TO ROOF SLOPE WHICH ARE GREATER THAN 24" WIDE.
5. EXTEND ALL PENETRATIONS, CURBS, AND COMPONENTS A MINIMUM OF 8" ABOVE THE ROOF SURFACE. PROVIDE 12" CLEAR DISTANCE BETWEEN PENETRATIONS AND TO ANY VERTICAL SURFACE.
6. IF NOT DETAILED, APPLY MOST STRINGENT CONDITION OF NRCA AND SMACNA (CURRENT EDITIONS) STANDARDS FOR ROOF DETAIL CONDITIONS.

WILKES COMMUNITY COLLEGE

WILKES COMMUNITY COLLEGE

SCO# 16-10401A
NCCOS# 22-0

CULINARY LAB

LS3P

227 WEST TRADE STREET SUITE 700
CHARLOTTE, NORTH CAROLINA 28202
TEL. 704.333.6686 FAX 704.333.2926
WWW.LS3P.COM

LS3P ASSOCIATES LTD. REGISTERED ARCHITECTURAL COMPANY CERT. NO. 50417 CHARLOTTE, NORTH CAROLINA

WILLIAM SCOTT BAKER REGISTERED ARCHITECT 18226 1/2/18 NORTH CAROLINA CHARLOTTE, N.C.

MEMBERS OF THE AMERICAN INSTITUTE OF ARCHITECTS

COPYRIGHT 2016 ALL RIGHTS RESERVED
PRINTED OR ELECTRONIC DRAWINGS AND DOCUMENTATION MAY NOT BE REPRODUCED IN ANY FORM WITHOUT WRITTEN PERMISSION FROM LS3P ASSOCIATES LTD.

REVISIONS:

No.	Description	Date

PROJECT: 9202-169770
DATE: 1/2/18
DRAWN BY: ZSS
CHECKED BY: WSB

ROOF PLAN

A-151

BID SET

P:_EDU\2016\9202-169770 Wilkes Community College Culinary Lab\2.0 Design\Drawings\WCC CULINARY LAB_16.rvt
1/2/2018 9:15:51 AM

Order Plans @ WWW.LDLine.com