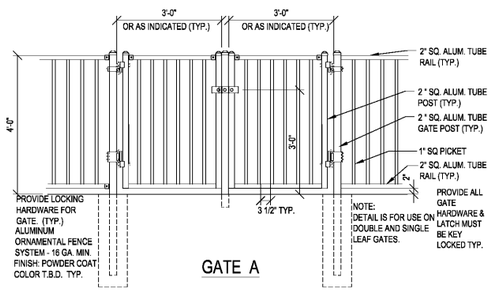

GATE A

04 GUARDRAIL DETAIL

SCALE: 1/2"= 1'-0"

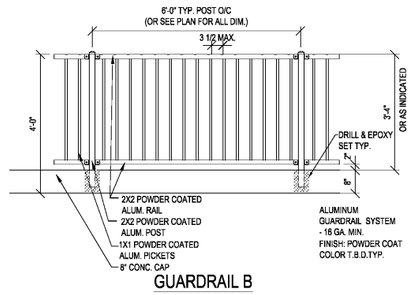

GUARDRAIL B

03 GUARDRAIL DETAIL

SCALE: 1/2"= 1'-0"

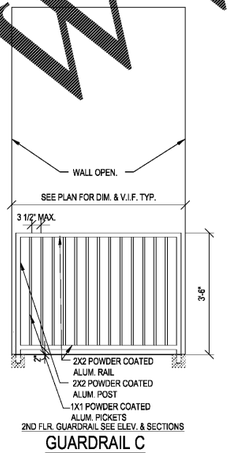

GUARDRAIL C

02 GUARDRAIL DETAIL

SCALE: 1/2"= 1'-0"

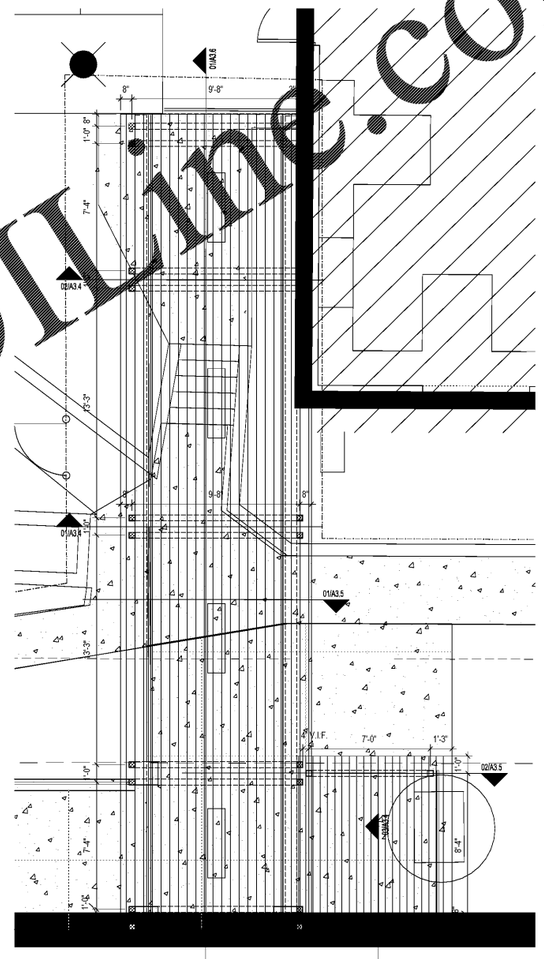

01 BRIDGE CANOPY PLAN

SCALE: 1/4"= 1'-0"

TRUE NORTH

Order Plans @ WWW.LDII
me.com

HARVARD JOLLY ARCHITECTURE
2047 VISTA PARKWAY, SUITE 100 | WEST PALM BEACH, FL 33411 561-478-4457 | www.HarvardJolly.com | AAC000119

STEM BUILDING
THE BENJAMIN SCHOOL - LOWER/MIDDLE SCHOOL
11000 Ellison Wilson Road, North Palm Beach, FL 33408
CONSTRUCTION DOCUMENTS

Comm. No:	16117.00
Date:	10-23-17
Drawn:	MS

Revisions		
No.	Date	Note

"TO THE BEST OF MY KNOWLEDGE, THE PLANS AND SPECIFICATIONS COMPLY WITH THE MINIMUM BUILDING CODES"

RENÉ TERCILLA AIA, REFP
© 2017 HARVARD JOLLY, INC.

DETAILS

AS2.1

P:\16117.00 Benjamin Lower School New STEM Building\5 Project Development\14 Drawings\Sheets\2dx\BA32 1.dwg, 10/24/2017 8:57:15 AM, DWG To PDF.pc3