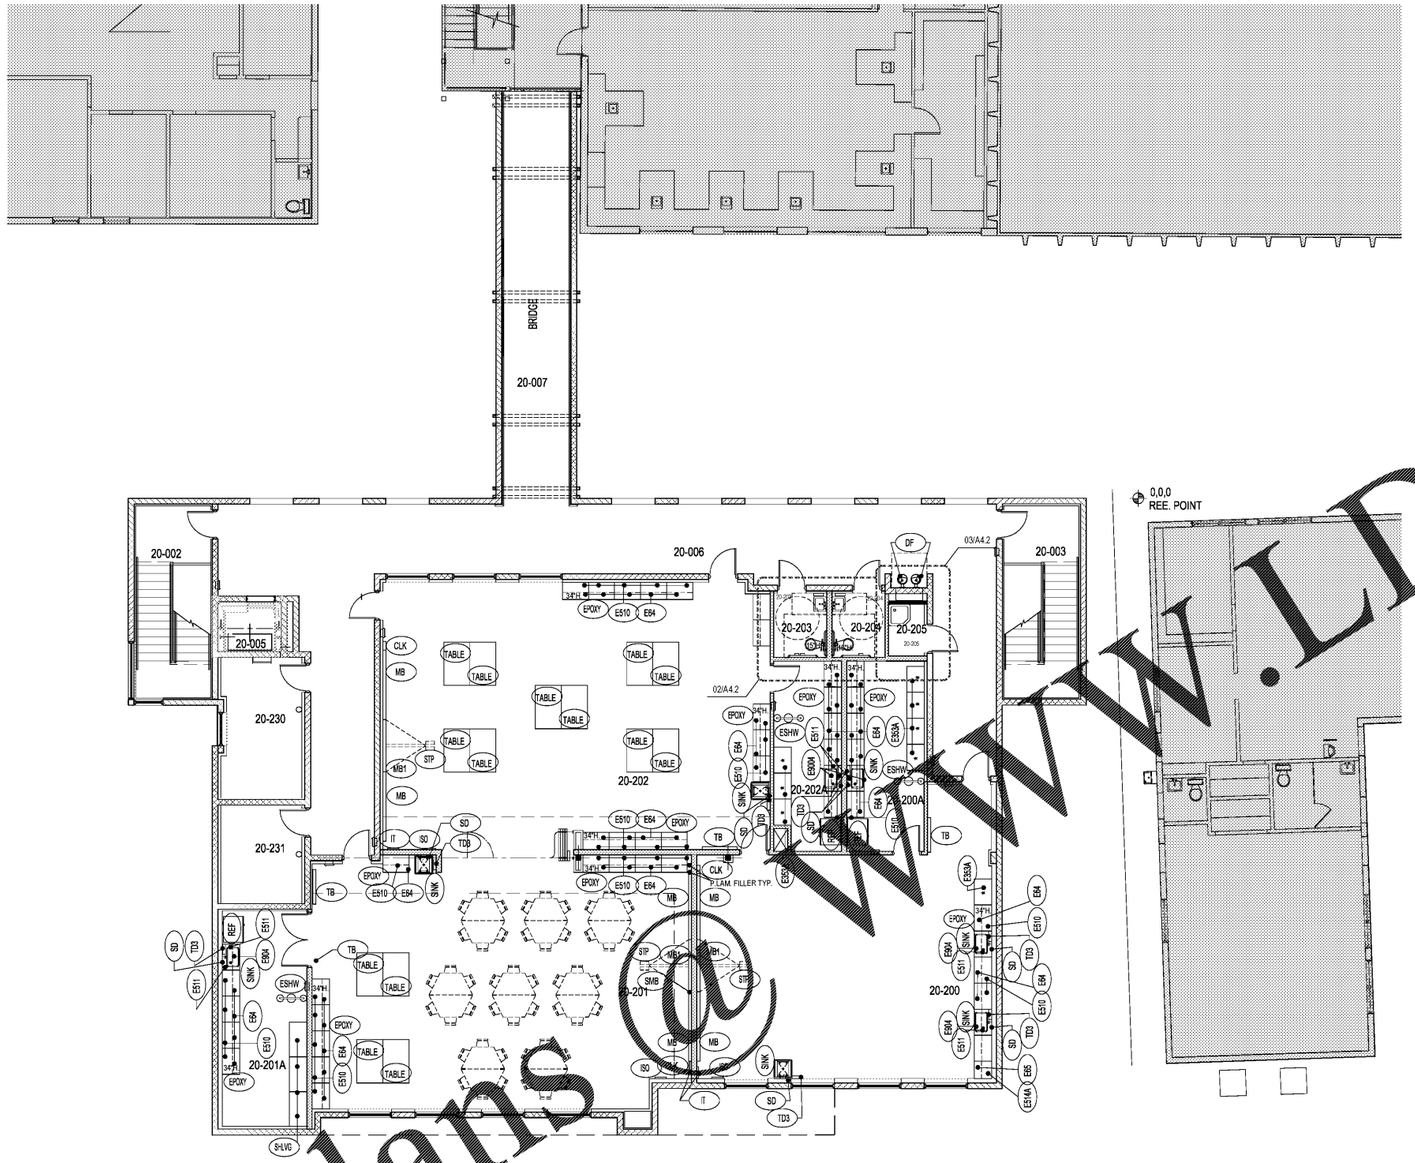

01 2ND FLOOR EQUIPMENT PLAN

SCALE: 1/8"= 1'-0"

TRUE NORTH

MISC. ACCESSORIES & EQUIPMENT

(SEE SPECIFICATIONS FOR MORE INFO.)

- SINK — SINK/ LAVATORY - SEE PLUMBING
- WC — FLUSH VALVE TOILET - SEE PLUMBING (COORDINATE W/ LOCATIONS OF GRAB BARS PRIOR TO ROUGH-IN)
- DF — ELECTRICAL WATER COOLER - SEE PLUMBING (SEE SHEET A4.1 FOR MOUNTING HEIGHT)
- FD — FLOOR DRAIN - SEE PLUMBING
- GB1 — 36" GRAB BAR - SEE SPECS
- GB2 — 42" GRAB BAR - SEE SPECS
- MS — 18"x30" STEEL MIRROR SEE SPECS
- SD — WALL MOUNTED LIQUID SOAP DISPENSER SEE SPECS
- TD — RECESSED PAPER TOWEL DISPENSER - SEE SPECS
- TD3 — PAPER TOWEL DISPENSER - SEE SPECS
- RH — TOILET PAPER DISPENSER SEE SPECS
- ND — SANITARY NAPKIN DISPOSAL SEE SPECS
- MH — MOP HOLDER SEE SPECS
- SHLVG — EXTRA HEAVY DUTY METAL OPEN ADJUSTABLE SHELVING W/ BAKED ENAMEL FINISH 14 GA. STEEL MATERIAL ANCHOR TOP OF UNIT TO WALL TYP. BASIS OF DESIGN: GLOBAL INDUSTRIAL WC236614 1488-978... OR EQ.
- HC — HANDICAPPED CLEAR FLOOR SPACE
- * — INDICATES TALL CASEWORK
- FE — FIRE EXTINGUISHER
- FEC — FIRE EXTINGUISHER CABINET. (PROVIDE FIRE BLANKETS AS REQ.)
- TABLE — SHELDON U603630 STUDENT LAB. TABLE - PHENOLIC RESIN TOP
- CLK — CLOCK- CLOCK SYSTEM VERIFY , QUANTITY & LOCATION WITH PLANS. REFER TO SPECS.
- TB — TACK BOARD 4' X 4'
- MB — MARKER BOARD 4' X 8'
- MB1 — MARKER BOARD 4' X 6' (FOR VIDEO)
- REF — FULL SIZE REFRIGERATOR W/. ICE MAKER. PROVIDE WATER LINE CONNECTION SYSTEM FROM NEAREST SINK IN ROOM TYP. SEE SPEC
- TDESK — PROVIDE TEACHER'S DESK BY SHELDON REFER TO SPECS FOR MORE INFO.
- ESHW — EMERGENCY EYEWASH / SHOWER. SEE SPEC
- STP — SHORT THROW PROJECTOR BY OWNER CONTRACTOR TO INSTALL ALL CONDUITS & CONNECTIONS SEE ELECT. DWGS.
- ISO — SYSTEMS SHUT OFF SEE ELECT. DWGS.
- IT — IT & POWER SYSTEMS CONNECTIONS SEE ELECT. DWGS.
- EPOXY — COUNTERTOPS: EPOXY RESIN- FACTORY-MOLDED, MODIFIED EPOXY-RESIN FORMULATION WITH SMOOTH, NONSPECULAR FINISH SPECIALLY BLENDED TO PRODUCE A HIGH CHEMICAL RESISTANT MATERIAL SEE SPECS TYP.

NOTE:
IN ALL ACCESSIBLE STALLS IN EACH RESTROOM INSTALL A SIGN W/ THE INTERNATIONAL SYMBOL OF ACCESSIBILITY.

BUILDING NO. 20 - FIRST FLOOR

ROOM #	ROOM NAME	SF
20-001	CORRIDOR	695
20-032	STAIR	175
20-033	STAIR	175
20-034	VESTIBULE	62
20-035	ELEVATOR	42
20-100	AQUA/MULTI-ROOM LAB	927
20-101	SCIENCE ROOM LAB	1,040
20-101A	STORAGE	232
20-102	MKR SPACE LAB	958
20-102A	STORAGE	222
20-103	GIRLS RESTROOM	41
20-104	BOYS RESTROOM	41
20-105	SCIENCE ROOM LAB	947
20-105A	STORAGE	162
20-106	IT	41
20-130	MECHANICAL	150
20-131	ELECTRICAL	105

BUILDING NO. 20 - SECOND FLOOR

ROOM #	ROOM NAME	SF
20-002	STAIR	192
20-003	STAIR	192
20-005	ELEVATOR	
20-006	CORRIDOR	1,189
20-007	BRIDGE CONNECTOR	380
20-200	AQUA/MULTI-ROOM LAB	944
20-200A	STORAGE	196
20-201	TECH/ENG ROOM LAB	1,259
20-201A	STORAGE	251
20-202	MKR SPACE LAB	1,379
20-202A	STORAGE	176
20-203	GIRLS RESTROOM	45
20-204	BOYS RESTROOM	45
20-205	CUSTODIAL	24
20-230	MECHANICAL	143
20-231	ELECTRICAL	103

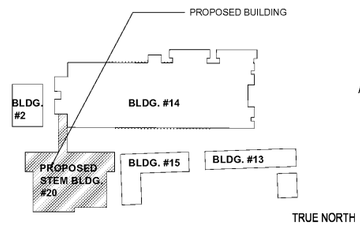

TRUE NORTH

KEY PLAN

SCALE: N.T.S.

HARVARD JOLLY ARCHITECTURE
2047 VISTA PARKWAY, SUITE 100 | WEST PALM BEACH, FL 33411 561-478-4457 | www.HarvardJolly.com | AAC000119

STEM BUILDING
THE BENJAMIN SCHOOL - LOWER/MIDDLE SCHOOL
11000 Ellison Wilson Road, North Palm Beach, FL 33408
CONSTRUCTION DOCUMENTS

Comm. No: 16117.00
Date: 10-23-17
Drawn: MS

Revisions

No.	Date	Note

TO THE BEST OF MY KNOWLEDGE, THE PLANS AND SPECIFICATIONS COMPLY WITH THE MINIMUM BUILDING CODES

RENÉ TERCILLA AIA, REFP
© 2017 HARVARD JOLLY, INC.

EQUIP. PLAN

A4.4

Order Plans @ WWW.LDline.com

P:\16117.00 Benjamin Lower School New STEM Building\9 Project Development\4 Drawings\Sheets\2x36\A4.4.dwg, 10/27/2017 3:59:04 PM, DWG To PDF.pc3