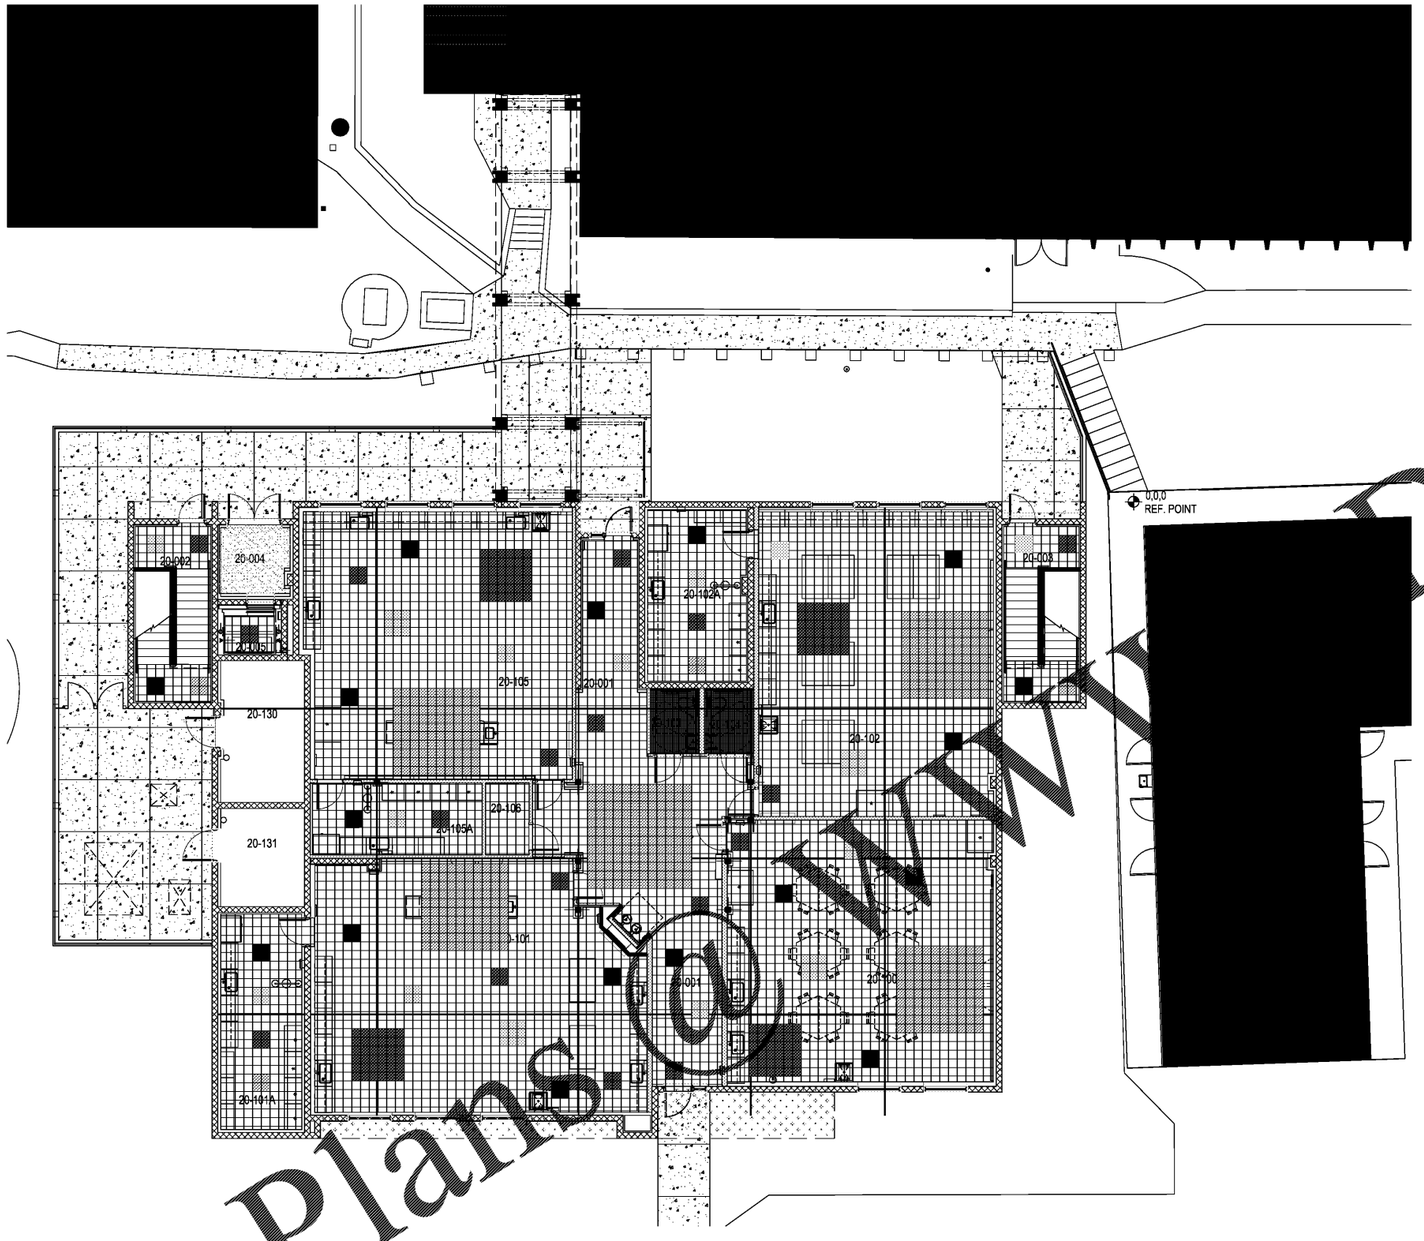

01 1ST FLOOR FINISH PLAN

SCALE: 1/8"= 1'-0"

TRUE NORTH

LEGEND

CONCRETE FLOOR SAWCUT CONTROL JOINT (ALL EXTERIOR CONTROL HAVE TO BE SEALED TYP.

TRAFFIC COATING SEE SPECS TYP.

VCT FLOOR PATTERN:

ACCENT FIELD ACCENT ACCENT ACCENT

BUILDING NO. 20 - FIRST FLOOR		
ROOM #	ROOM NAME	SF
20-001	CORRIDOR	695
20-002	STAIR	175
20-003	STAIR	175
20-004	VESTIBULE	62
20-005	ELEVATOR	42
20-100	AQUA/MULTI-ROOM LAB	527
20-101	SCIENCE ROOM LAB	1,040
20-101A	STORAGE	230
20-102	MKR SPACE LAB	958
20-102A	STORAGE	222
20-103	GIRLS RESTROOM	41
20-104	BOYS RESTROOM	41
20-105	SCIENCE ROOM LAB	947
20-105A	STORAGE	162
20-106	IT	41
20-130	MECHANICAL	150
20-131	ELECTRICAL	105

BUILDING NO. 20 - SECOND FLOOR		
ROOM #	ROOM NAME	SF
20-002	STAIR	192
20-003	STAIR	192
20-005	ELEVATOR	
20-006	CORRIDOR	1,189
20-007	BRIDGE CONNECTOR	380
20-200	AQUA/MULTI-ROOM LAB	944
20-200A	STORAGE	196
20-201	TECH/ENG ROOM LAB	1,259
20-201A	STORAGE	251
20-202	MRK SPACE LAB	1,379
20-202A	STORAGE	176
20-203	GIRSL RESTROOM	45
20-204	BOYS RESTROOM	45
20-205	CUST/DIAL	24
20-230	MECHANICAL	143
20-231	ELECTRICAL	103

Order Plans Online
www.SFBCDL.com

HARVARD JOLLY ARCHITECTURE
2047 VISTA PARKWAY, SUITE 100 | WEST PALM BEACH, FL 33411 561-478-4457 | www.HarvardJolly.com | AAC000119

STEM BUILDING
THE BENJAMIN SCHOOL- LOWER/MIDDLE SCHOOL
11000 Ellison Wilson Road, North Palm Beach, FL 33408
CONSTRUCTION DOCUMENTS

Comm. No: 16117.00
Date: 10-23-17
Drawn: MS

Revisions		
No.	Date	Note

TO THE BEST OF MY KNOWLEDGE, THE PLANS AND SPECIFICATIONS COMPLY WITH THE MINIMUM BUILDING CODE

RENÉ TERCILLA AIA, REFP
© 2017 HARVARD JOLLY, INC.

FINISH PLAN

A4.7

P:\16117.00 Benjamin Lower\ School New STEM Building\10 Project Development\14 Drawings\Sheets\24x36\A4.7.dwg, 10/31/2017 10:34:29 AM, DWG To PDF.pc3