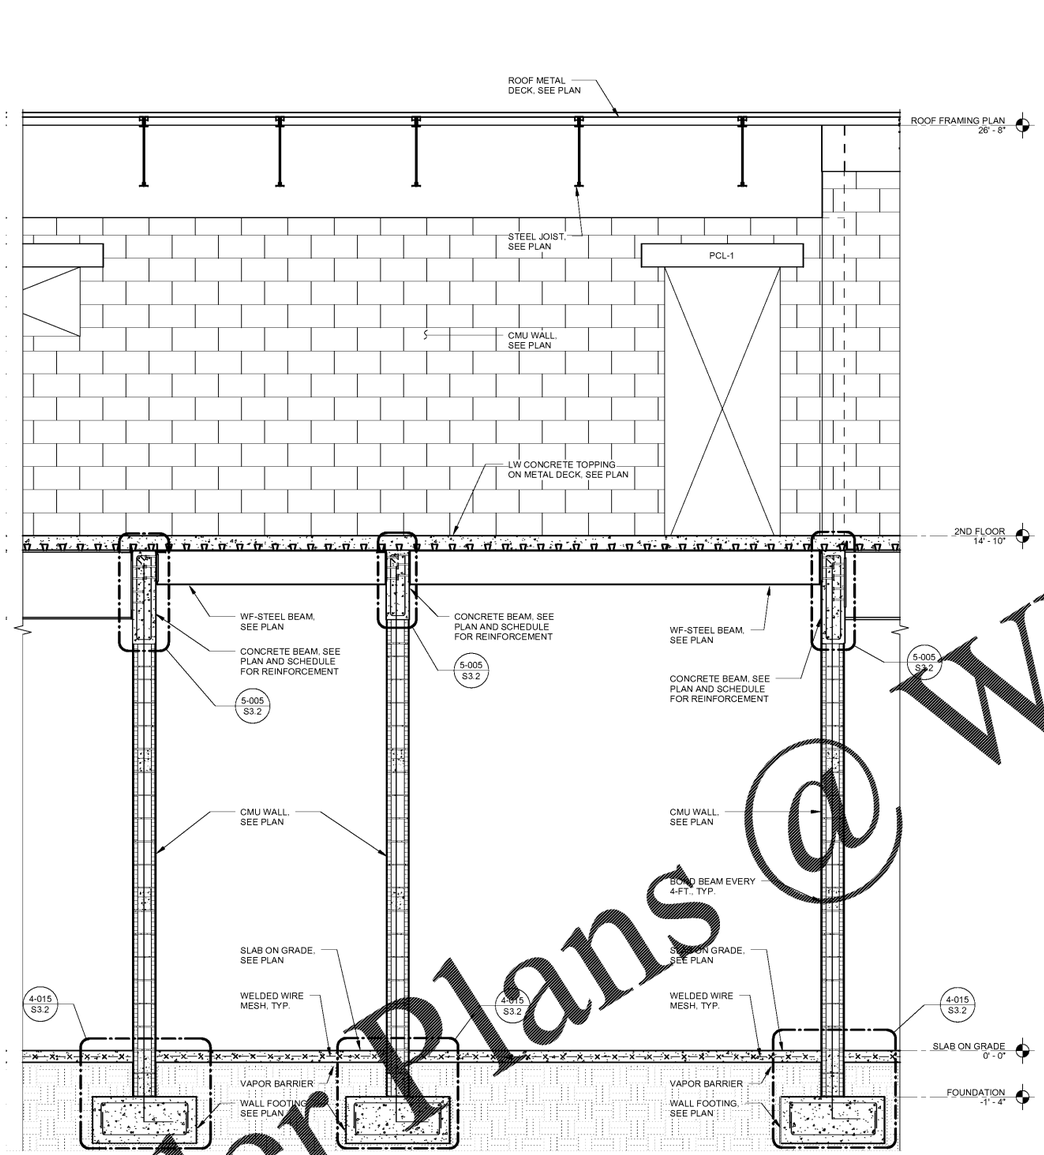

S3 / S4.2 SECTION 3
SCALE: 1/2" = 1'-0"

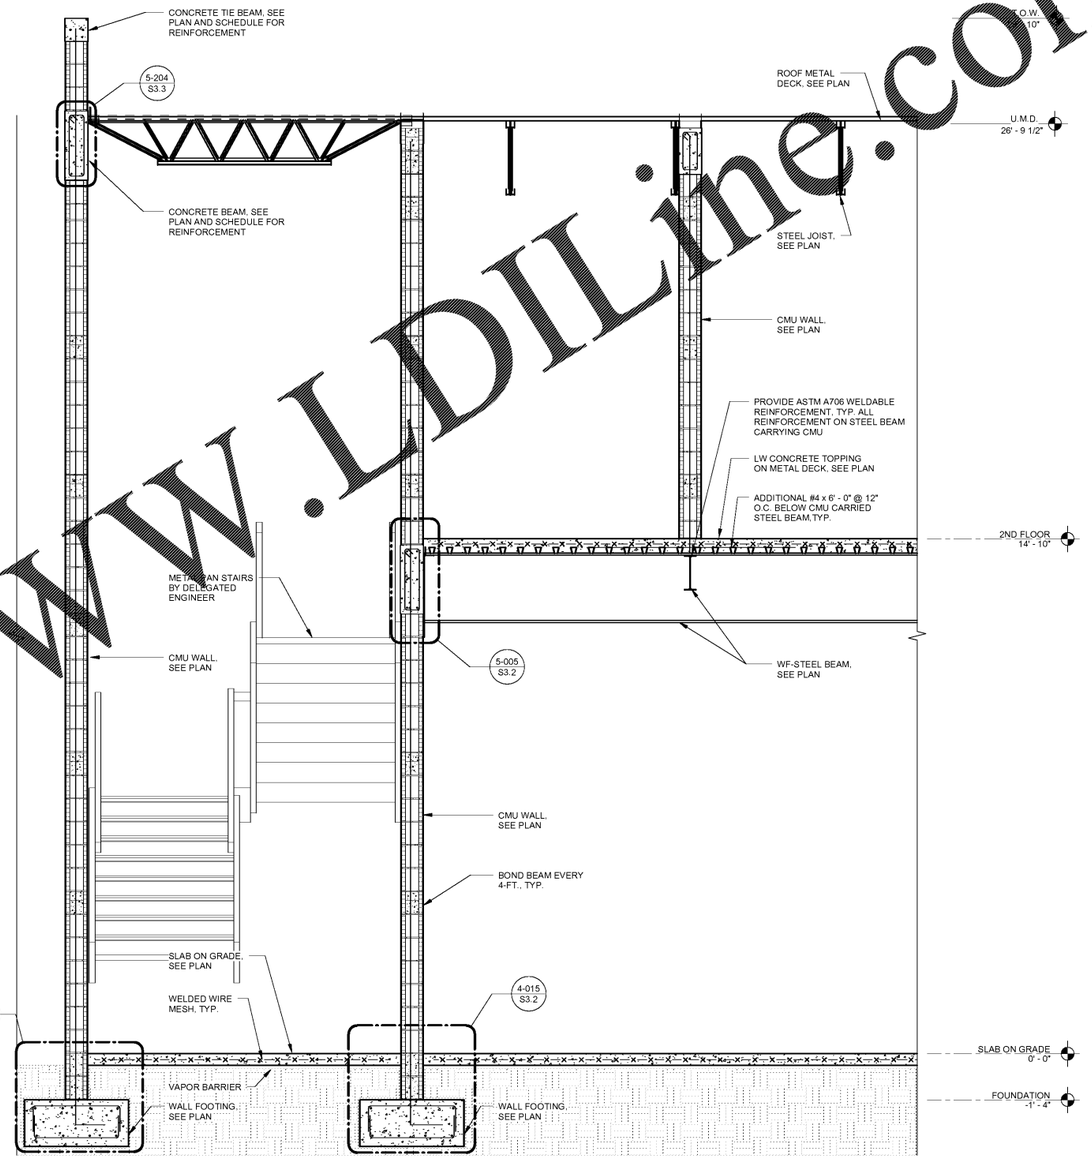

S4 / S4.2 SECTION 4
SCALE: 1/2" = 1'-0"

Order Plans @ WWW.LDILine.com

TO THE BEST OF OUR KNOWLEDGE INFORMATION AND BELIEF, THESE STRUCTURAL PLANS CONFORM TO AND SATISFY, THE FLORIDA BUILDING CODE, 2014 EDITION, ACI 318-11 AND LOCAL CODES AS APPLICABLE

HARVARD • JOLLY ARCHITECTURE
2714 Dr. MLK Jr. Street N. St Petersburg, FL 33704 | 727-898-4811 | www.HarvardJolly.com | AA C000119

MASTER CONSULTING ENGINEERS, INC.
STRUCTURAL CIVIL
10150 W. SUNRISE BLVD., SUITE 307
FT. LAUDERDALE, FL 33322
P | 954.210.7971 F | 813.287.3622
THE DRAWING AND ALL INFORMATION CONTAINED HEREIN IS THE PROPERTY OF MASTER CONSULTING ENGINEERS, INC. AND MAY NOT BE REPRODUCED OR USED IN ANY MANNER WITHOUT THE EXPRESS WRITTEN AUTHORIZATION OF MASTER CONSULTING ENGINEERS, INC.
CA: 8426 PROJ NO. 1413-130

THE BENJAMING SCHOOL - LOWER/MIDDLE SCHOOL
11000 Ellison Wilson Road, North Palm Beach, FL 33408
CONSTRUCTION DOCUMENTS

Comm. No:	Project Number
Date:	Issue Date
Drawn:	FR

Revisions

No.	Date	Note

IS THE SIZE OF AN 11X17 SHEET AND ADJUST SCALES ACCORDINGLY

JOSE F. VALDES LICENSE No 82831 STATE OF FLORIDA PROFESSIONAL ENGINEER

WALL SECTIONS

S4.2