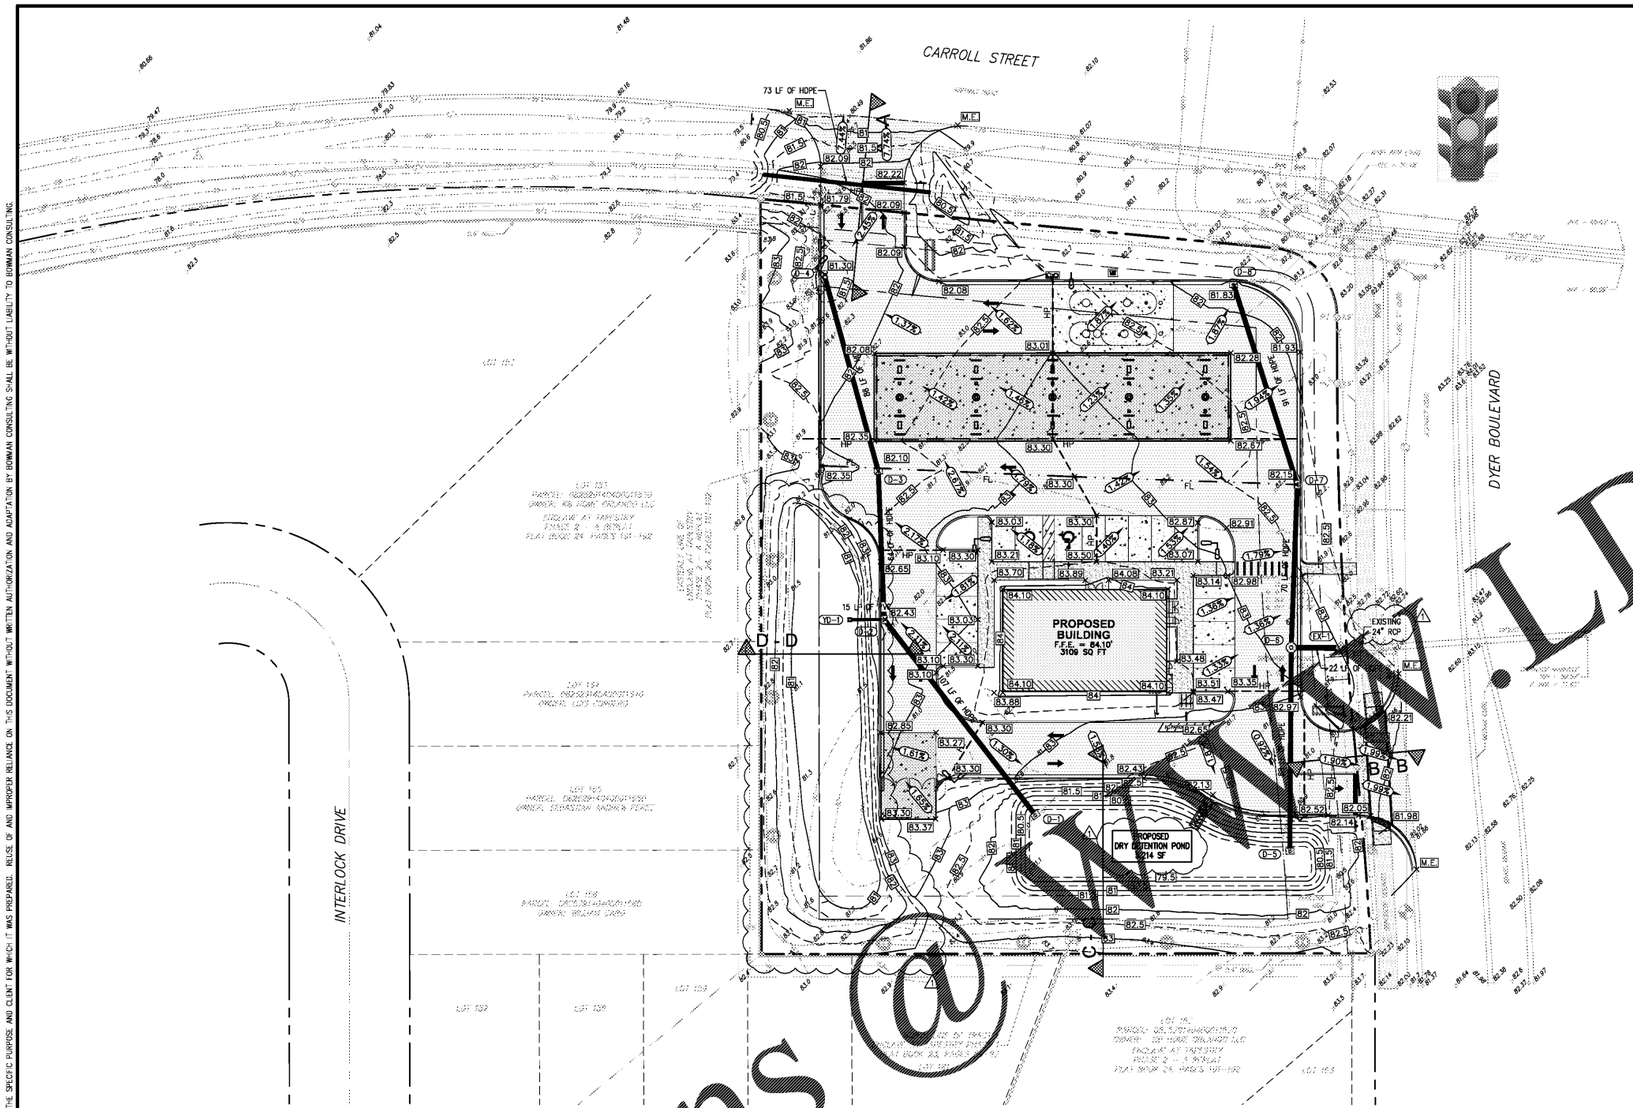

NOTES:

1. THE ELEVATIONS SHOWN HEREON ARE REFERENCED TO THE NORTH AMERICAN VERTICAL DATUM OF 1988 (NAVD 88) AND ARE BASED UPON THE FOLLOWING OSCEOLA COUNTY BENCHMARKS:
   "OC-1196": 3" ALUMINUM DISC IN THE NORTH EAST CORNER OF A DRAINAGE CATCH BASIN, HAVING AN ELEVATION OF 87.45 FEET (NAVD 88).
   "OC-1189": 3" ALUMINUM DISC IN TOP OF CURB ISLAND NEAR ENTRANCE TO TROPICAL ISLE APARTMENTS. HAVING AN ELEVATION OF 81.32 FEET (NAVD 88).
2. SAWCUT AND REPAIR EXISTING ASPHALT AT ALL DRIVEWAY CONNECTIONS.
3. THE CONTRACTOR IS SPECIFICALLY CAUTIONED THAT THE LOCATION AND/OR ELEVATION OF ALL EXISTING UTILITIES (ABOVE AND BELOW GROUND) AS SHOWN ON THESE PLANS ARE APPROXIMATE AND WERE LOCATED BASED ON EITHER VISUAL OBSERVATIONS AT THE SITE, EXISTING SURVEYS, AND/OR FROM UTILITY OWNERS. THE OWNER DOES NOT GUARANTEE THAT EXISTING UTILITY LOCATIONS ARE EXACT. IT SHALL BE THE RESPONSIBILITY OF THE CONTRACTOR TO DETERMINE THE EXACT LOCATIONS OF EXISTING UTILITIES (ABOVE AND BELOW GROUND) BEFORE BEGINNING ANY CONSTRUCTION. THE CONTRACTOR SHALL CALL THE APPROPRIATE UTILITY COMPANIES AND THE UTILITIES PROTECTION CENTER AT LEAST 72 HOURS BEFORE ANY EXCAVATION TO REQUEST EXACT FIELD LOCATIONS OF UTILITIES. IT SHALL BE THE RESPONSIBILITY OF THE CONTRACTOR TO NOTIFY OWNER AND/OR ENGINEER OF ANY UTILITY CONFLICTS WITH THE PROPOSED IMPROVEMENTS SHOWN ON THE PLANS.
4. ALL CUT OR FILL SLOPES SHALL BE 4:1 OR FLATTER UNLESS OTHERWISE NOTED.
5. EXISTING DRAINAGE STRUCTURES TO BE INSPECTED AND REPAIRED AS NEEDED, AND EXISTING PIPES TO BE CLEANED OUT TO REMOVE ALL SILTS AND DEBRIS.
6. IF ANY EXISTING STRUCTURES TO REMAIN ARE DAMAGED DURING CONSTRUCTION IT SHALL BE THE CONTRACTORS RESPONSIBILITY TO REPAIR AND/OR REPLACE THE EXISTING STRUCTURES AS NECESSARY TO RETURN IT TO EXISTING CONDITIONS OR BETTER.
7. ALL STORM PIPE ENTERING STRUCTURES SHALL BE GROUTED TO ASSURE CONNECTION AT STRUCTURE IS WATERTIGHT.
8. ALL STORM SEWER MANHOLES IN PAVED AREAS SHALL BE FLUSH WITH PAVEMENT, AND SHALL HAVE TRAFFIC BEARING RING AND COVERS. MANHOLES IN UNPAVED AREAS SHALL BE 1' ABOVE FINISH GRADE. LIDS SHALL BE LABELED "STORM SEWER".
9. THE CONTRACTOR SHALL ADHERE TO ALL TERMS AND CONDITIONS AS OUTLINES IN THE GENERAL N.P.D.E.S. PERMIT FOR STORMWATER DISCHARGES ASSOCIATED WITH CONSTRUCTIONS ACTIVITIES.
10. CONTRACTOR SHALL PROVIDE POSITIVE DRAINAGE AWAY FROM BUILDING AND FOR ALL NATURAL AND PAVED AREAS.
11. ALL UNSURFACED AREAS DISTURBED BY GRADING OPERATION SHALL RECEIVE 4 INCHES OF TOPSOIL, CONTRACTOR SHALL GRASS DISTURBED AREAS IN ACCORDANCE WITH CITY/COUNTY SPECIFICATIONS UNTIL HEALTHY STAND OF GRASS IS OBTAINED.
12. CONSTRUCTION SHALL COMPLY WITH ALL APPLICABLE GOVERNING CODES AND BE CONSTRUCTED TO SAME.
13. CONTRACTOR TO REVIEW GEOTECHNICAL REPORT PROVIDED BY THE OWNER.
14. CONTRACTOR TO PROVIDE AS-BUILTS OF ALL IMPROVEMENTS TO THE SITE, PERFORMED BY A LICENSED SURVEYOR IN THE STATE OF FLORIDA. AS-BUILTS TO INCLUDE HORIZONTAL AND VERTICAL LOCATIONS OF ALL UNDERGROUND UTILITIES INCLUDING, BUT NOT LIMITED TO, PIPES, FITTINGS, STRUCTURES, AND OTHER APPURTENANCES. ELEVATIONS OF PIPES AT CROSSING POINTS MUST BE SUFFICIENT TO IDENTIFY MINIMUM SEPARATION OF UTILITIES AS DEFINED BY F.A.C. RULE 62-555.314. IN ADDITION TO THE AFOREMENTIONED CRITERIA, AS-BUILTS MUST MEET ALL LOCAL AND JURISDICTIONAL REQUIREMENTS FOR CERTIFICATION OF CONSTRUCTION.
15. ALL PROPOSED SPOT ELEVATIONS ARE PAVEMENT GRADES, UNLESS OTHERWISE NOTED.
16. WHEN ANY ROOTS OF EXISTING TREES ARE ENCOUNTERED DURING LAND CLEARING AND/OR GRADING OF THE SITE, THE ROOTS MUST BE CUT OFF EVENLY WITH CLEAN SHARP PRUNING TOOLS. THE CONTRACTOR/DEVELOPER SHALL MINIMIZE DAMAGE TO EXISTING TREE ROOT SYSTEMS.
17. WHEN ANY ROOTS OF EXISTING TREES ARE ENCOUNTERED DURING LAND CLEARING AND/OR GRADING OF THE SITE, THE ROOTS MUST BE CUT OFF EVENLY WITH CLEAN SHARP PRUNING TOOLS. THE CONTRACTOR/DEVELOPER SHALL MINIMIZE THE DAMAGE TO EXISTING TREE ROOT SYSTEMS.
18. DRIVEWAYS TO BE CONSTRUCTED IN CONFORMANCE WITH THE FDOT INDEX 515 SPECIFICATIONS.
19. SIDEWALK FOR CARROLL STREET WILL BE CONSTRUCTED WITH CARROLL STREET SITE IMPROVEMENTS.

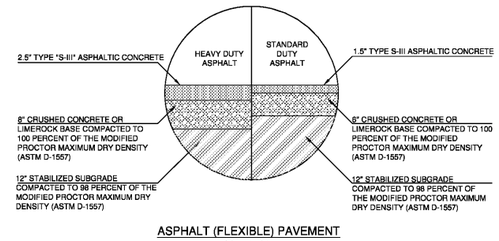

ASPHALT (FLEXIBLE) PAVEMENT
SCALE: NONE

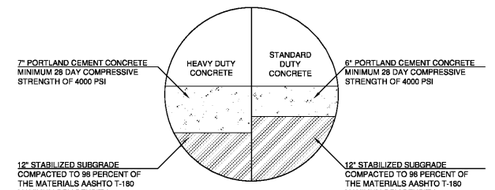

CONCRETE (RIGID) PAVEMENT
SCALE: NONE

LEGEND - EXISTING

ALTA	AMERICAN LAND TITLE ASSOCIATION	PB	PLAT BOOK
ACSM	AMERICAN CONGRESS ON SURVEYING & MAPPING	ORB	OFFICIAL RECORDS BOOK
NSPS	NATIONAL SOCIETY OF PROFESSIONAL SURVEYORS	PG(S)	PAGE(S)
±	MORE OR LESS	R/W	RIGHT OF WAY
EL.	ELEVATION	ESMT	EASEMENT
LB	LICENSED BUSINESS	SEC	SECTION
NO.	NUMBER	FND	FOUND
LS	LAND SURVEYOR	REC	RECOVERED
I.D.	IDENTIFICATION	CCR	CERTIFIED CORNER RECORD
CONST	CONSTRUCTION	RLS	REGISTERED LAND SURVEYOR
℄	CENTERLINE	⊡	FOUND CONCRETE MONUMENT AS NOTED
(C)	CALCULATED MEASUREMENT	○	FOUND NAIL AS NOTED
(M)	FIELD MEASUREMENT	◎	FOUND NAIL & DISK AS NOTED
(P)	PLAT MEASUREMENT	●	FOUND IRON ROD & CAP AS NOTED
C.D.	CHORD LENGTH	○	FOUND IRON PIPE AS NOTED
C.B.	CHORD BEARING	●	FOUND IRON ROD AS NOTED
POC	POINT ON CURVE	◎	SET NAIL & DISK LB 8011
POL	POINT ON LINE	◎	SET 5/8" IRON ROD & CAP (LB 8011)
PC	POINT OF CURVATURE	◆	CONCRETE BENCHMARK AS DESCRIBED
PT	POINT OF TANGENCY	⊞	STORM MANHOLE
PI	POINT OF INTERSECTION	⊞	CURB INLET GRATE
P.O.C.	POINT OF COMMENCEMENT	⊞	CATCH BASIN
P.O.B.	POINT OF BEGINNING	Ⓢ	SANITARY MANHOLE
FDOT	FLORIDA DEPARTMENT OF TRANSPORTATION	□	SANITARY CLEANOUT
FEMA	FEDERAL EMERGENCY MANAGEMENT AGENCY	⋈	GATE VALVE
CIP	CAST IRON PIPE	⊡	TELEPHONE MANHOLE
CMP	CORRUGATED METAL PIPE	⊙	MONITORING WELL
DIP	DUCTILE IRON PIPE	⋈	IRRIGATION CONTROL VALVE
PVC	POLYVINYL CHLORIDE	⊠	WATER METER
RCP	REINFORCED CONCRETE PIPE	⋈	WATER VALVE
VCP	VITRIFIED CLAY PIPE	⋈	RECLAIM WATER VALVE
NAVD	NORTH AMERICAN VERTICAL DATUM	◇	FIRE HYDRANT
NGVD	NATIONAL GEODETIC VERTICAL DATUM		

LEGEND - PROPOSED

	PROPERTY LINE
	PROPOSED CURB AND GUTTER
26.86	EXISTING GRADE ELEVATION
M.E.	PROPOSED GRADE ELEVATION
	MATCH EXISTING GRADE
	STORM CATCH BASIN
	STORM MANHOLE
10	PROPOSED CONTOURS
0.8%	PROPOSED SLOPE
	PROPOSED STORM PIPE

SEE SHEET C4.0 FOR STORM DRAIN PROFILES AND CROSS SECTIONS.

ALL SITE PREPARATION TO BE PERFORMED IN ACCORDANCE WITH THE GEOTECHNICAL REPORT PREPARED BY UNIVERSAL ENGINEERING SERVICES DATED MAY 9, 2017 AS PROJECT NO. 0130.1700143.0000, REPORT NO. 1449306. CONTRACTOR TO CONFIRM THIS IS THE LATEST REPORT AND THAT NO ADDENDUMS WERE ISSUED PRIOR TO CONSTRUCTION.

	HEAVY-DUTY CONCRETE PAVEMENT
	CONCRETE SIDEWALK
	STANDARD-DUTY CONCRETE PAVEMENT
	STANDARD DUTY ASPHALT PAVEMENT
HP	HIGH POINT
FL	FLOW LINE

STORM CHART

#	STRUCTURE TYPE	TOP ELEV.	PIPE INVERTS	PIPE INFORMATION
D-1	TYPE 'C' INLET FDOT INDEX 232 (BUBBLE-UP)	RIM = 79.50 SUMP = 75.00	NW = 75.50	D1-D2 = 107 LF, 15" HDPE
D-2	TYPE 'C' INLET FDOT INDEX 232	RIM = 82.40 SUMP = 76.57	N = 78.07 SE = 77.07 W = 78.07	D2-D3 = 64 LF, 15" HDPE D1-D2 = 107 LF, 15" HDPE Y01-D2 = 15 LF, 12" PVC
D-3	TYPE 'C' INLET FDOT INDEX 232	RIM = 82.10 SUMP = 77.57	S = 78.07 N = 78.07	D2-D3 = 64 LF, 15" HDPE D3-D4 = 88 LF, 15" HDPE
D-4	TYPE 'C' INLET FDOT INDEX 232	RIM = 81.32 SUMP = 77.57	S = 78.07	D3-D4 = 88 LF, 15" HDPE
D-5	TYPE 'C' INLET FDOT INDEX 232	RIM = 80.08 SUMP = 76.50	N = 77.00	D5-D6 = 88 LF, 15" HDPE
D-6	4' ø J ALT A FDOT INDEX 200 W/ WEIR **	RIM = 82.87 SUMP = 77.38	S = 77.88 N = 77.88 E = 77.88	D5-D6 = 88 LF, 15" HDPE D6-D7 = 70 LF, 15" HDPE D6-EX1 = 22 LF, 18" HDPE
D-7	TYPE 'C' INLET FDOT INDEX 232	RIM = 82.15 SUMP = 78.08	N = 78.58 S = 76.58	D7-D8 = 91 LF, 15" HDPE D6-D7 = 70 LF, 15" HDPE
D-8	TYPE 'C' INLET FDOT INDEX 232	RIM = 81.91 SUMP = 78.33	S = 78.83	D7-D8 = 91 LF, 15" HDPE
EX-1	EXISTING MANHOLE	RIM = 82.01 SUMP = 77.27	W = 77.80 E = 77.77	D6-EX1 = 22 LF, 18" HDPE EXIST. = 18 LF, 24" RCP
YD-1	12" YARD DRAIN	RIM = 81.00 SUMP = 77.50	E = 78.00	YD1-D2 = 15 LF, 12" PVC

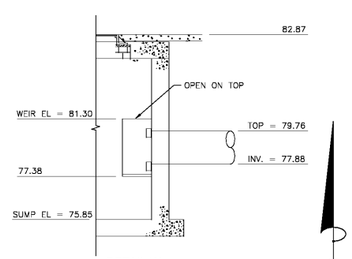

DETAIL 'A'

(D-11) MANHOLE WEIR DETAIL
SCALE: NONE

N

GRAPHIC SCALE
0 15' 30' 60'
(IN FEET)
SCALE: 1" = 30'

811 KNOW WHAT'S BELOW ALWAYS CALL 811 BEFORE YOU DIG
It's fast. It's free. It's the law.
www.callsunshine.com

DRC #17-00138

Order Plans @ WWW.LDINC.COM

THIS DOCUMENT, TOGETHER WITH THE CONCEPTS AND DESIGNS PRESENTED HEREIN, AS AN INSTRUMENT OF SERVICE, IS INTENDED ONLY FOR THE SPECIFIC PURPOSE AND CLIENT FOR WHICH IT WAS PREPARED. REUSE OF AND IMPROPER RELIANCE ON THIS DOCUMENT WITHOUT WRITTEN AUTHORIZATION AND ADAPTATION BY BOWMAN CONSULTING SHALL BE WITHOUT LIABILITY TO BOWMAN CONSULTING.

CAD file name: P:\010063 - 7-Eleven\010063-02-087 (ENG) - Kissimmee 7-Eleven (Dyer Blvd & Carroll St)\Engineering\Engineering Plans\010063-02-D-CP-087-06-C2.0-PGD.dwg 1/3/2018

Bowman
CONSULTING
Certificate of Authorization License No. 30462

Bowman Consulting Group, Ltd.
4450 W. Eau Gallie Blvd
Suite 232
Melbourne, FL 32934
Phone: (321) 255-5434
Fax: (321) 255-7751
www.bowmanconsulting.com
© Bowman Consulting Group, Ltd.

PAVING GRADING & DRAINAGE PLAN
KISSIMMEE 7-ELEVEN #38227
SW C/O CARROLL ST. AND DYER BLVD.
KISSIMMEE, FL 34741
OSCEOLA COUNTY
FLORIDA

ANDREW J. PETERSEN LICENSE No. 75493 STATE OF FLORIDA PROFESSIONAL ENGINEER

ANDREW J. PETERSEN
LICENSE NO. 75493

PLAN STATUS	
12/19/17	AGENCY COMMENTS

DATE	DESCRIPTION
AW DESIGN	EC DRAWN / AJP CHKD
SCALE	1" = 30'
JOB No.	010063-02-087
DATE	01/03/2018
FILE	010063-02-D-CP-087-06-C2.0-PGD.DWG
SHEET	C2.0