12/19/2017 2:50:53 PM

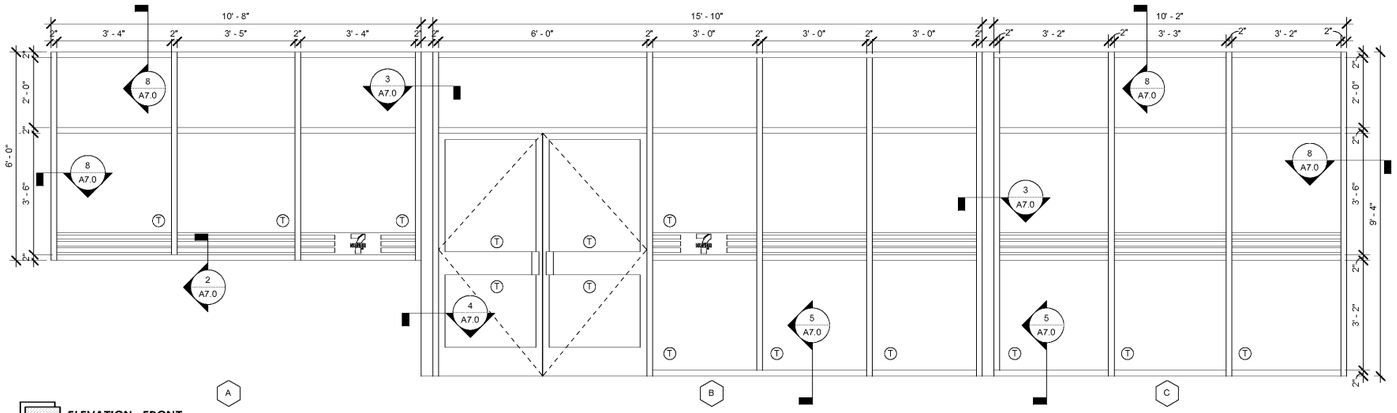

2 A6.0 **ELEVATION - FRONT**
1/2" = 1'-0"

7043 STOREFRONT SCHEDULE

TYPE	INSULATING GLASS UNIT: OUTDOOR LITE	INDOOR LITE	AIR SPACE	SHGC	U-FACTOR	VT	SURFACE 1 (EXTERIOR)	SURFACE 2	SURFACE 3	SURFACE 4 (INTERIOR)	FRAME: DARK BRONZE	KAWNEER MODEL 451T	CENTER GLAZED	ORIENTATION	COMMENTS
A	6MM	6MM	1/2"	.60	.70	.60	CLEAR	CLEAR	CLEAR	CLEAR 3M FILM	X	X	X	SOUTH	
B	6MM	6MM	1/2"	.60	.70	.60	CLEAR	CLEAR	CLEAR	CLEAR 3M FILM	X	X	X	SOUTH	
C	6MM	6MM	1/2"	.60	.70	.60	CLEAR	CLEAR	CLEAR	CLEAR 3M FILM	X	X	X	SOUTH	

NOTE: REFERENCE MATERIAL SPECIFICATIONS FOR 3M FILM REQUIREMENTS.

DOOR SCHEDULE

DOOR NUMBER	ROOM NAME	DOOR TYPE	HARDWARE SET	WIDTH	HEIGHT	DOOR THICKNESS	MATERIALS: DOOR: ALUMINUM & GLASS	DOOR: HOLLOW METAL	FRAME: ALUMINUM	FRAME: METAL	COMMENTS
101A	MERCHANDISE	1	1	6'-0"	7' - 0"	1 3/4"	x		x		TEMPERED GLASS LITES
101B	MERCHANDISE	2	2	3'-0"	7' - 0"	1 3/4"		X		X	
103	OFFICE	4	4	3'-0"	7' - 0"	1 3/4"		X		X	
104	SALES	3	-	3'-0"	7' - 0"	1/2"		X		X	SWINGING DOOR W/ TEMPERED GLASS LITES
105	WOMEN'S	5	5	3'-0"	7' - 0"	1 3/4"		X		X	
106	MEN'S	5	5	3'-0"	7' - 0"	1 3/4"		X		X	
107	ELECTRICAL	6	7	6'-0"	7' - 0"	1 3/4"		X		X	
108		9		5'-7"	7' - 6"						
111	CDC TOTE	5	6	3'-0"	7' - 0"	1 3/4"		X		X	

GENERAL NOTES

1. ENTRY & EGRESS DOORS SHALL HAVE EXITING AT ALL TIMES W/O THE USE OF A KEY.
2. REFERENCE DETAIL 14/A7.0 FOR INTERIOR NON-LOAD BEARING PARTITION HEADER SCHEDULE.
3. COAT HOOKS PROVIDED BY 7-11 AND TO BE INSTALLED BY GC.
4. DO NOT INSTALL 3M FILM ON STOREFRONT DOOR IGU.

DOOR HARDWARE SCHEDULE - DOOR HARDWARE (EXCLUDING KAWNEER) FURNISHED BY 7-ELEVEN, GENERAL CONTRACTOR INSTALLED

PAIR 3' - 0" X 7' - 0" KAWNEER CUSTOM DOORS

HARDWARE SET KAWNEER CONTACT INFO.

CONTACT: CHERYL WILKERSON CHERYL.WILKERSON@ALCOA.COM 3[illegible] 9263 P
STOREFRONT CONTRACTOR SHALL CONTACT CHERYL WILKERSON AND REQUEST 7-ELEVEN NATIONAL PRICING.

HARDWARE SET NO. 1 (ENTRY DOOR)

REFERENCE NOA DOCUMENTATION FOR BILL OF MATERIALS. PROVIDE MATERIALS AS REQUIRED FOR ACTUAL DOOR AND FRAME SIZE.

HARDWARE SET NO. 2 (REAR EXIT)

REFERENCE NOA LIST ON CODE COMPLIANCE SHEET AND NOA DOCUMENTATION FOR BILL OF MATERIALS AS REQUIRED FOR ACTUAL DOOR AND FRAME SIZE

HARDWARE SET NO. 4 (OFFICE)

1-1/2 PAIR	BUTTS	TA2714 4-1/2" X 4-1/2" NRP 26D	MCKINNEY
1 EA.	LOCK SET W/ DEAD BOLT & THUMB LATCH	4608LN 3CP 12	YALE
1 EA.	STOP	FS13 W/ R14 RISER 26D	IVES
2 EA.	DOOR VIEWER	U-10348	DEFENDER SECURITY
1 EA.	CLOSER	4031 HEAVY DUTY AL	UNIVERSAL HARDWARE
2 EA.	COAT HOOK	8425	ASI

HARDWARE SET NO. 5 DOOR (RESTROOM)

1-1/2 PAIR	BUTTS	TA2714 4-1/2" X 4-1/2" NRP 26D	MCKINNEY
1 EA.	PRIVACY SET	4602LN	YALE
1 EA.	CLOSER	4031 HEAVY DUTY AL	UNIVERSAL HARDWARE
1 EA.	STOP	FS13 W/ R14 RISER 26D	IVES
1 EA.	KICK PLATE	34" X 30" 0.050	SATIN STAINLESS STEEL - PUSH SIDE ONLY
1 EA.	COAT HOOK	8425	ASI

HARDWARE SET NO. 6 (CDC TOTE)

1-1/2 PAIR	BUTTS	TA2714 4-1/2" X 4-1/2" NRP 26D	MCKINNEY
1 EA.	LOCK SET	4608L	YALE
1 EA.	CLOSER	4031 HEAVY DUTY AL	UNIVERSAL HARDWARE
1 EA.	KICK PLATE	34" X 30" 0.050	BRUSHED STAINLESS STEEL - PUSH SIDE ONLY

HARDWARE SET NO. 7 (ELECTRICAL)

REFERENCE NOA LIST ON CODE COMPLIANCE SHEET AND NOA DOCUMENTATION FOR BILL OF MATERIALS AS REQUIRED FOR ACTUAL DOOR AND FRAME SIZE

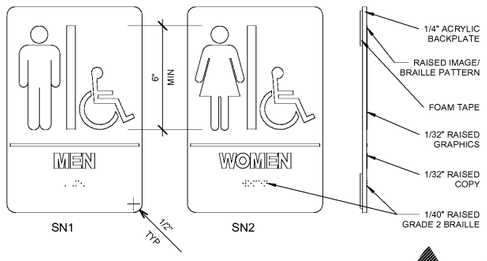

RESTROOM/EXIT SIGNAGE SPECIFICATIONS

1. LETTERS AND NUMERALS SHALL BE RAISED 1/32", SANS SERIF OR SIMILAR SERIF TYPE AND SHALL BE ACCOMPANIED WITH GRADE 2 BRAILLE. RAISED CHARACTERS SHALL BE AT LEAST 5/8" HIGH, BUT NO HIGHER THAN 2". PICTOGRAMS SHALL BE ACCOMPANIED BY THE EQUIVALENT VERBAL DESCRIPTION PLACED DIRECTLY BELOW THE PICTOGRAMS. THE BORDER DIMENSION OF THE PICTOGRAM SHALL BE 6" MINIMUM IN HEIGHT.

   THE CHARACTERS AND BACKGROUND OF SIGNS SHALL BE EGG-SHELL, MATTE, OR OTHER NON-GLARE FINISH. CHARACTERS AND SYMBOLS SHALL CONTRAST WITH THEIR BACKGROUND - EITHER LIGHT CHARACTERS ON A DARK BACKGROUND OR
2. DARK CHARACTERS ON A LIGHT BACKGROUND.

   WHERE PERMANENT IDENTIFICATION IS PROVIDED FOR ROOMS AND SPACES, SIGNS SHALL BE INSTALLED ON THE WALL ADJACENT TO THE LATCH SIDE OF THE DOOR. WHERE THERE IS NO WALL SPACE TO THE LATCH SIDE OF THE DOOR, INCLUDING AT DOUBLE LEAF DOORS, SIGNS SHALL BE PLACED ON THE NEAREST ADJACENT WALL. MOUNTING HEIGHT SHALL BE 60" A.F.F. TO THE CENTERLINE OF THE SIGN. MOUNTING LOCATION FOR SUCH SIGNAGE SHALL BE SO THAT A PERSON MAY APPROACH WITHIN 3" OF SIGNAGE WITHOUT ENCOUNTERING PROTRUDING OBJECTS OR STANDING WITHIN THE SWING OF A DOOR.
3.

A6.0 **RESTROOM/EXIT WALL SIGNAGE & SYMBOLS**
N.T.S.

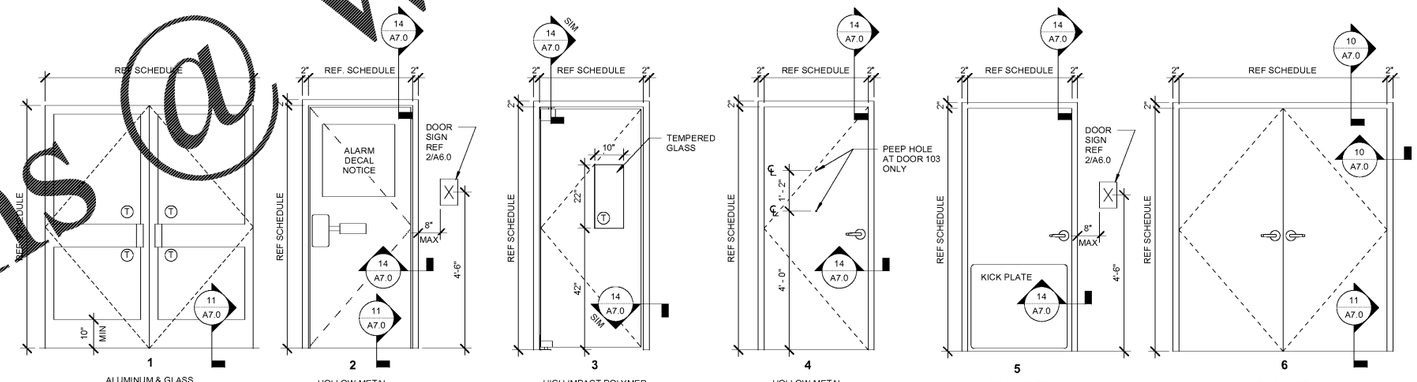

DOOR FRAME LEGEND
1/2" = 1'-0"

NOTE:
1. HOLLOW METAL DOOR PANEL TO BE 18 GA MIN.
2. HOLLOW METAL FRAME TO BE 16 GA MIN.
3. PROVIDE 4" HEADERS @ EXTERIOR DOORS WHEN MASONRY CONSTRUCTION IS USED.

www.bidline.com
Plans @
Plans

bates
106 N 37TH STREET, SUITE C
ROGERS, ARKANSAS 72756
WWW.BATESARCHITECTS.COM
TEL: 479.63[illegible]

Florida Certificate of Authority #32366
Copyright © Bates & Associates Architects
Drawings and specifications as instruments of service are and shall remain the property of Bates & Associates Architects whether the project for which they are made is executed or not. They are not to be used on other projects or extensions to this project except by agreement in writing and with appropriate compensation to the Architect.
Contractor is responsible for confirming and correlating dimensions at job site. Architect is not responsible for construction means, methods, techniques, sequences or procedures, or for safety precautions and programs in connection with the project.

STORE #:
38227

CONSTRUCTION MANAGER
CREIGHTON CONSTRUCTION & MANAGEMENT, LLC.
900 SW PINE ISLAND ROAD, SUITE 202
CAPE CORAL, FL 33991

TENANT
7-ELEVEN INC.
3200 HACKBERRY ROAD
IRVING, TX 75063

STRUCTURAL CONSULTANT
SELECT STRUCTURAL
12573 NEW BRITTANY BLVD FORT MYERS, FL 33907

PROTO:08-21-2017

7-ELEVEN STORE
SW C/O CARROLL ST. & DYER BLVD.
KISSIMMEE, FL 34741

CREIGHTON CONSTRUCTION & MANAGEMENT, LLC.
900 SW PINE ISLAND ROAD, SUITE 202
CAPE CORAL, FL 33991

12/19/2017

Architect Name - RYAN M FAUST
Architect Number - AR97905

THE SEAL AND SIGNATURE APPLY ONLY TO THE DOCUMENT TO WHICH THEY ARE AFFIXED AND WE EXPRESSLY DISCLAIM ANY RESPONSIBILITY FOR ALL OTHER PLANS, SPECIFICATIONS, ESTIMATES, REPORTS OR OTHER DOCUMENTS OR INSTRUMENTS RELATING TO OR INTENDED TO BE USED FOR ANY PART OR PARTS OF THE PROJECT.

REVISIONS

NO.	DATE	DESCRIPTION

PROJECT NUMBER: 17111
RELEASE DATE: 12/19/2017

STOREFRONT & DOOR TYPES & SCHEDULES

A6.0

BIM 360://38227 7-11 Kissimmee, FL @ Carroll St & Dyer Blvd (17111)/38227 KISSIMMEE FL_Central_A_R16.rvt