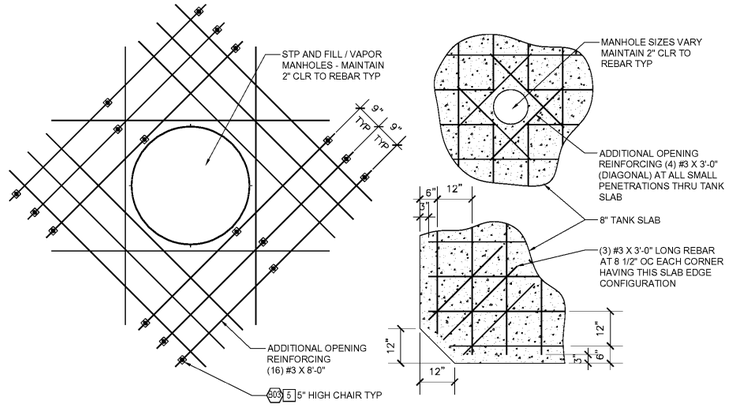

6 SLAB REINFORCING DETAILS
1/2"=1'-0"

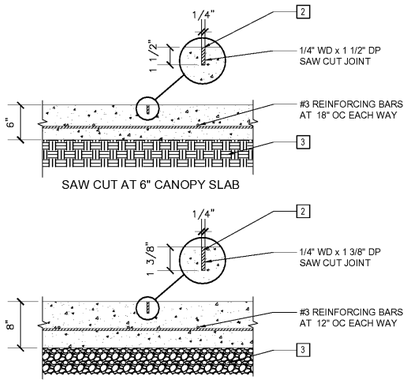

3 SAW CUT DETAILS
1/8"=1'-0"

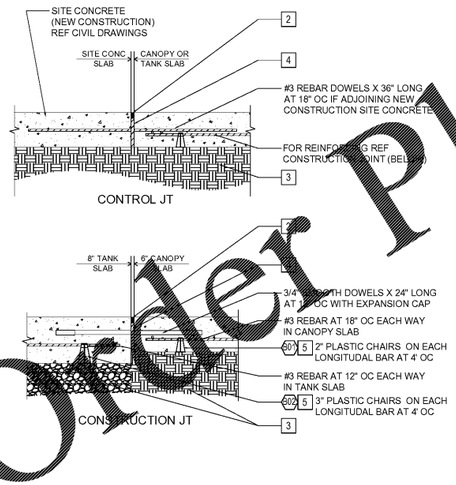

2 JOINT DETAILS
3/8"=1'-0"

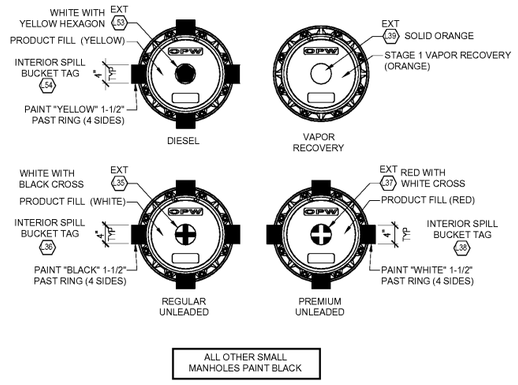

5 MANHOLE COLOR SCHEDULE
1/4"=1'-0"

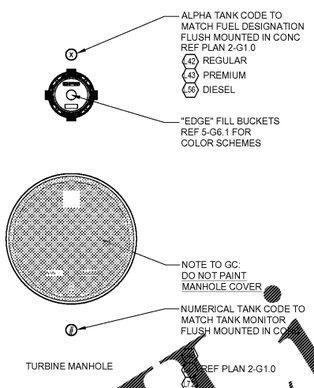

4 CONCRETE TAG AND MARKER DETAILS
1/2"=1'-0"

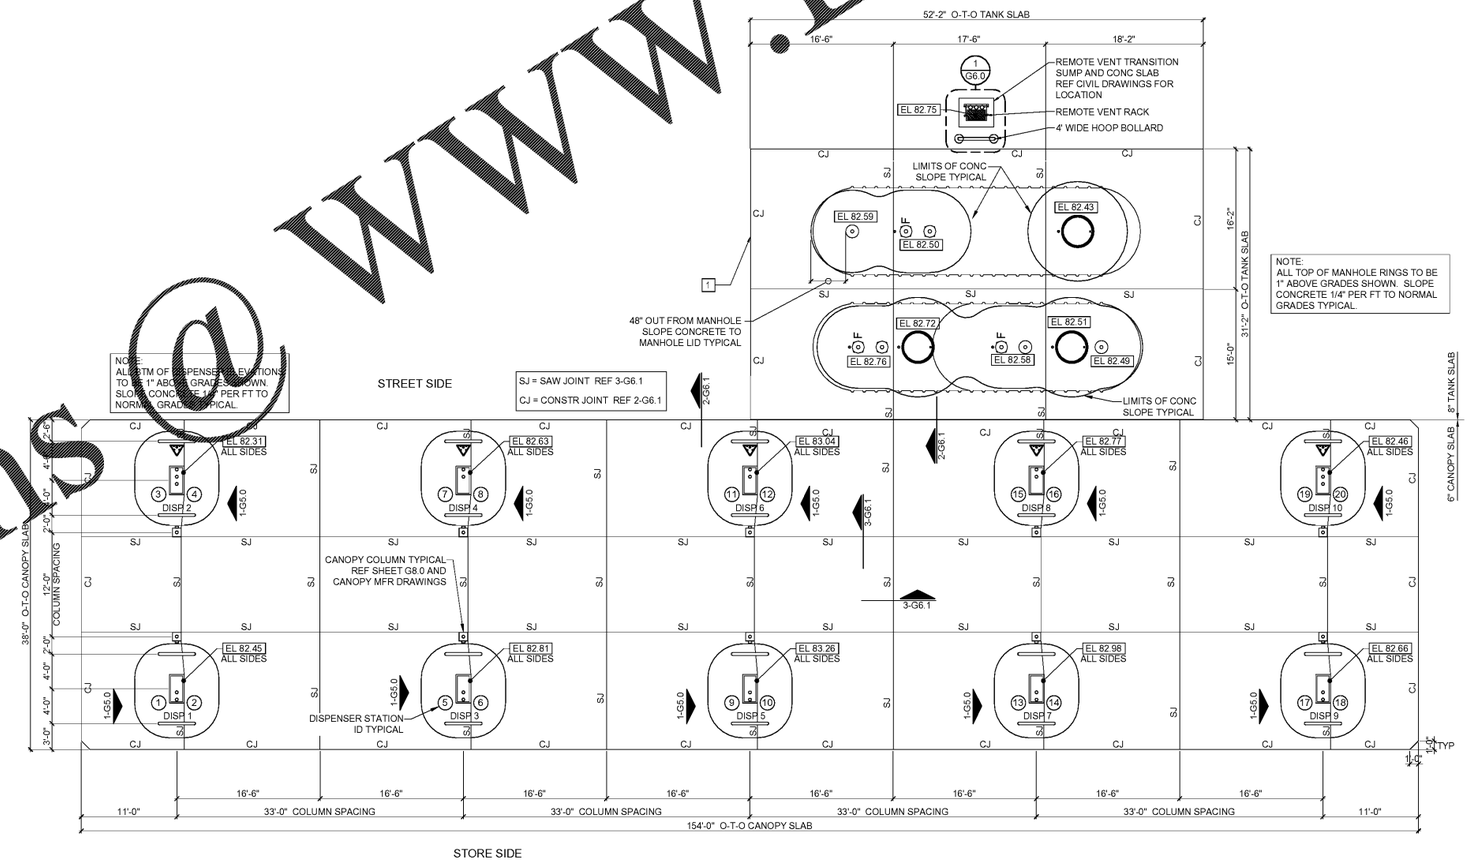

1 FUEL AREA SLAB LAYOUT AND DIMENSIONAL PLAN
1/8"=1'-0"

KEY NOTES

1. CONCRETE SLAB. REF CIVIL DRAWINGS FOR TOS ELEVATIONS. ALL MANHOLES WITHIN THE TANK SLAB AREA TO BE RAISED 1" ABOVE THE NORMAL GRADE OF CONCRETE. SLOPE CONCRETE TO MANHOLES 1/4" PER FT. CROWN CONCRETE AS TO NOT INHIBIT WATER DRAINAGE OFF THE TANK SLAB (NO POOLING).
2. GASOLINE RESISTANT JOINT SEALING COMPOUND - REF SPEC SECTION V CONCRETE / PART 2 - PRODUCTS / 2.1.9.
3. UNDISTURBED SOIL OR COMPACTED BACKFILL NOT LESS THAN 95% OF MODIFIED PROCTOR DENSITY (ASTM D-T-[illegible]
4. 1/2" THICK ASPHALT IMPREGNATED EXPANSION JOINT MATERIAL.
5. PLASTIC CASTLE CHAIRS PROVIDED BY SEI/SOUTHERN. REF G6.1 SHEET FOR CHAIR SIZES, TYPES AND LOCATIONS. REF G7 SHEET FOR QUANTITY.

Rev. #	Date	Description
		Proto 08-21-17

7-ELEVEN, INC.
3200 HACKBERRY ROAD, IRVING TEXAS 75063

7-ELEVEN #38227
SWC W CARROLL ST & DYER BLVD
KISSIMMEE, FL 34741

FUELING DIMENSIONAL PLAN

CORE STATES GROUP
11700 Rockaway Drive, Suite B
Fort Worth, TX 76244
Phone (479) 986-4400
FAX (479) 986-4401

Job#:	SEI-20880.521
Scale:	AS NOTED
Date:	12/19/17
Drawn By:	JMR
Checked By:	KMS

Documents prepared by Core States Group are to be used only for the specific project and specific use for which they are intended. Any extension of use to any other project, or for any other party, without the expressed, written consent of the Core States Group, is used at the user's sole risk and in any way other than that specifically intended. user will hold Core States Group harmless from all claims and losses.

SHEET:
G6.1
FUELING - USA

PRINTED BY: KSTOBLE
DRAWING NAME: 38227 - G6.1 FUELING DIMENSIONAL PLAN.dwg PRINT DATE: Dec 19, 2017 - 12:05pm

Order Plans @ WWW.LDILine.com