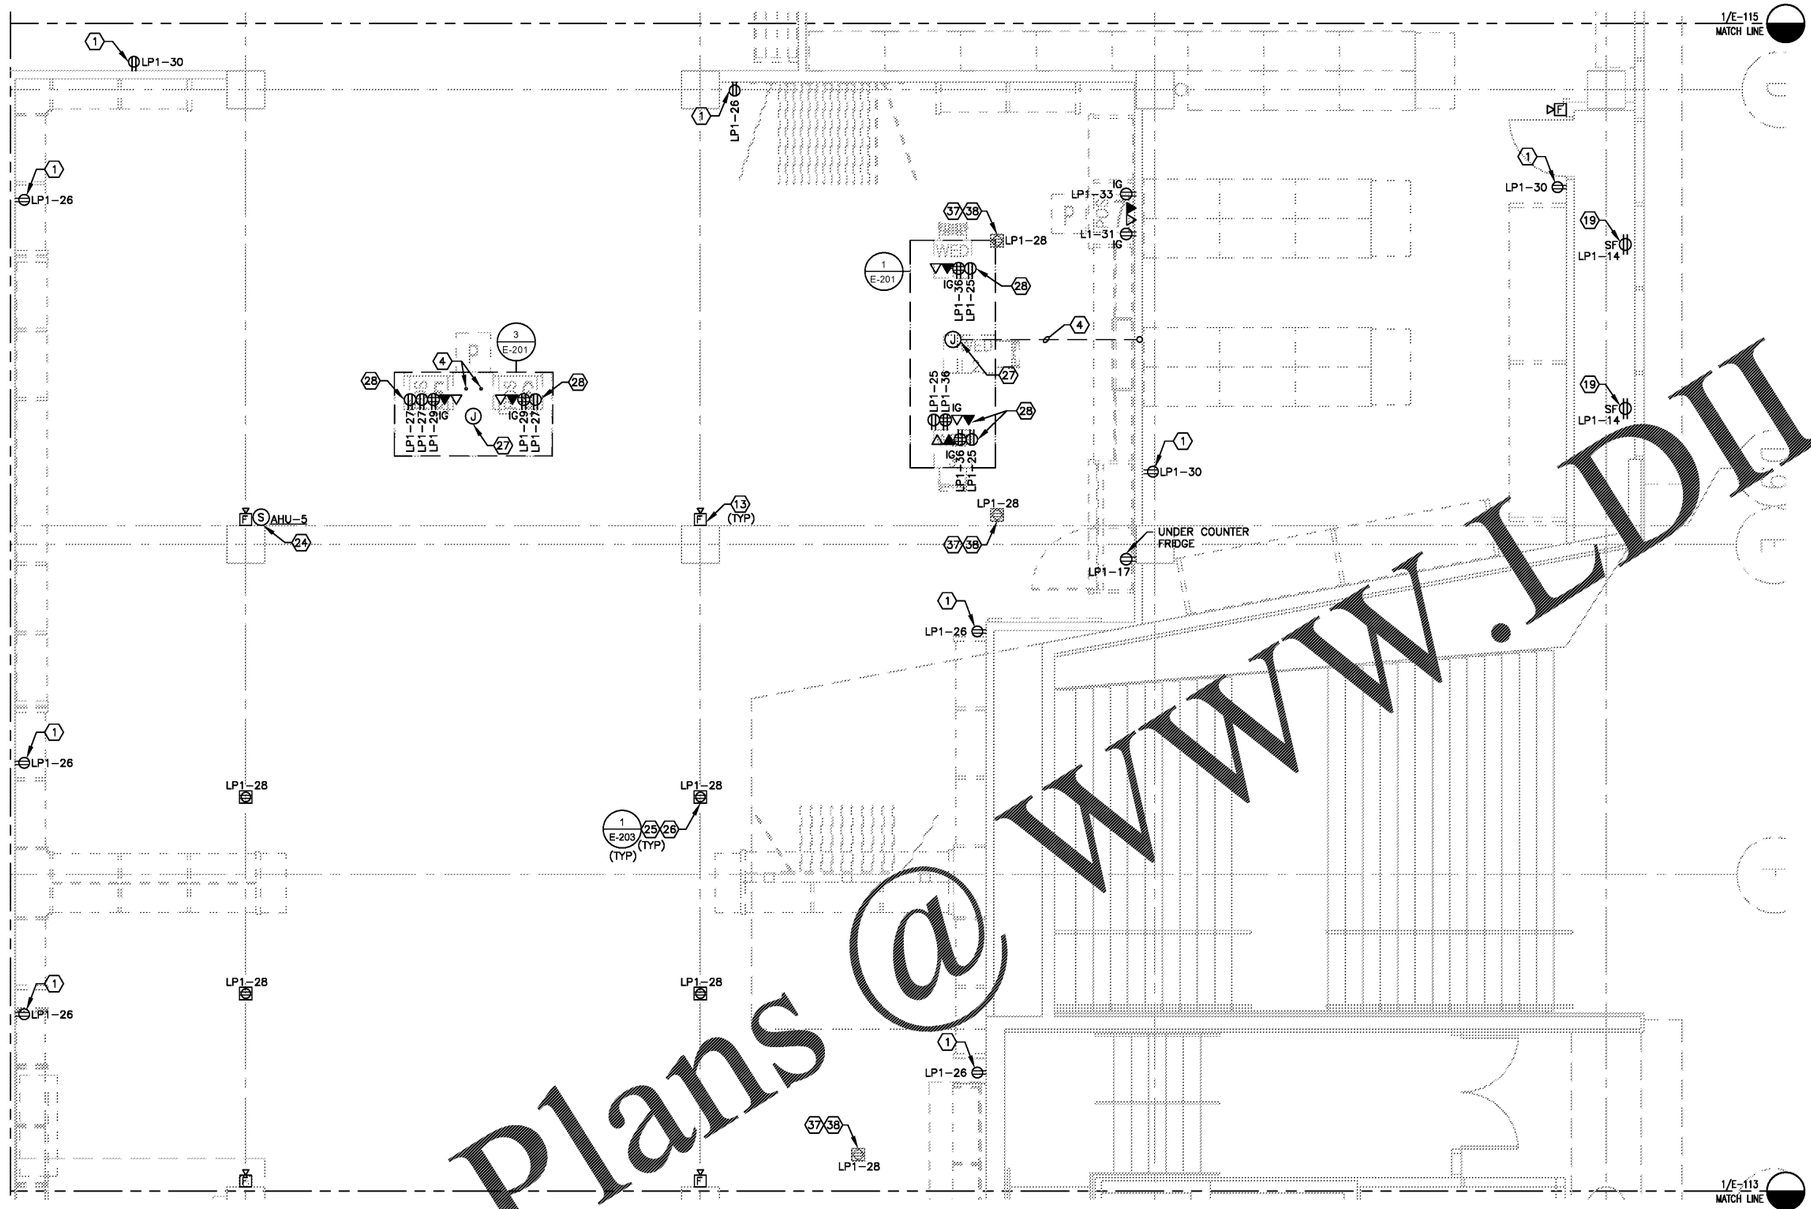

POWER KEYED NOTES

1. GENERAL PURPOSE RECEPTACLE MOUNTED AT 18" A.F.F.
2. – 3. NOT USED.
4. REFER TO DETAIL 4 ON SHEET E–202 FOR CORRESPONDING CONDUIT SIZES.
5. – 12. NOT USED.
13. FIRE ALARM DEVICE. DEVICES TO BE CEILING MOUNTED IN SALES FLOOR AREA.
14. – 18. NOT USED.
19. PROVIDE RECESSED DUPLEX RECEPTACLE ABOVE TOP WINDOW MULLION, WITH CENTER AT 18" ABOVE TOP MULLION. IF RECEPTACLE NEEDS TO BE LOCATED ON THE WALL DUE TO SOFFIT / CEILING HEIGHT, THEN THE OUTLETS NEED TO BE PLACED AT THE ENDS OF THE WINDOW AND NOT IN THE CENTER. COORDINATE COLOR WITH GC.
20. – 23. NOT USED.
24. HVAC SENSOR LOCATION.
25. PROVIDE FLUSH FLOOR BOX, COMMERCIAL ROLL FORMED PRODUCTS 4000, # 2506–25 (COORDINATE FLOORBOX COLOR WITH ARCHITECT) AND NEMA 5–20R RECEPTACLE. SEE ARCHITECTURAL PLANS FOR EXACT LOCATIONS.
26. FOR DEVICE SHOWN, RUN 1/2" CONDUIT IN FLOOR UNDER LAYMENT SPACE. DO NOT RUN CONDUIT PARALLEL WITH WOOD FLOORING, COORDINATE CONDUIT ROUTING WITH FLOORING CONTRACTOR AND ARCHITECT PRIOR TO LAYOUT TO ACCOMMODATE CONDUIT CUT–OUTS IN PLYWOOD. SEE SPECIFICATION SECTION 3.02.B.5.
27. ELECTRICAL CONTRACTOR TO PROVIDE FLOOR MOUNTED JUNCTION BOX FOR POWER AND CONDUIT STUB–UPS FOR DATA, VOICE AND LV SERVICES TO MILLWORK. ELECTRICAL CONTRACTOR SHALL SIZE JUNCTION BOX TO ACCOMMODATE QUANTITY OF CONDUITS. ALL JUNCTION BOXES AND STUB–UPS SHALL BE SIZED AND ARRANGED AS REQUIRED TO CONCEAL AT ACCESSIBLE LOCATION BENEATH MILLWORK ACCESS PANEL. PRIOR TO INSTALL COORDINATE WITH MILLWORK CONTRACTOR, THE EXACT LOCATION OF ACCESS PANEL.
28. CONCEAL DEVICES AND ASSOCIATED CONDUIT AND CABLING WITHIN CASEWORK. COORDINATE DEVICE LOCATIONS WITH CASEWORK SHOP DRAWINGS AND DETAILS.
29. – 36. NOT USED.
37. EXISTING FLOOR BOX. CIRCUIT AS NOTED.
38. EXISTING 1/2" CONDUIT IN FLOOR UNDER LAYMENT SPACE.

POWER GENERAL NOTES

A. ▽▼Ⓙ PROVIDE AND INSTALL RACEWAY AND BOX FOR LV SYSTEMS.

B. REFER TO MECHANICAL PLAN SET FOR MECHANICAL EQUIPMENT INFORMATION.

C. REFER TO LIGHTING CONTROL PANEL SCHEDULE ON SHEET E–003 FOR CONTROLLED RECEPTACLE CIRCUITS.

D. REMOVE ALL EXISTING ELECTRICAL EQUIPMENT NOT SHOWN ON ELECTRICAL PLANS. REMOVE ALL CONDUIT AND CONDUCTORS BACK TO PANEL.

ALL ABANDONED AND/OR UNUSED COMPONENTS CREATED OR EXPOSED DURING CONSTRUCTION, INCLUDING BUT NOT LIMITED TO HVAC, CABLES, PIPING, WIRING, AND ASSOCIATED SUPPORTS AND/OR ATTACHMENTS SHALL BE REMOVED.

THE FIRE ALARM PLANS ARE A DEFERRED SUBMITTAL AND WILL BE SUBMITTED BY A LICENSED FIRE ALARM CONTRACTOR SUBMITTED BY THE GENERAL CONTRACTOR.

COORDINATE EXACT LOCATION OF FLOOR BOXES WITH ARCHITECTURAL DRAWINGS PRIOR TO ROUGH–IN.

FIRE ALARM SYSTEM SHOWN ON ELECTRICAL DRAWINGS ARE FOR SCHEMATIC AND BIDDING PURPOSES ONLY. FIRE ALARM SYSTEM CONTRACTOR SHALL SUBMIT FIRE DRAWINGS, EQUIPMENT CUT SHEETS, ETC... PER LOCAL CODE AND NFPA72 TO LOCAL AUTHORITIES HAVING JURISDICTION AND OWNER'S INSURANCE COMPANY FOR APPROVAL PRIOR TO ORDERING EQUIPMENT. ENGINEER WILL NOT APPROVE FIRE ALARM DRAWINGS, EQUIPMENT CUT SHEETS, ETC. INCLUDE IN BID ALL COSTS FOR PERMITS AND FEES. ALL PANELS AND PERIPHERAL DEVICES SHALL BE STANDARD PRODUCT OF SINGLE MANUFACTURER AND SHALL DISPLAY THE MANUFACTURER'S NAME ON EACH COMPONENT. CONFIRM FIRE ALARM MODEL WITH LANDLORD.

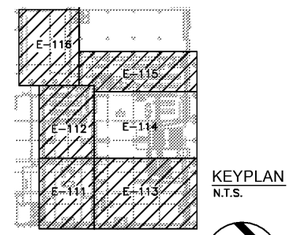

KEYPLAN
N.T.S.

1' 0 5'

SCALE: 1/4" = 1'–0" @ FULL SIZE

Order Plans @ WWW.LDILine.com

OWNER:
WILLIAMS-SONOMA, INC.
3250 Van Ness Avenue
San Francisco, CA 94109
T 415 616 8602
F 415 439 8164
www.williams-sonomainc.com

EEA
EEA Consulting Engineers
6615 Vaught Ranch Road, Suite 100
Austin, Texas 78730-2314 USA
512.744.4400 main 512.744.4444 fax
www.eeace.com

State of Registration VIRGINIA
Firm Registration No. 0407 004734
EEA Project No. 20166524

DRAWN BY: BMW
CHECKED BY: SAH

BID DOCUMENT ONLY

Not Intended for Construction or Permit. This document is released under the authority of:

Registrant's Name: SARA A. HAMILL
Serial No. 0402052431

POTTERY BARN
WILLIAMS-SONOMA
Town Center Virginia Beach
173/177 Central Park Avenue
Virginia Beach, VA 23462

PROJECT #006-151817.00/#006-151412.00

ISSUED / REVISED	DATE
FEASIBILITY SET	08/10/17
PRELIMINARY SET	09/28/17
LL CD SET	11/30/17
PERMIT SET	12/18/17
BID SET	01/04/18

PARTIAL POWER PLAN

E-114