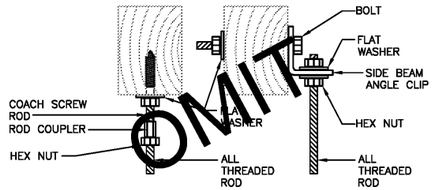

FOR ATTACMENT TO WOOD BEAMS

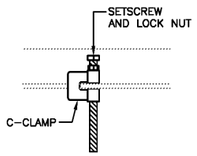

C-CLAMP WITH LOCK NUT

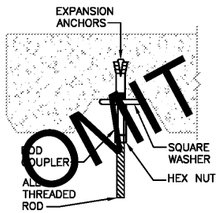

FOR ATTACHMENT TO CONCRETE DECK

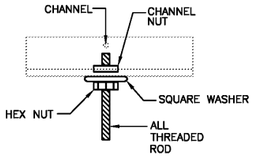

FOR ATTACMENT TO STRUT ATTACHED TO STRUCTURE

GENERAL NOTES:

1. MOUNTING METHODS INDICATED ABOVE ARE FOR ILLUSTRATION PURPOSES ONLY. ELECTRICAL SUB– CONTRACTOR SHALL COORDINATE WITH LANDLORD AND JURISDICTION TO PROVIDE APPROVED ATTACHMENT METHODS.

LIGHTING TRACK SUPPORT ATTACHMENT DETAILS

2
NOT TO SCALE

LIGHTING TRACK SUPPORT EQUIPMENT SCHEDULE

ITEM	MANUFACTURER'S PART NUMBER	COMMENTS	FURNISHED / INSTALLED BY
METAL CHANNEL	B–LINE B11	SINGLE CHANNEL GALVANIZED STEEL. PROVIDE 20' STANDARD LENGTHS.	E.C. / E.C.
STRAIGHT STRUT JOINER	B–LINE B766–11		E.C. / E.C.
ELBOW STRUT JOINER	B–LINE B767–11		E.C./E.C.
TEE STRUT JOINER	B–LINE B133		E.C./E.C.
INTERSECTION STRUT JOINER	B–LINE B769–11		E.C./E.C.
THREADED BOLT W/ACORN NUT		USE TO ATTACH TRACK TO CHANNEL	E.C./E.C.
CROSS STRUT JOINER	B–LINE B769–11		E.C. / E.C.
NUT	B–LINE N228WO		E.C. / E.C.
NO–TWIST SQUARE WASHER	B–LINE B201D		E.C. / E.C.
LOCK WASHER	B–LINE 3/8" LW		E.C. / E.C.
HEX NUT	B–LINE 3/8" HN		E.C. / E.C.
ALL THREADED ROD	ATR 3/8"		E.C. / E.C.
METAL END CAP	B–LINE B222		E.C. / E.C.
METALLIC SNAP CLOSURE STRIP	B–LINE B217–20		E.C. / E.C.
CONDUIT CONN. PLATE	B–LINE B447		E.C. / E.C.
THREAD CAP	BLINE CAT#SB–220–B (UPC: 799038007153)		E.C. / E.C.
LIGHTING TRACK	JUNO T (8' LENGTH) 1–CKT TRAC	FINISH SILVER	OWNER / E.C.
LIGHTING TRACK END FEED	JUNO T38, WH	FINISH SILVER	OWNER / E.C.
LIGHTING TRACK ELBOW	JUNO T20, WH	FINISH SILVER	OWNER / E.C.
"TEE" AND "ELBOW"	CUSTOM FABRICATION USING B–LINE B22 COMPONENTS AND JOINERS LISTED ABOVE		E.C. / E.C.

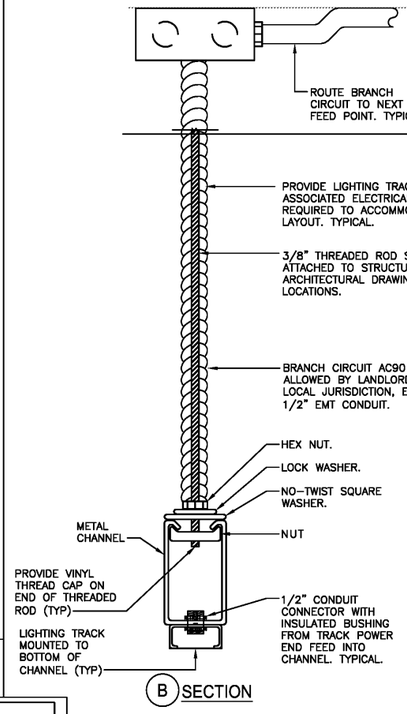

B SECTION

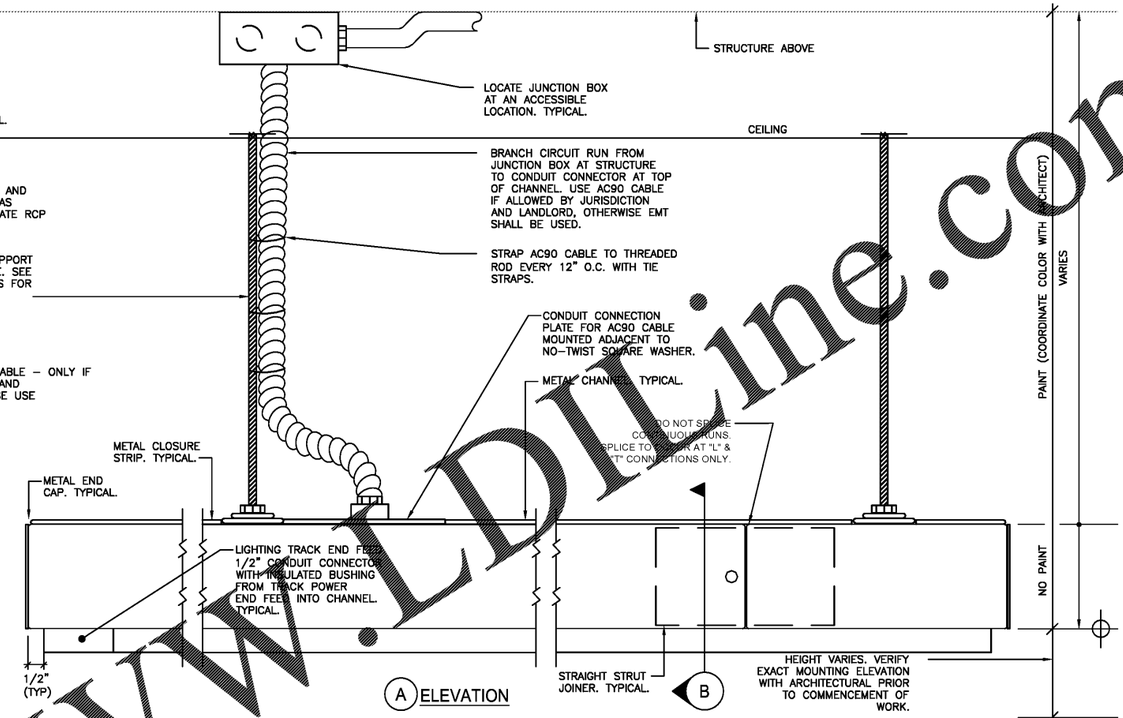

A ELEVATION

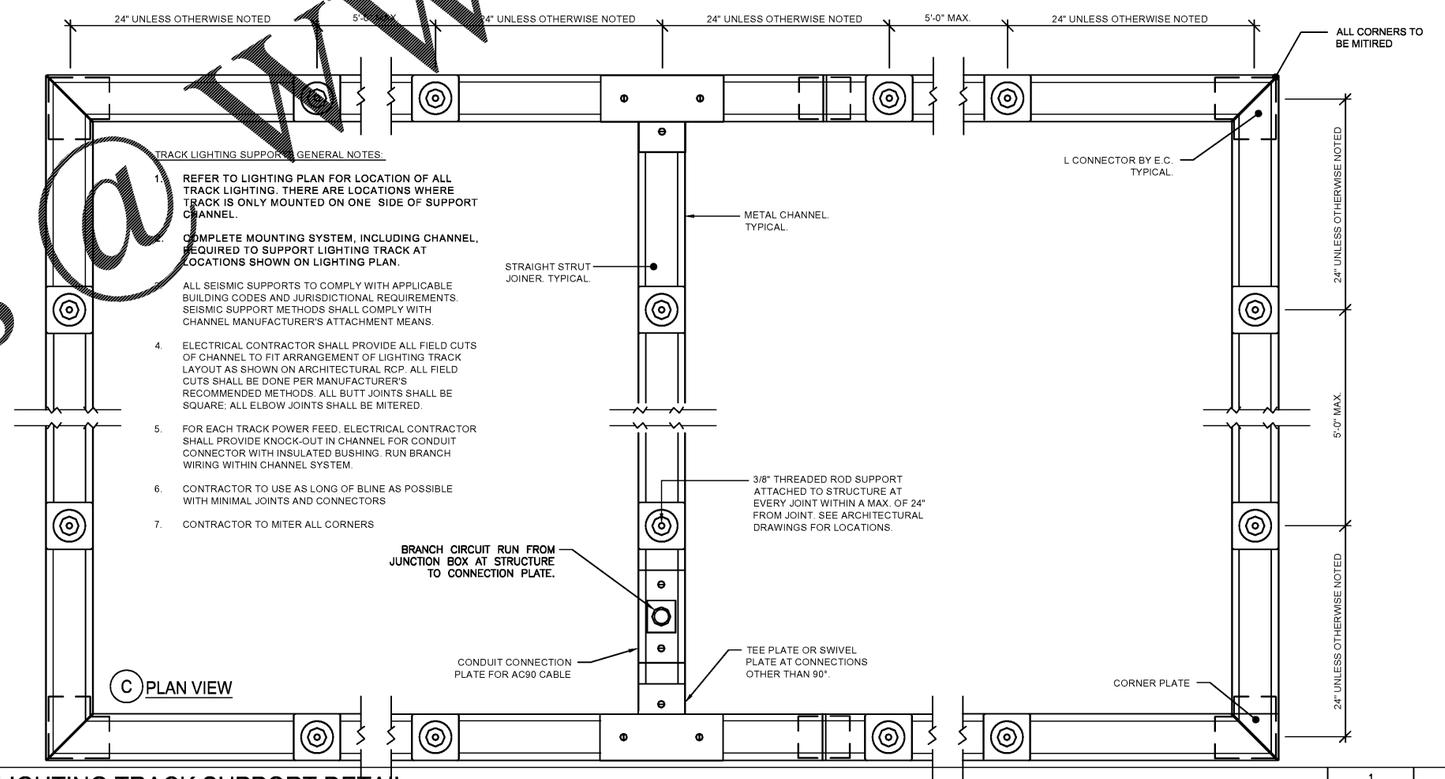

C PLAN VIEW

LIGHTING TRACK SUPPORT DETAIL

1
NOT TO SCALE

OMIT
OMIT
Order Plans @ WWW.LDFine.com

OWNER:
WILLIAMS-SONOMA, INC.
3250 Van Ness Avenue
San Francisco, CA 94109
T 415 616 8602
F 415 439 8164
www.williams-sonomainc.com

EEA
EEA Consulting Engineers
6615 Vaught Ranch Road, Suite 100
Austin, Texas 78730-2314 USA
512.744.4400 main 512.744.4444 fax
www.eeace.com

State of Registration VIRGINIA
Firm Registration No. 0407 004734
EEA Project No. 20166524

DRAWN BY: BMW
CHECKED BY: SAH

BID DOCUMENT ONLY
Not Intended for Construction or Permit. This document is released under the authority of:
Registrant's Name: SARA A. HAMILL
Serial No. 0402052431

POTTERY BARN
WILLIAMS-SONOMA
Town Center Virginia Beach
173/177 Central Park Avenue
Virginia Beach, VA 23462
PROJECT #006-151817.00/#006-151412.00

ISSUED / REVISED	DATE
FEASIBILITY SET	08/10/17
PRELIMINARY SET	09/28/17
LL CD SET	11/30/17
PERMIT SET	12/18/17
BID SET	01/04/18

ELECTRICAL DETAILS

E-206