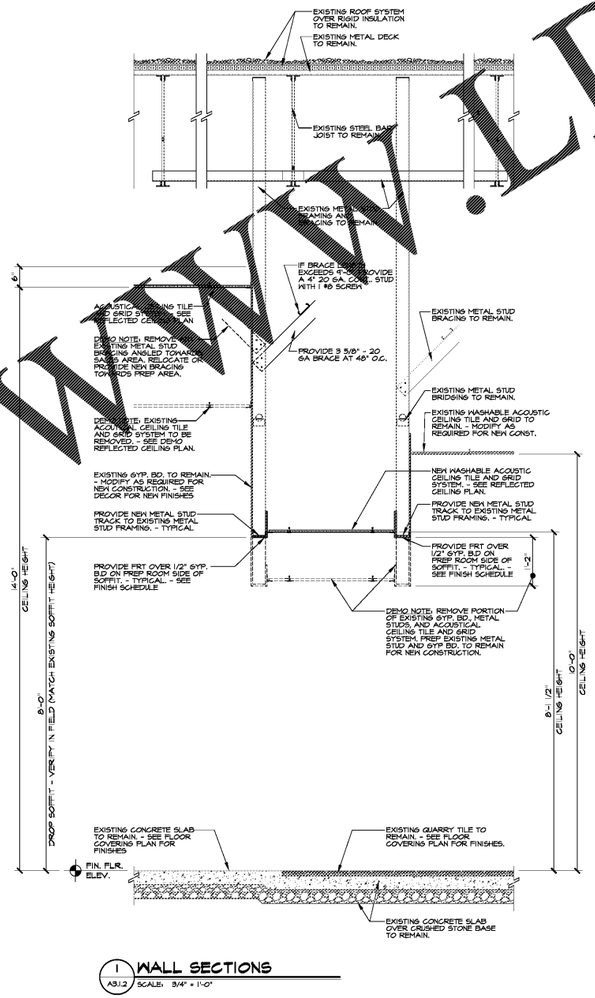

1 A3.1.2 **WALL SECTIONS**
SCALE: 3/4" = 1'-0"

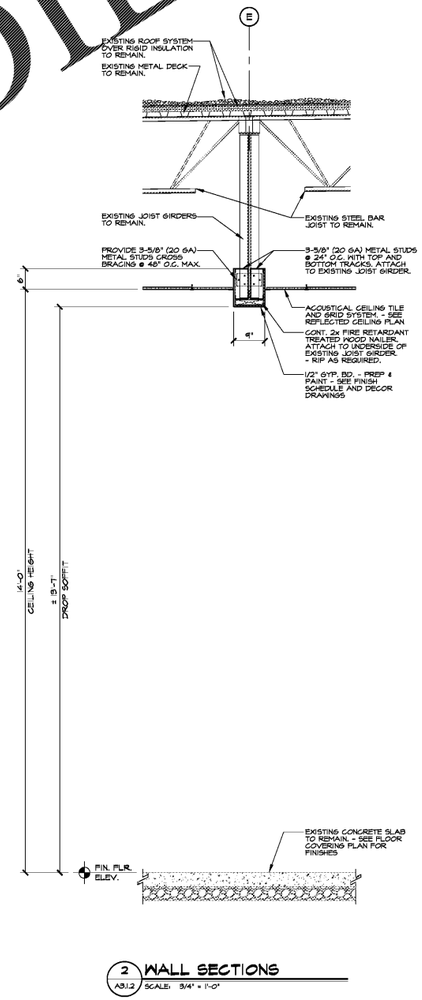

2 A3.1.2 **WALL SECTIONS**
SCALE: 3/4" = 1'-0"

Order Plans @ WWW.LDILine.com

D&E DOLLAR & EWERS
ARCHITECTURE, INC.
[illegible] Jackson Avenue ♦ [illegible]
[illegible]ville, Tennessee 37915
phone: 865-546[illegible] ♦ fax: 865-673-9028
e-mail: dollar-ewers@dollar-ewers.com

STATE OF GEORGIA
BRIAN KEST EWERS
REGISTERED ARCHITECT
1/29/18

NO.	REVISIONS

A With-in-the-Walls Remodel for:
KROGER STORE #GA-414
4355 WASHINGTON ROAD, EVANS, GEORGIA 30809

WALL SECTIONS

COPYRIGHT
ALL DRAWINGS, SPECIFICATIONS AND COPIES THEREOF CONSTITUTE ORIGINAL UNPUBLISHED WORK OF DOLLAR & EWERS ARCHITECTURE, INC. AND SHALL REMAIN THE PROPERTY OF DOLLAR & EWERS ARCHITECTURE, INC. THEY ARE TO BE USED ONLY WITH RESPECT TO THIS PROJECT AND SHALL NOT BE USED IN WHOLE OR IN PART FOR ANY OTHER PROJECT WITHOUT THE EXPRESS WRITTEN CONSENT OF DOLLAR & EWERS ARCHITECTURE, INC. THEY ARE NOT TO BE LOANED, COPIED OR OTHERWISE DISPOSED OF TO ANY THIRD PARTY TO THE EXTENT OF ANY CONTRACT TO WHICH DOLLAR & EWERS ARCHITECTURE, INC. IS A PARTY. ALL COPIES MADE OF ANY PORTION OF THESE DRAWINGS BY ANY METHOD WHATSOEVER SHALL BEAR THIS COPYRIGHT NOTICE IN ITS ENTIRETY. ANY UNAUTHORIZED USE, DISTRIBUTION OR REUSE OF THESE DRAWINGS WITHOUT THE WRITTEN CONSENT OF DOLLAR & EWERS ARCHITECTURE, INC. WILL BE AT THE USER'S SOLE RISK AND WITHOUT LIABILITY TO DOLLAR & EWERS ARCHITECTURE, INC. AND THE USER SHALL INDEMNIFY AND HOLD HARMLESS DOLLAR & EWERS ARCHITECTURE, INC. FROM ALL CLAIMS, DAMAGES, LOSSES AND EXPENSES INCLUDING ATTORNEY'S FEES ARISING OUT OF OR RESULTING THEREFROM. ANY USE OF THESE DRAWINGS SHALL CONSTITUTE ACCEPTANCE OF THE FOREGOING RESTRICTIONS AND SHALL CONSTITUTE AN AGREEMENT TO DEFEND, INDEMNIFY AND HOLD HARMLESS DOLLAR & EWERS ARCHITECTURE, INC. FROM ANY AND ALL LIABILITY ARISING FROM SUCH USE, REGARDLESS OF HOW SUCH USE MIGHT OCCUR. IN THE EVENT OF UNAUTHORIZED REUSE, DOLLAR & EWERS ARCHITECTURE, INC. SHALL BE ENTITLED TO AN IMMEDIATE INJUNCTION REQUIRING CESSATION OF SUCH USE, PLUS AN AWARD OF ALL ATTORNEY'S FEES AND COSTS INCURRED IN OBTAINING SUCH INJUNCTION. IN ADDITION, IN THE EVENT OF UNAUTHORIZED REUSE, DOLLAR & EWERS ARCHITECTURE, INC. SHALL BE ENTITLED TO RECOVER ITS DAMAGES, INCLUDING BUT NOT LIMITED TO LOST PROFITS, AND ANY OTHER REMEDIES AVAILABLE UNDER COMMON LAW OR STATUTE.
COPYRIGHT

ISSUE DATE: JANUARY 29, 2018
PROJECT NO.: 217156
SHEET NUMBER: **A3.1.2**