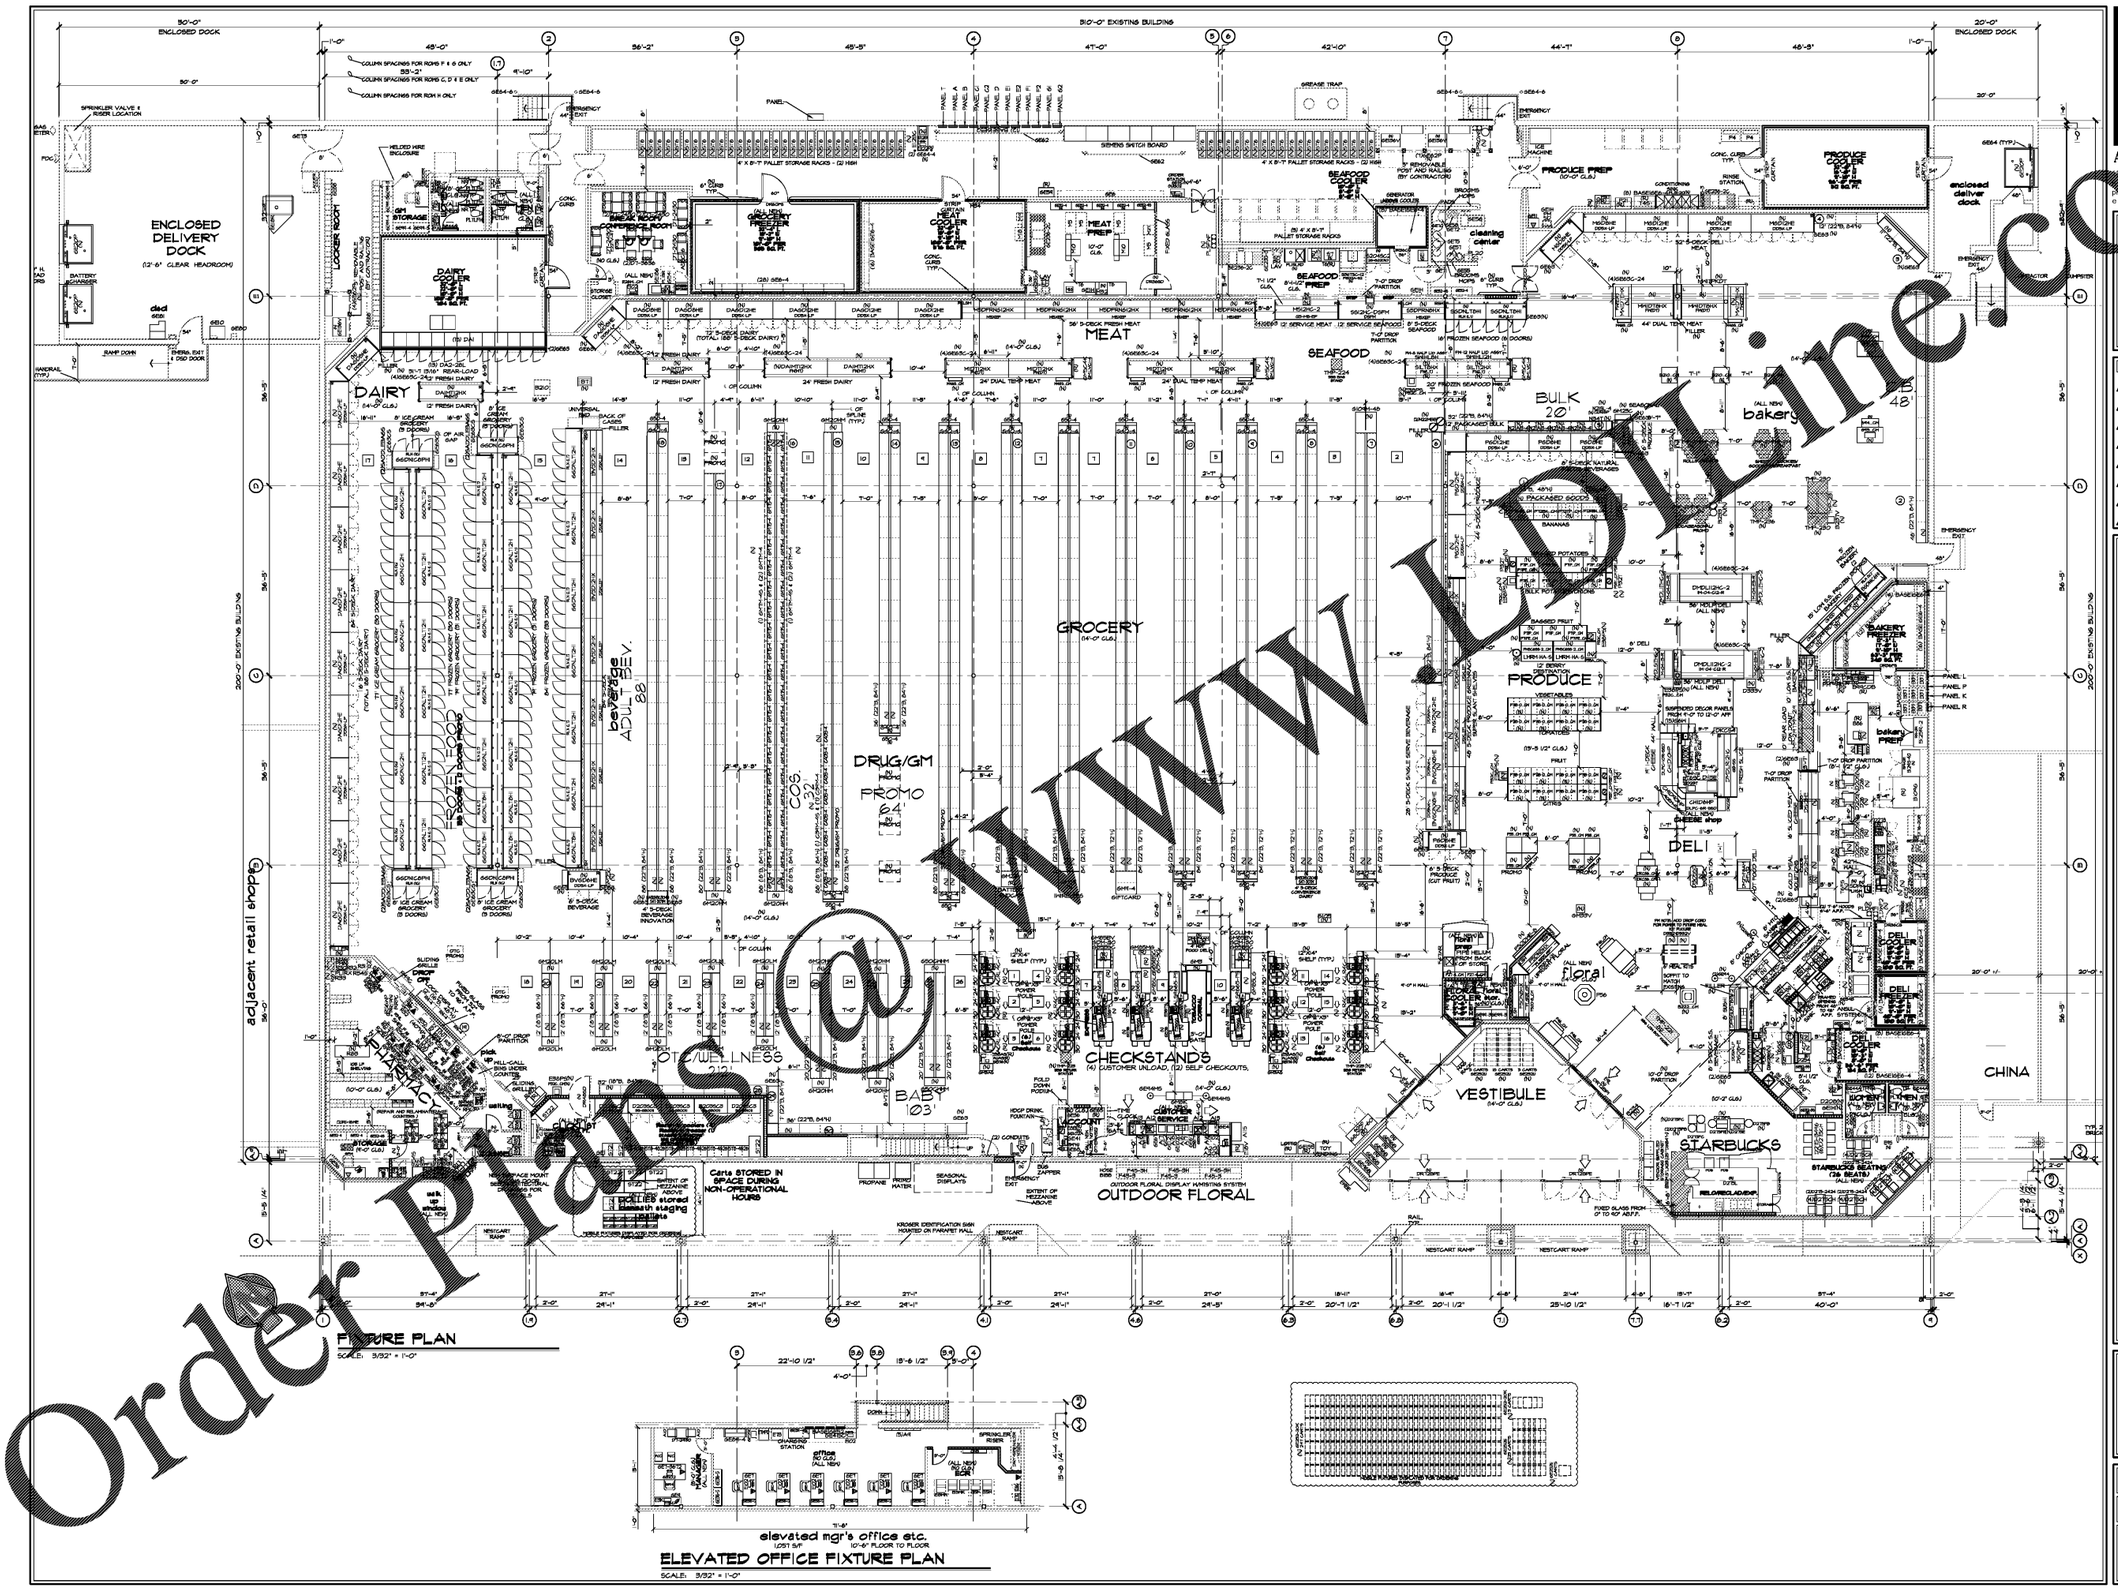

Order Plans @ WWW.DLine.com

D&E DOLLAR & EWERS
ARCHITECTURE, INC.
E. Jackson Avenue • Suite 1
Villa Rica, Georgia 30180
770-805-5405 • fax: 770-673-9028
e-mail: dde@dollar-ewers.com

STATE OF GEORGIA
BRIAN KEST EWERS
CERTIFICATE NO. PE 024775
REGISTERED ARCHITECT
12-27-17

NO.	REVISIONS

A With-in-the-Walls Remodel for:

KROGER STORE #GA-414

4355 WASHINGTON ROAD, EVANS, GEORGIA 30809

FIXTURE PLAN

COPYRIGHT
ALL DRAWINGS, SPECIFICATIONS AND CONCEPTS THEREOF PREPARED BY DOLLAR & EWERS ARCHITECTURE, INC. ARE AND SHALL REMAIN THE PROPERTY OF SAID ARCHITECTURE, INC. AND ARE NOT TO BE USED ON THIS PROJECT AND ARE NOT TO BE USED WITH ANY OTHER PROJECT WITH THE EXCEPTION OF ONE CONTRACT SET FOR THE OWNER'S USE. ALL COMMON LAW COPYRIGHTS ARE TO BE RETAINED BY SAID ARCHITECTURE, INC. AND ON REQUEST AT THE COMPLETION OF THE WORK SUBMISSION OF THESE PLANS TO THE OWNER IS NOT TO BE CONSTRUED AS PUBLICATION IN DEROGATION OF SAID COMMON LAW COPYRIGHT OR OTHER RESERVED RIGHTS.
COPYRIGHT

ISSUE DATE: JANUARY 29, 2018

PROJECT NO.: 217156

SHEET NUMBER: **I1.1**