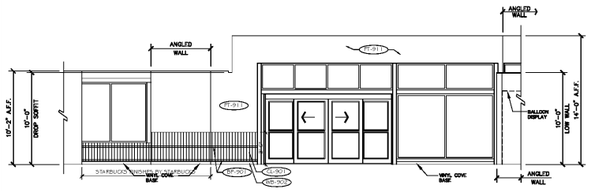

A SEATING/ STARBUCKS/ ENTRY
SCALE: 3/16" = 1'-0"

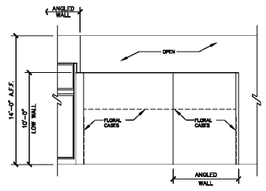

B FLORAL
SCALE: 3/16" = 1'-0"

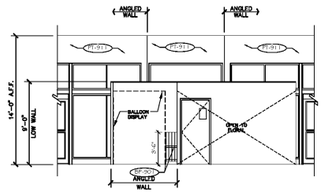

C FLORAL
SCALE: 3/16" = 1'-0"

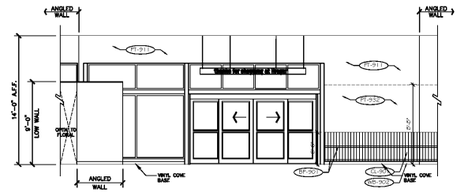

D EXIT
SCALE: 3/16" = 1'-0"

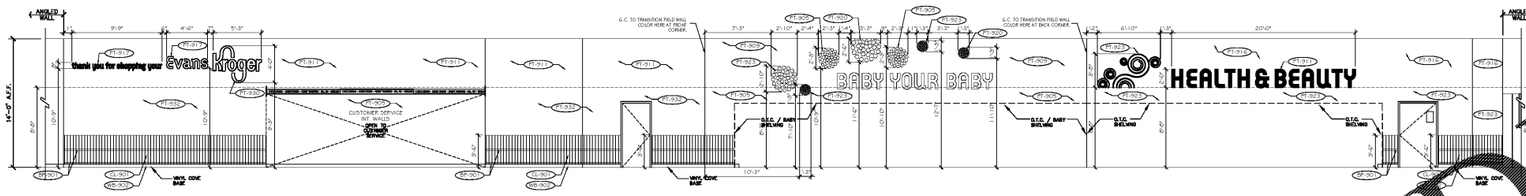

E FRONT OF STORE/ BABY/ OTC
SCALE: 3/16" = 1'-0"

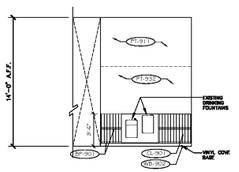

F CUSTOMER SERVICES
SCALE: 3/16" = 1'-0"

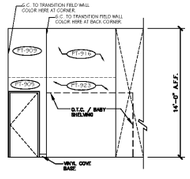

G BABY/ OTC
SCALE: 3/16" = 1'-0"

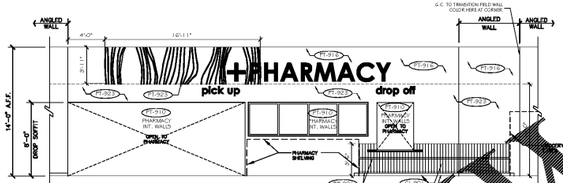

H PHARMACY
SCALE: 3/16" = 1'-0"

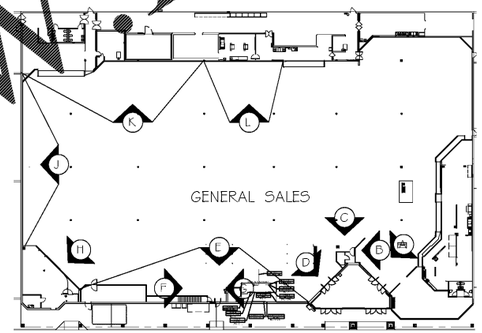

KEY PLAN
NTS

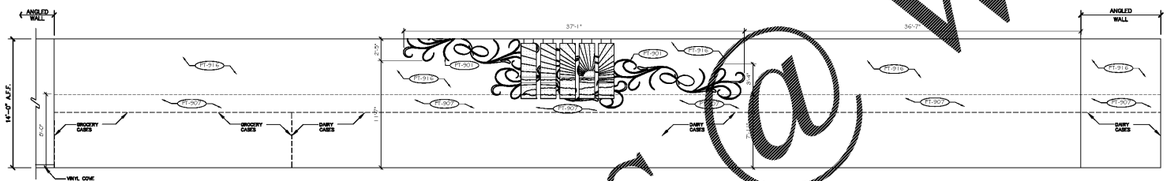

J FROZEN FOODS/ DAIRY
SCALE: 3/16" = 1'-0"

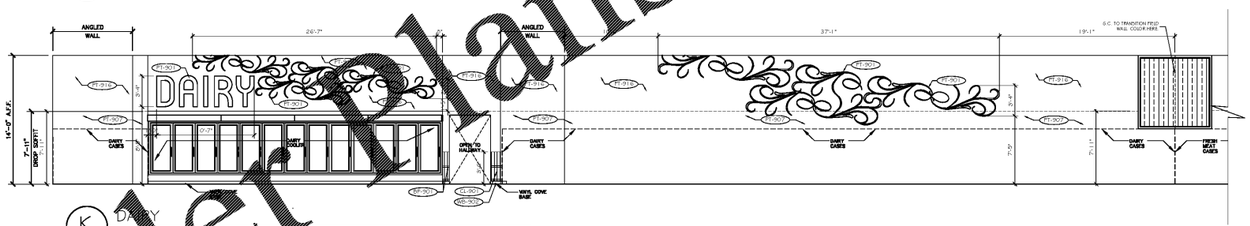

K DAIRY
SCALE: 3/16" = 1'-0"

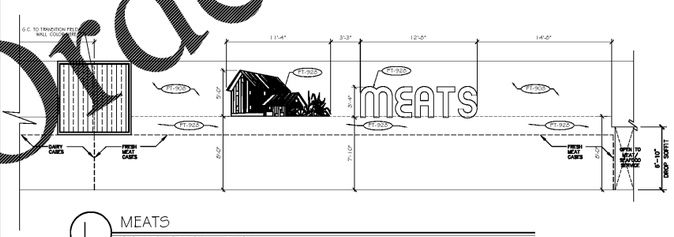

L MEATS
SCALE: 3/16" = 1'-0"

MISCELLANEOUS DECOR/FINISH NOTES:

1. FIELD VERIFY ALL WALL DECOR DIMENSIONS PRIOR TO INSTALLATION. BRING ANY MAJOR DISCREPANCIES TO IMMEDIATE ATTENTION OF CLIENT PROJECT MANAGER.

2. ALL EXPOSED HVAC AND OPEN CEILING STRUCTURE ARE NOT PAINTED. PAINT COLUMNS (FT-907) FROM FLOOR TO STEEL DECK. IF STORE IS AN EXPANSION OR REMODEL, PAINT EXPOSED STRUCTURE TO MATCH EXISTING.

3. CEILING, BRACES, & HVAC DUCTING THAT ARE ABOVE THE LIGHT LINE ARE NOT PAINTED

4 PAINT HVAC PARALLEL TO AND ATTACHED TO WALLS TO MATCH ADJACENT WALL COLOR.

5. REMODELS: PAINT ALL MECHANICAL DUCTS THAT ARE ENTIRELY BELOW THE MAIN SALES AREA LIGHTING AND WITHIN 20' OF A WALL FT-907. IF MECHANICAL DUCT THAT IS WITHIN 20' OF WALL RUNS VERTICAL TO BE BOTH ABOVE AND BELOW THE MAIN SALES LIGHTING LINE, PAINT COLOR WILL TRANSITION AT ABOVE LIGHTS. ABOVE TRANSITION LINE PAINT (FT-907) PAINT ALL MECHANICAL DUCTS THAT ARE MORE THEN 20' FROM WALL (FT-907)

6. MAKEUP/FACE. DO NOT PAINT ANY MECHANICAL DUCTS OR PIPING.

7. ALL HVAC WALL GRILLES TO BE PAINTED TO MATCH SURROUNDING WALL BACKGROUND COLOR (FIELD), UNLESS OTHERWISE NOTED.

8. REFER TO ARCHITECTURAL DRAWINGS FOR LAY IN CEILING COLOR AND COLUMN COLOR.

9. ALL PAINTABLE DOORS VISIBLE TO CUSTOMERS TO BE PAINTED (FT-907) UNLESS FACTORY FINISHED, OR NOTED OTHERWISE.

10. ALL BACKGROUND COLOR WALL FINISHES TO EXTEND 6" MINIMUM BEHIND LINE OF SIGHT AT PERMANENT FIXTURES OR CASEWORK.

11. ALL WALL PAINT FINISHES FROM FINISH FLOOR TO BE EGGSHELL. STENCIL PAINT FINISHES TO BE FLAT.

12. END OF TILE RUNS AND OUTSIDE CORNERS TO RECEIVE SCHLUTER STRIPS. REFER TO ARCHITECTURAL SPECIFICATIONS.

13. ALL CORRIDORS TRAVERSED BY, OR VISIBLE TO CUSTOMERS (STOCKROOMS OR RESTROOMS) TO RECEIVE WALL BASE AND CLADDING TO 3'-0" A.F.F. AND PAINT FROM 3'-0"A.F.F. TO CEILING, OR ROOF DECK. REFER TO FINISH ELEVATIONS FOR WALL FINISHES.

14. ALL FRONT, BACK AND UNDERSIDE OF SOFFIT TO BE PAINTED. COLOR AS INDICATED ON THE PLAN. IF COLOR IS NOT INDICATED COORDINATE WITH MROGER PM.

15. COLUMN WRAP INFORMATION TO BE FOUND IN ARCHITECTURAL FINISH SPECIFICATIONS.

16. HANG ALL DECOR AT 5'-0" A.F.F. TO BOTTOM OF DECOR UNLESS NOTED OTHERWISE ON PLAN OR ELEVATIONS.

17. REFER TO ARCHITECTURAL CONSTRUCTION DRAWINGS FOR WALL AND FLOOR FINISHES IN BACK ROOMS, STOCK ROOMS, CONFERENCE ROOMS, OFFICES, AND ANY OTHER SPACES NOT VISIBLE TO CUSTOMERS.

18. DECOR INSTALLATION CONTRACTOR TO SUPPLY AND INSTALL PAINT FOR STENCILED WALL DECOR USING STENCIL TRANSPARENCIES PROVIDED BY DECOR MANUFACTURER. DECOR INSTALLATION CONTRACTOR TO FURNISH EQUIPMENT NECESSARY TO PROJECT TRANSPARENCIES ONTO WALL AT THE SIZES INDICATED ON THE FINISH ELEVATIONS.

19. KROGER PROJECT MANAGER TO COORDINATE FINAL LOCATION OF SUSPENDED DECOR WITH VENTS TO AVOID ENGRAVING DECOR AROUND.

20. THE CONTRACTOR RESPONSIBLE FOR THE DECOR INSTALLATION SHALL PROVIDE ALL SUPPORTS, CABLING, AND MISCELLANEOUS HARDWARE FOR DECOR INSTALLATION. CONTRACTOR RESPONSIBLE FOR THE DECOR INSTALLATION SHALL PAINT EXPOSED SUPPORTS, BRACKETS AND FASTENERS TO MATCH ADJACENT SURFACE. NOTHING TO BE ATTACHED TO BOTTOM OF ROOF DECK OR CEILING GRID. ALL ATTACHMENTS OR CROSS MEMBERS FOR ATTACHMENT MUST BE FROM THE TOP CHORD OF JOIST.

21. PAINT NON-GALVANIZED COOLER FACES VISIBLE TO CUSTOMERS IN SERVICE PREP AREAS TO MATCH ADJACENT TILE OR CLADDING COLOR.

22. PROVIDE 6 INSTALL 12"WDE TRIM AROUND FITTING ROOM ENTRY OPENINGS AND TOP OF WALLS. FINISH (FT-907)

FINISH SCHEDULE (WALLS)

FOR REFERENCE ONLY. REFER TO ARCH. CDS FOR SPECIFICATIONS.

SYMBOL	DESCRIPTION	NOTES	FURNISH DIRECT BUY	FURNISHED BY G.C.
	BUMPER:			
BM-901	ROOT GUARD PROTECTOR 2"	WALL SURFACES		•
BM-902	ROOT GUARD PROTECTOR 4" - FOR USE ON CL-901			•
BM-903	MOOSE CREEK MOBILE TRACK	FITTING RM. OR PERIMETER OF STORE		•
	CLADDING:			
CL-901	INTERIOR ALUMINUM STOREFRONT AND ENTRANCE SYSTEM - DARK BRONZE ANODIZED	CONSTRUCTION REMOVED TO MATCH EXISTING		
CL-902	EXTERIOR ALUMINUM STOREFRONT AND ENTRANCES COLOR - DARK BRONZE ANODIZED			
CL-903	SEATING WALL	SEATING AREAS		
CL-904	BANDOLIER WINDOW TRADING - CABLE			
CL-905	CORNER GUARD 3/8" - 304 EMBOSSED PLASTIC ALUMGUARD GRTR - OYSTER	BACK OF WALL/COVERING		•
CL-906	PRINTED PEP PANELING - MARLITE - VERTICAL GRAIN	WAINSCOT		•
CL-907	PRINTED PEP PANELING - MARLITE - SOLID	WAINSCOT		•
CL-908	BENCH TRIBLE SURFACE WHITE - TOP FINISHED WHERE NOT VISIBLE TO CUSTOMERS	SERVICE PREP		•
CL-909	POWDER COATED STEEL COLUMN WRAP	GENERAL SALES	•	
CL-910	MARLITE PLANK - VERTICAL GRAIN - XXXXXX			•
CL-911	MARLITE PLANK - SOLID WHITE - XXXXXX	ENTIRE ROOMS		•
CL-912	ROOFING PARAPET WRAP 8" HIGH - COPE	GARM		
CL-913	ROOFING PARAPET WRAP 8" O.C. GROOVES	FLORAL WALLS		•
CL-914	ROOFING PARAPET WRAP 8" O.C. GROOVES			•
CL-915	ARTISAN PEP, #1408 MONTEREY SAND ALUMINUM TRIM CORNERS ARE INCLUDED	CAN BE OPTION FOR PREP WALLS		•
CL-916	CUSTOM PATTERN, PAINTED PEP PANELING - MARLITE	SEATING AREA		•
CL-917	CUSTOM PATTERN, PAINTED PEP PANELING - MARLITE	SEATING AREA		•
CL-918	MARLITE (NOSCRATCH) PEP TILE PAINTED EGGSHELL	CHEESE SHOP		•
CL-919	CHEESE SHOP LOW WALL - CUSTOMER FACING SIDE	LOW WALL		•
CL-920	CHEESE SHOP LOW WALL - EMPLOYEE FACING SIDE	SHORT PREP WALLS		•
CL-921	ENTRY - CAP FOR LOW WALLS LESS THAN 6'-0"	SHORT PREP WALLS		•
CL-922	6'-1" PU BOPP DE MEXICALI 6'-0" - VOREM DEEP SILVER SET - CAP FOR WALLS LESS THAN 6'-0"	SHORT SEATING AREA WALLS		•
	CERAMIC TILE:			
CT-901	EDGE PROTECTION - A100.61	SUPERB CORNER TILE		
CT-902	EDGE PROTECTION - A100.61	SCHLUTER-JOLLY TRIM TRIM PROFILE		
CT-903	CERAMIC TILE 4"x12", 12"x12", 13"x13" WHITE	MANUFACTURER'S STANDARD WHITE		
CT-904	CERAMIC TILE 4"x12", 12"x12", 13"x13" BROWN	MANUFACTURER'S STANDARD BROWN		
CT-905	CERAMIC TILE - MOOSE RM TILE TRIM?			
CT-906	CERAMIC TILE - MOOSE RM TILE TRIM?			
CT-907	STONEWOOD TILE - URBAN COLLECTION TERRAZZO RECTIFIED PORCELAIN TILE - 12"x24" - SAND	6MM THICK PORCELAIN TILE		
CT-908	STONEWOOD TILE - URBAN COLLECTION TERRAZZO RECTIFIED PORCELAIN TILE - 12"x24" - BASALT	6MM THICK PORCELAIN TILE		
CT-909	NATURAL STONE 3"x12" - AUTUMN MIST 5772	SCHLUTER JOLLY TRIM PROFILE		
CT-910	NATURAL STONE 3"x12" - AUTUMN MIST 5772	SCHLUTER JOLLY TRIM PROFILE		
CT-911	UNITILE - STACKED STONE NATURAL STONE 3"x12" - SHANGHAI RUST 5349	3"x12" SUBWAY		
CT-912	AMERICAN OLEAN - GLASS TILE SPLIT ASHLAR PATTERN - DELUXE #114 BRUN	WRAP CAP ON BACK OF SPLIT ASHLAR		
CT-913	STONEWOOD TILE - URBAN COLLECTION TERRAZZO RECTIFIED PORCELAIN TILE - 12"x24" - DEEP SATTE	12"x24" WALL TILE		•
CT-914	STONEWOOD TILE - URBAN COLLECTION TERRAZZO RECTIFIED PORCELAIN TILE - 12"x24" - OYSTER MATTE	12"x24" WALL TILE		•
	GROUT:			
GT-901	TEC ACCUCOLOR EFX EPOXY #332 MOCHA	QUARRY TILE FLOORS		•
GT-902	TEC ACCUCOLOR EFX EPOXY #303 STANDARD GRAY	TILE BAR FLOORS		•
GT-903	TEC POWERGROUT #909 STERLING	TILE BAR WALLS		
GT-904	TEC ACCUCOLOR EFX EPOXY #369 COFFEE	ACCENT		•
GT-905	TEC POWERGROUT #940 ANTIQUE WHITE	MIX 1:		•
GT-906	TEC POWERGROUT #941 RAVEN	WHERE/WHITE BAR BACKSPLASH		•
	PAINT:			
PT-901	SW 7004 - SNOWBOUND	SHEEN: SATIN/EGG		•
PT-902	SW 7733 - COLONY BUFF	PAYMENT ON BASE, CORE, STAINED		•
PT-903	SW 7026 - GRIFFIN			•
PT-904	SW 6712 - LIMU GREEN	PAINT/WHITE WOOD PANEL		•
PT-905	SW 6710 - MELANGE GREEN	PAINT/WHITE WOOD PANEL		•
PT-906	SW 6479 - AFTERNOON	RECTAL DOOR FRAMES		•
PT-907	SW 6083 - SABLE	ACRYLIC/SATIN FINISH ON ALL CLOSED		•
PT-908	SW 6455 - ADVENTURE ORANGE	ON EXPOSED METAL DECK ABOVE CEILING		•
PT-909	SW 6073 - PERFECT GRIDGE	PAINT/ SATIN/EGG SHEEN		•
PT-910	SW 7011 - NATURAL CHOICE	PAINT/SATIN SHEEN		•
PT-911	SW 6700 - DAYBREAK	ACRYLIC/SATIN FINISH		•
PT-912	SW 6494 - LAKESHORE			•
PT-913	SW 6495 - GREAT FALLS	SHEEN/ SATIN		•
PT-914	SW 6654 - SURPRISE AMBER	PAINT/ EGGSHELL SHEEN		•
PT-915	SW 6657 - AMBER WAVE	WALL FINISH		•
PT-916	SW 6528 - COSMOS	SW SYNERGY		•
PT-917	SW 7025 - BACKDROP	PAINT/SHEEN/ SATIN/EGG		•
PT-918	SW 6687 - LANTERN LIGHT	SHEEN		•
PT-919	SW 6334 - FLOWER POT			•
PT-920	SW 6602 - JUNE DAY	PAINT/SHEEN/ SATIN/EGG		•
PT-921	SW 6702 - LIVELY YELLOW	PAINT/SHEEN/ SATIN/EGG		•
PT-922	SW 6711 - PARAKEET	PAINT/SHEEN/ SATIN/EGG		•
PT-923	SW 6492 - JETSTREAM	PAINT/SHEEN/ SATIN/EGG		•
PT-924	SW 6485 - RAIN DROP	PAINT/SHEEN/ SATIN/EGG		•
PT-925	SW 6713 - VERDANT	WRAP STEMS		•
PT-926	SW 6907 - FORSYTHIA	SHEEN		•
PT-927	SW 6905 - GOLDFINCH	PAINT/SHEEN/ EGGSHELL		•
PT-928	SW 6643 - WOW	PAINT/SHEEN/ EGGSHELL		•
PT-929	SW 6621 - EMOTIONAL	PAINT/SHEEN/ EGGSHELL		•
PT-930	SW 6965 - HYPER BLUE	PAINT/SHEEN/ EGGSHELL		•
PT-931	SW 6990 - CAVIAR			•
PT-932	SW 6674 - JENGUL			•
PT-933	SW 6790 - ADRIATIC SEA			•
PT-934	SW 6676 - BUTTERFIELD			•
PT-935	SW 6456 - SEAFE			•
PT-936	SW 6536 - SEARCHING BLUE			•
PT-937	SW 6716 - DANCING GREEN			•
PT-938	SW 6718 - OVERT GREEN			•
PT-939	SW 6703 - FROLIC			•
PT-940	SW 7037 - BALANCED BEIGE	PAINT/SHEEN/ SATIN/EGG		•
PT-941	SW 6091 - SILVER BIRCH	PAINT/SHEEN/ SATIN/EGG		•
PT-942	WOOD STAIN #SW 3134 - WEATHERED TEAK	STAIN/SHEEN/ SEMI-TRANSPARENT		
	RESILIENT WALL BASE			
RB-901	FLEXCO COVE - TRANSITION #096 MILK CHOCOLATE			•
RB-902	ROPPE, RUBBER COVE BASE #193 BLACK BROWN			•
	WALL COVERING			
WC-901	MDC WALLCOVERING TEXTILE GRAPHICS II - [illegible]	[illegible]		•
WC-902	MDC WALLCOVERING TEXTILE GRAPHICS II - [illegible]	[illegible]		•
WC-903	MDC WALLCOVERING STRAIGHT UP WG-50114	FABRICATE		•
WC-904	MDC WALLCOVERING STRAIGHT UP WG-50114	FABRICATE		•
WD-901	BORDGARD CORNER GUARD - 0.075 OYSTER			•

dfab DESIGN FABRICATIONS
2 EAST MANDOU AVE., SUITE 100
MANSFIELD, OHIO 44903
P. 419.522.3440
F. 240.597.0989
designers@dfabdesign.com

COPYRIGHT © 2017

ALL DRAWINGS AND DESIGNS ARE THE SOLE PROPERTY OF DESIGN FABRICATIONS, INC. THESE DRAWINGS ARE NOT TO BE COPIED WITHOUT WRITTEN CONSENT FROM DESIGN FABRICATIONS, INC. THESE DRAWINGS WERE PREPARED EXCLUSIVELY FOR THIS PROJECT. IT IS ILLEGAL FOR UNAUTHORIZED PERSONS TO USE THESE DRAWINGS OR DESIGNS FOR ANY OTHER PROJECT.

DO NOT SCALE DRAWINGS- USE FIGURED DIMENSIONS ONLY.

SHEET TITLE: FINISH ELEVATIONS

PROJECT NAME: KROGER GA-414

PROJECT LOCATION: 4355 WASHINGTON RD. EVANS, GA

ISSUED FOR	DATE
80% REVIEW	01/26/18

NO.	REVISED BY:	DATE
1	XXX	XXX

DRAWN: AM
CHECKED: SW
SCALE: 3/16"= 1'-0"
JOB NO: 1711-03
SHEET # 12.1

WWW.LDILine.com
Order Plans @ WWW.LDILine.com