OWNER SUPPLIED ITEMS (O.S.I)

1. THE FOLLOWING ITEMS ARE TO BE SUPPLIED BY OWNER FOR THE USE IN CONSTRUCTION OF THIS PROJECT.
2. ON SITE RECEPTION, UNLOADING, INVENTORY, STORAGE, SAFEGUARDING, INSTALLATION, COORDINATION, & START-UP OPERATION OF ALL OWNER FURNISHED MATERIAL AND EQUIPMENT AS DETAILED IN PROJECT SPECIFICATION MANUAL, SECTION 1A, ARTICLE 18.
3. GC TO PROVIDE LABOR, TOOLS AND EQUIPMENT USING MANUFACTURER'S RECOMMENDED METHODS OF ASSEMBLY AND INSTALLATION FOR MATERIALS AND EQUIPMENT.
4. COORDINATE WITH OWNER FOR ACQUISITION, SHIPPING AND RECEIVING OF SPECIFIED ITEMS.
5. FOR TELEPHONE AND ENERGY MANAGEMENT SYSTEMS

CONTRACTOR'S NOTE:
CERTAIN CONTRACTOR SUPPLIED ITEMS ARE TO BE PURCHASED BY CONTRACTOR WITH BENEFIT OF OWNER'S NATIONAL ACCOUNT PRICING.

ITEM: CONTRACTOR TO VERIFY THIS LIST WITH CPM ON JOB SPECIFIC BASIS)	OWNER INSTALL	CONTRACTOR INSTALL
ARCHITECTURAL		
MILLWORK • CASH WRAP/ CUSTOMER SERVICE DESK • REGISTRY DESKS, BEVERAGE STATION, REGISTRY KIOSK • LED LIGHT BOX/ WINDOW FRAME • SPECIAL ORDER DESK • PICTURE SHELF		●
PORTALS	●	
HELLO WALL	●	
SAFE		●
SALES & PRE-SALES MERCHANDISE FIXTURES (STATIC & MOBILE RACKING); INCLUDING END PANELS • FURNITURE WALLS (GC TO ASSEMBLE AND INSTALL)		●
CARPET SQUARE TILES, TRANSITIONS, MASTIC & TROWELS		●
VINYL COMPOSITE FLOOR TILE AND LUXURY VINYL TILE, REDUCERS, MASTIC AND TROWELS		●
EXTERIOR CART CORRALS		●
IMPACT DOORS		●
BABY CHANGING TABLES		●
SOAP DISPENSERS		●
EXTERIOR SIGN BANNERS ("NOW HIRING", "GRAND OPENING", ETC.)		●
INTERIOR WAY-FINDING SIGNAGE AND DEPARTMENTAL GRAPHICS	●	
BULLETIN BOARDS (UP TO 3 IN LOCATIONS AS DETERMINED BY STORE MANAGER)		●
VINYL BASE		●
EXTERIOR CONCRETE WASTE CAN AND SNUFFER		●
CCTV SIGNAGE		●
NEW HVAC UNIT	●	
NEW ROOF HATCH AND LADDER	●	
STRUCTURAL		
COLUMNS, ROOF OPENINGS, ROOF HATCH OPENING, FIELD MATERIAL & FIELD BOLTS (ANCHOR BOLTS BY GC)		●
STEEL JOIST GIRDERS		●
GRAY PRIMING		●
ELECTRICAL		
LIGHTING FIXTURES		●
LAMPS FOR ALL OWNER-FURNISHED LIGHTING FIXTURES (U.N.O.)		●
EXIT SIGNAGE		●
KIOSKS (WIRING BY CONTRACTOR)	●	
EXTERIOR "LETTER" WALL SIGNS		●
POWER POLES		●
ELECTRIC OUTLET BOXES PRE-INSTALLED IN MILLWORK		●
EAS PEDASTALS	●	
FIRE ALARM		●
BURGLAR ALARM	●	
MUSIC SYSTEM	●	

AP, IT, & FIXTURE INSTALLATION NATIONAL ACCOUNT VENDORS

CABLING, CAT5e CONNECTORS, AND COVER PLATES-- SUPPLIED BY TRU

1. VIKING ELECTRONICS
 840 HERMAN ROAD
 JACKSON, NJ 08527
 BRIAN CERA
 bcera@viking-inc.com
 OFFICE: 800-233-0403
 CELL: 732-996-4950
 OFFICE: 973-767-7819
 CELL: 973-870-4410
2. LIVEWIRE ELECTRIC & DATA, L.L.C.
 13531 CAPETOWN AVENUE
 PICKERINGTON, OH 43147
 MARK GRAMLICH, PRESIDENT
 LiveWireElecData@aol.com
 CELL: 614-989-8520

IT CABLE CONTRACTOR (ITC)

1. SPENCER TECHNOLOGIES
 102 OTIS STREET
 NORTHBOROUGH, MA 01532
 SANDY GEISER, REGIONAL SALES MANAGER
 SGEISER@SPENCERTECH.COM
 OFFICE: 440-985-8993
2. PRESIDIO
 111 WOOD AVENUE SOUTH
 1ST FLOOR
 ISELIN, NJ 08830
 KRISTI KUCHINSKI
 KKUCHINSKI@PRESIDIO.COM
 OFFICE: 212-324-4302
3. CPT NETWORKS
 1062 THORNDALE AVENUE
 BENSENVILLE, IL 60106
 LYNN BOLMAN
 LBOLMAN@CPTNETWORKS.COM
 OFFICE: 630-735-7000

AP CABLE CONTRACTORS (APC)

1. VECTOR SECURITY -- NATIONAL ACCOUNTS
 13555 WELLINGTON CENTER CIRCLE
 SUITE 123
 GAINESVILLE, VA 20110
 BRANDY WATSON
 bjwatsone@vectorsecurity.com
 OFFICE: 973-617-5154
 ASHLEY PAPA
 alpapa@vectorsecurity.com
 OFFICE: 703-468-6100 X51219
2. CHECKPOINT SYSTEMS, INC.
 8180 UPLAND CIRCLE
 CHANHASSEN, MN 55317
 KELLY J. KONSTANTINOS
 kelly.konstantinos@checkpt.com
 OFFICE: 609-840-6961
 CELL: 856-265-3356
 ALICE BROWN
 alice.brown@checkpt.com
 OFFICE: 612-275-4786

PRE-SALES MOBILE RACKING

1. MOBILE MEDIA
 AIMEE HOLMES, ACCOUNT MANAGER
 AH@MOBILEMEDIASTORAGE.COM
 OFFICE: 845-744-8080 X227
 JESSICA ROBINSON, ACCOUNT MANAGER
 OFFICE: 845-389-9452

MERCHANDISE FIXTURE INSTALLERS

1. AMERICAN INSTALLATION COMPANIES
 15600 28TH AVENUE NORTH
 PLYMOUTH, MN 55447
 ROGER KOLL
 rkoll@aic-install.com
 763-278-7324
2. MERCHCO SERVICES INC.
 SCOTT BOUWENS
 sbouwens@merchcoservices.com
 954-558-1876
3. RPM DIRECT
 MARIC DAVIS
 mdavis@rpm-direct.com
 800-218-7552 X216

RESPONSIBILITY MATRIX FOR ASSET PROTECTION & IT LOW-VOLTAGE CABLING & EQUIPMENT

RESPONSIBLE PARTY	PROVIDE RACEWAY AND ROUGH-INS FOR ALL WORK	FURNISH CABLE	INSTALL & TERMINATE BOTH ENDS OF CABLE (INCLUDING TESTING)	PROVIDE EQUIPMENT	INSTALL EQUIPMENT	NOTES:
DEVELOPERS ELECTRICAL CONTRACTOR (EC)	●					
IT CABLE CONTRACTOR HIRED BY DEVELOPER'S ELECTRICAL CONTRACTOR (EC)		CONTRACTOR TO PURCHASE THRU VIKING TECHNOLOGIES	●			DEVELOPER'S EC TO CONTRACT WITH ONE OF THE FOLLOWING VENDORS: • SPENCER TECHNOLOGIES • COMNET SERVICES • LIVE WIRE ELEC & DATA • WACHTER NETWORK SERVICES
TRU IT INSTALLATION DEPT				●		
IT CABLE CONTRACTOR HIRED BY TRU IT DEPT					●	TRU TO CONTRACT WITH THE SAME VENDOR THE DEVELOPER USED TO INSTALL & SETUP EQUIPMENT
AP CABLE CONTRACTOR HIRED BY DEVELOPER'S ELECTRICAL CONTRACTOR		INSTALLATION & TERMINATION CONTRACTOR TO SUPPLY MATERIALS	●			CHECKPOINT RETAINED FOR EAS SYSTEM. ONE OF THE FOLLOWING BURGLAR ALARM AND CCTV VENDORS ASSIGNED BY TRU ASSET PROTECTION: • VECTOR SECURITY • CHECKPOINT
TRU ASSET PROTECTION DEPT				●		
AP CABLE CONTRACTOR HIRED BY TRU ASSET PROTECTION DEPT					●	TRU TO CONTRACT WITH THE SAME VENDOR THE DEVELOPER USED TO INSTALL CABLE

BABIES R US®

3770 US HIGHWAY 98 NORTH
LAKELAND, FL 33809

LOCATION MAP

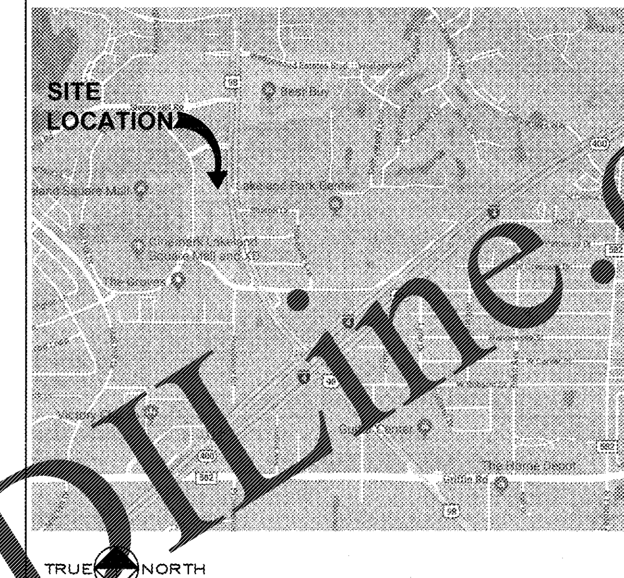

INDEX OF DRAWINGS

ARCHITECTURAL

A001 COVER SHEET
A002 LIFE SAFETY PLAN
A100 SITE PLAN & DETAILS
A101 FLOOR PLAN & DETAILS
A102 ROOF PLAN, DEMOLITION PLAN & DETAILS
A103 FLOOR FINISH PLAN & DETAILS
A201 EXTERIOR ELEVATIONS
A301 NOT USED
A401 ENLARGED PLANS
A402 ENLARGED PLANS & DETAILS
A403 INTERIOR ELEVATIONS & DETAILS
A404 INTERIOR ELEVATIONS & DETAILS
A406 INTERIOR DETAILS
A407 INTERIOR DETAILS
A408 SOFFIT FRAMING PLANS & DETAILS
A409 SECTION & DETAILS
A501 SCHEDULES & DETAILS

OWNER LAYOUT PLANS (FOR REFERENCE ONLY)

RF1 FIXTURE PLAN

STRUCUTRAL

S101 FRAMING PLAN AND DETAILS

MECHANICAL

M101 MECHANICAL FLOOR PLAN
M201 ENLARGED MECHANICAL PLANS & DETAILS
M301 MECHANICAL SCHEDULES
P101 PLUMBING FLOOR PLAN
P201 ENLARGED PLUMBING PLANS & ISOMETRICS

FIRE PROTECTION

FP0101 FIRE SPRINKLER DEMOLITION PLAN
FP100 FIRE PROTECTION SITE PLAN
FP101 FIRE SPRINKLER PLAN AND DETAILS
FA0101 FIRE ALARM PLAN - DEMOLITION WORK
[illegible] FIRE ALARM PLAN AND NOTES - NEW WORK
[illegible] FIRE ALARM MATRIX, NOTES AND CALCS

ELECTRICAL

E101 ELECTRICAL POWER PLAN
E102 LIGHTING PLAN
E103 DISPLAY POWER & LIGHTING PLAN
E104 LOW VOLTAGE PLAN
E105 SECURITY PLAN
E201 ENLARGED VIEWS & DETAILS
E202 DETAILS
E301 PANEL & DETAILS
LR01 LIGHTING REFERENCE

PROJECT TEAM

OWNER:
TOYS "R" US
ONE GEOFFREY WAY
WAYNE, NJ 07470

TENANT:
TOYS "R" US
ONE GEOFFREY WAY
WAYNE, NJ 07470

DESIGN PROJECT MANAGER (DPM):
TOYS "R" US
ONE GEOFFREY WAY
Email: gary.hunt@toysrus.com
Name: GARY HUNT

CONSTRUCTION PROJECT MANAGER (CPM):
TOYS "R" US
231 SUNSET POINT
ST. AUGUSTINE, FL 32080
Cell Phone: 904-501-8759
Email: JR1.Valentine@toysrus.com
Name: JR VALENTINE

ARCHITECT:
CASCO
10877 WATSON ROAD
ST. LOUIS, MO 63127
Phone: 314-821-1100
Fax: 314-821-4162
Email: tru@cascocorp.com
Contact: JOHN GINOCCHIO

FIRE PROTECTION:
CODE CONSULTING PROFESSIONAL ENGINEERS, PC
2043 WOODLAND PARKWAY, SUITE 300
ST. LOUIS, MO 63146
Phone: 212-216-9596
Email: matta@codeconsultants.com
Contact: MATT AUSTIN

RACK & FIXTURE ASSEMBLY, INSTALLATION & ANCHORING

THE CONTRACTOR SHALL OBTAIN THE LATEST FIXTURE PLANS FROM BRU.

THE GENERAL CONTRACTOR IS RESPONSIBLE FOR THE ASSEMBLY & INSTALLATION ALL OF THE SALES FLOOR FIXTURES, CHECKOUT, CUSTOMER SERVICE DESK ETC AS PER THE "WOOD PACKAGE" IN THE PROJECT MANUAL INCLUDING ALL CORNER BOXES AND SIMILAR WALLS. THE GENERAL CONTRACTOR IS ALSO RESPONSIBLE FOR THE ASSEMBLY, INSTALLATION AND ANCHORING OF ALL THE PRE-SALES RACKS (INCLUDING THE BIKE RACKS). REFER TO THE SAMPLE INFORMATION CONTAINED WITHIN THE PROJECT MANUAL FOR GENERAL INFORMATION REGARDING THE ASSEMBLY AND ANCHORING. COORDINATE INSTALLATION REQUIREMENTS WITH [illegible] MANUFACTURE/SUPPLIER.

THE CONTRACTOR IS RESPONSIBLE FOR OBTAINING ANY RACK OR FIXTURE PERMITS THAT MAY BE REQUIRED.

CONTACT MOBILE MEDIA TO SUPPLY THE SITE SPECIFIC ANCHORING DETAILS FOR THEIR PRODUCTS.

PRODUCT APPROVALS

PRODUCT CATEGORY	SUB CATEGORY	MANUFACTURER LISTED IN SPECIFICATIONS	DESCRIPTION	STATE OF FLORIDA APPROVAL NUMBER
EXTERIOR DOORS	AUTOMATIC EXTERIOR DOOR ASSEMBLIES	ASSA ABLOY ENTRANCE SYSTEMS US INC.	BESAM RESILIENCE DOOR SYSTEM	FL16128.3

NOTE TO CONTRACTOR RE: MOLD/MILDEW

1. THE FOLLOWING REQUIREMENTS SHALL APPLY TO ALL NEW AND REMODEL CONSTRUCTION PROJECTS.
2. IN THE EVENT THE CONTRACTOR DISCOVERS, AT ANY TIME DURING DEMOLITION, CONSTRUCTION, AND/OR REMODELING OPERATIONS, EXISTING CONDITIONS THAT COULD INCLUDE THE PRESENCE OF MOLD AND/OR MILDEW, THE CONTRACTOR SHALL IMMEDIATELY NOTIFY THE OWNER'S REPRESENTATIVE AND THE ARCHITECT/ENGINEER OF RECORD, IN WRITING, OF THE CONCERNS AND/OR SUSPICIONS.
 CONCURRENTLY, THE CONTRACTOR SHALL BE RESPONSIBLE TO RETAIN A MOLD AND MILDEW CERTIFIED TESTING AGENCY TO PERFORM AN INVESTIGATION AND TESTING AS REQUIRED TO EVALUATE THE NATURE AND EXTENT OF THE PROBLEM. IF THE TESTING AGENCY CONFIRMS HAZARDS, THE CONTRACTOR SHALL BE RESPONSIBLE TO OBTAIN A MINIMUM OF TWO (2) BIDS FROM COMPANIES QUALIFIED AND LICENSED TO PERFORM ALL NECESSARY REMEDIATION WORK, COMPLYING WITH ALL LOCAL, STATE, AND FEDERAL ENVIRONMENTAL REGULATIONS, CODES, AND STATUTES.
 ONCE DISCOVERY OR SUSPICIONS OF MOLD AND/OR MILDEW IS MADE, THE CONTRACTOR SHALL TAKE ALL REASONABLE AND PRACTICAL PRECAUTIONS TO PROTECT ALL CONSTRUCTION PERSONNEL AND THE PUBLIC FROM EXPOSURE TO MOLD AND/OR MILDEW, AND SUCH PRECAUTIONS SHALL REMAIN IN PLACE UNTIL SUCH TIME AS THE OWNER OR HEALTH AUTHORITY DIRECTS OTHERWISE. CONSTRUCTION OPERATIONS SHALL NOT BE STOPPED OR CURTAILED, EXCEPT IN THE AREA OF MOLD/MILDEW CONCERN, DUE TO THESE REQUIRED PRECAUTIONS.
5. THE CONTRACTOR SHALL MAKE ALL REASONABLE EFFORTS TO AVOID CONDITIONS FAVORABLE TO THE DEVELOPMENT OF MOLD AND MILDEW, ESPECIALLY IN VOIDS WHICH WILL BE CONCEALED AND NOT VENTILATED. IN ALL CASES, INTERIOR SPACES AND INTERIOR FINISHED CONSTRUCTION SHALL BE MAINTAINED IN DRY AND WELL-VENTILATED CONDITIONS.
6. THE CONTRACTOR SHALL COMPLY WITH FEDERAL ENVIRONMENTAL AND OHSA REGULATIONS AND ALL LOCAL AND STATE HEALTH DEPARTMENT REQUIREMENTS AND RECOMMENDATIONS REGARDING MOLD AND MILDEW.
7. ALL PENETRATIONS SHALL BE SEALED WATER-TIGHT TO PREVENT MOISTURE MIGRATION FROM ENTERING THE BUILDING OR WALL CAVITIES.
8. ALL CONDENSATE DRAIN PANS SHALL BE CLEANED AND KEPT FREE FROM DEBRIS UNTIL AND WHEN THE FACILITY IS TURNED OVER TO THE OWNER OR TENANT. INSURE POSITIVE DRAINAGE AT ALL DRAIN PANS. INSURE THAT ALL "COLD" SURFACES ARE INSULATED AND COVERED WITH A FULLY SEALED AND CONTINUOUS VAPOR BARRIER. ("COLD" SURFACES INCLUDE, BUT ARE NOT LIMITED TO, DOMESTIC COLD WATER PIPING, CHILLED WATER PIPING, INTERIOR RAIN LEADERS, OUTDOOR AIR INTAKES, AND DUCTWORK CARRYING AIR CONDITIONED SUPPLY AIR.)
9. INSURE THAT THERE ARE NO WATER LEAKS IN CONCEALED PLUMBING CHASES. RETURN AIR PATHS AND PLENUMS SHALL BE KEPT DRY. ALL EXISTING SUPPLY AIR PATHS AND ALL EXISTING DUCTWORK TO BE RE-USED SHALL BE CLEANED AND TREATED AS REQUIRED TO REMOVE THE POTENTIAL FOR MOLD AND MILDEW. ALL DAMP AREAS SHALL BE DRIED THOROUGHLY PRIOR TO ENCLOSURE.

ABBREVIATIONS

A.C.T.	ACOUSTICAL CEILING TILE	EXIST.	EXISTING	OPN'G	OPENING
A.F.F.	ABOVE FINISH FLOOR	EXP.	EXPANSION	P.B.C.	PLUMBING CONTRACTOR
ALUM.	ALUMINUM	F.P.	FIREPROOF	PLAS. LAM.	PLASTIC LAMINATE
ASPH.	ASPHALT	FIN.	FINISH(ED)	PL.	PLATE
BLK	BLOCK	GA.	GAUGE	PLY'D	PLYWOOD
BLK'G	BLOCKING	CONTR.	CONTRACTOR	PRE-FIN.	PRE-FINISHED
BRU	BABIES 'R' US	GALV.	GALVANIZED	P.T.	PRESSURE TREATED
CLG.	CEILING	[illegible]	[illegible]	RAD.	RADIUS
CMU	CONCRETE MASONRY UNITS	GYP. BD.	GYPSUM BOARD	REF.CLG.PL.	REFLECTED CEILING PLAN
CPU	CUSTOMER PICK-UP	H.C.	HOLLOW CORE	REQ'D	REQUIRED
C.T.	CERAMIC TILE	[illegible]	HOLLOW METAL	SIM.	SIMILAR
CONC.	CONCRETE	[illegible]	HIGH POINT	S.S.	STAINLESS STEEL
CONT.	CONTINUOUS	[illegible]	JOINT	STL.	STEEL
C.J.	CONTROL JOINT	LAM.	[illegible]	SUSP. CLG.	SUSPENDED CEILING
DN.	DOWN	LAV.	LAVATORY	T.O.M.	TOP OF MASONRY
DIA.	DIAMETER	MAX.	MAXIMUM	T.O.S.	TOP OF STEEL
DWG.	DRAWING	[illegible]	METAL	TRU	TOYS "R" US
EA.	EACH	MIN.	MINIMUM	TYP.	TYPICAL
E.W.	EACH WAY	M.O.	MASONRY OPENING	U.O.N.	UNLESS OTHERWISE NOTED
E.W.C.	ELECTRIC WATER COOLER	N.I.C.	NOT IN CONTRACT	VCT	VINYL COMPOSITION TILE
[illegible]	ELEVATION	NO.	NUMBER	VERT	VERTICAL
[illegible]	ELECTRICAL CONTRACTOR	O.C.	ON CENTER	W/	WITH
[illegible]	EQUAL	O.H.	OPPOSITE HAND	WD	WOOD
[illegible]	EXISTING TO REMAIN				

SYMBOL LEGEND

ROOM NUMBER — Room XXX
DOOR NUMBER — (X)
PARTITION TYPE — ◇
BUILDING MATERIAL — (ACT1)

TYPICAL DETAIL
DETAIL NUMBER — X / AXX — SHEET WHERE DETAIL IS SHOWN

TYPICAL WALL SECTION
DETAIL NUMBER — X / AXX — SHEET WHERE DETAIL IS SHOWN

TYPICAL INTERIOR ELEV.
ELEVATION NUMBER — X / AXX — SHEET WHERE DETAIL IS SHOWN

COLD-FORMED STEEL IDENTIFICATION

600 S 162 - 54

MEMBER DEPTH: (EXAMPLE: 6" = 600 x 1/100 INCHES) ALL MEMBER DEPTHS ARE TAKEN IN 1/100 INCHES.
FLANGE WIDTH: (EXAMPLE: 1 5/8" = 1.625" = 162 x 1/100 INCHES) ALL FLANGE WIDTHS ARE TAKEN IN 1/100 INCHES.
STYLE: S = STUD OR JOIST SECTION; T = TRACK SECTIONS
MATERIAL THICKNESS: (EXAMPLE: 0.054" = 54 MILS. 1 MIL = 1/1000 INCH)

MAT'L THICKNESS (IN MILS):	CORRESPONDING GUAGE:
33	20
43	18
54	16
68	14
97	12
118	10

SCOPE OF WORK

CONSTRUCTION OF BABIES R US STORE IN VACANT TENANT SPACE ADJACENT TO TOYS R US STORE. WORK INCLUDES INTERIOR FINISHES AND MINOR COSMETIC CHANGES TO THE EXTERIOR FRONT FACADE INCLUDING ADDITION OF EIFS MOLDINGS, FABRIC CANOPIES AND CHANGING THE ENTRY DOORS FROM SWINGING DOORS TO AUTOMATIC SLIDING DOORS.

CODE DATA SUMMARY

JOB NAME: BABIES R US
LOCATION: 3770 US HIGHWAY 98 NORTH, LAKELAND, FL 33809
JURISDICTION: CITY OF LAKELAND, FLORIDA

A. BUILDING CRITERIA:

BUILDING CODE:	2017 FLORIDA BUILDING CODE, 6TH EDITION (EXISTING BUILDING)
MECHANICAL CODE:	2017 FLORIDA BUILDING CODE, 6TH EDITION (MECHANICAL)
ELECTRICAL CODE:	2014 NFPA 70
PLUMBING CODE:	2017 FLORIDA BUILDING CODE (PLUMBING)
ENERGY CODE:	2017 FLORIDA BUILDING CODE, 6TH EDITION (ENERGY CONSERVATION)
ACCESSIBILITY CODE:	2017 FLORIDA BUILDING CODE, 6TH EDITION (ACCESSIBILITY)
FIRE PROTECTION:	NFPA 110 & THE FLORIDA FIRE PREVENTION CODE, 6TH EDITION
BUILDING USE:	RETAIL SALES
OCCUPANCY:	M - MERCANTILE
CONSTRUCTION TYPE:	II-B FULLY SPRINKLERED

B. ALLOWABLE AREA:
EXISTING BUILDING W/ NO CHANGE TO BUILDING USE
NO CHANGE IN OVERALL BUILDING SQUARE FOOTAGE

C. BUILDING AREA:

SALES AREA & VESTIBULES	12,278 SQ. FT.
PRE-SALES, RECEIVING AREA & POWER RMS.	2,883 SQ. FT.
RESTROOMS, OFFICES, BREAKROOM	980 SQ. FT.
TOTAL (INSIDE FACE OF EXT. WALLS)	16,141 SQ. FT.

D. OCCUPANT LOADING:

SALES AREA @ 60 SQ. FT./OCCUPANT	205
PRE-SALES, RECEIVING & POWER RMS. @ 300 SQ. FT./OCCUPANT	10
RESTROOMS, OFFICES, BREAKROOM @ 100 SQ. FT./OCCUPANT	10
TOTAL OCCUPANTS	225

E. EXIT WIDTH REQUIRED:

SALES AREA & BUSINESS: 215 OCCUPANTS x .20" PER OCCUPANT	43"
PRE-SALES, RECEIVING, & POWER: 10 OCCUPANTS x .20" PER OCC.	2"
TOTAL:	45"

F. EXIT WIDTH PROVIDED

EXITING FROM SALES AREA:	EGRESS WIDTH
DOOR 01	140.5"
DOOR 02	32.5"
TOTAL SALES AREA EGRESS WIDTH PROVIDED	173" > 45"
MINIMUM NUMBER OF EXITS FOR OCCUPANT LOAD OF 1 TO 500 OCCUPANTS:	2 EXITS
EXITING FROM PRE-SALES, RECEIVING:	EGRESS WIDTH
DOOR 24	32.5"
TOTAL SALES AREA EGRESS WIDTH PROVIDED	32.5" > 2.0"

G. MISCELLANEOUS
FULLY SPRINKLERED
TRAVEL DISTANCE DOES NOT EXCEED 250'
SEPARATION OF EXITS MUST BE GREATER THAN 1/3 THE MAXIMUM DIAGONAL BUILDING DIMENSION

ON SITE CONSTRUCTION SURVEILLANCE HAS NOT BEEN INCLUDED IN CONTRACTED PROFESSIONAL SERVICES FOR THIS PROJECT. IT IS THE CLIENT'S RESPONSIBILITY TO PROVIDE INDEPENDENT SERVICES FOR THE CONSTRUCTION SURVEILLANCE BY MEANS OF AN INDEPENDENT PARTY. REPORTS MUST BE PROVIDED ON A PERIODIC BASIS FOR COMPLETION OF 'AUTHORITY HAVING JURISDICTION' REQUIREMENTS FOR SITE SURVEILLANCE AND FINAL PROJECT SIGN OFFS FOR A FINAL OCCUPANCY RELEASE.

REVISIONS

No	Date	Description
	01/22/18	90% OWNER REVIEW
	01/29/18	ISSUED FOR PERMIT/BID

NO SUBSTITUTIONS SHALL BE ALLOWED UNLESS OTHERWISE NOTED (REFER TO SPECIFICATIONS)

DESIGNED FOR: FLORIDA BUILDING CODE, 6TH EDITION (2017).

CASCO
Architecture ◆ Engineering
10877 WATSON ROAD
SAINT LOUIS, MO 63127
TEL: (314) 821-1100

BID DATE: 01/29/18
CAD NAME: 291A001
DRAWN BY: RLJ
PROTOTYPE
PROJECT NO.: 918219
CHECKED BY: JMG

CASCO PROFESSIONAL SERVICES LLC
LIC. #AA26002342 EXPIRES: 02/28/19
JAN 29 2018
PROFESSIONAL OF RECORD
JAMES A. SCHMITT
LIC. #AR0052827 EXPIRES: 02/28/19

BABIES R US®
GLOBAL RESOURCE CENTER
ONE GEOFFREY WAY
WAYNE, NJ 07470
(973) 617-3500

THIS DRAWING IS THE EXCLUSIVE PROPERTY OF TOYS "R" US. THE INFORMATION SHOWN MAY NOT BE USED NOR THE DRAWINGS REPRODUCED WITHOUT PERMISSION OF TOYS "R" US.

Location
LAKELAND, FLORIDA
3770 US HIGHWAY 98 NORTH 33809

Drawing Title
COVER SHEET

Scale: AS NOTED
Date: 1/29/18

Sheet No.
A001

Order Plans @ WWW.LDLine.com