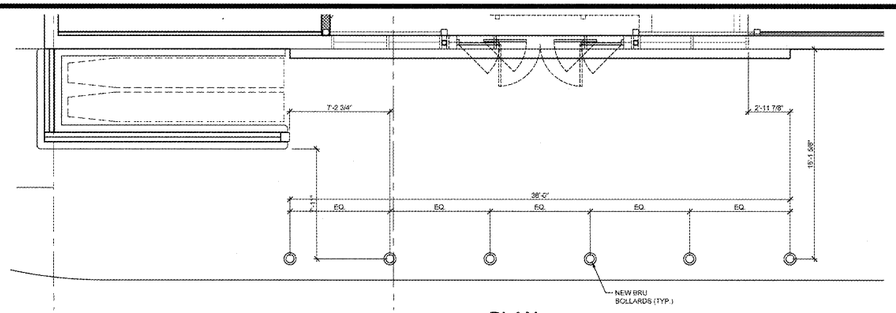

PLAN

ELEVATION

6 / A100 ENLARGED BOLLARD LAYOUT
SCALE = 1/4" = 1'-0"

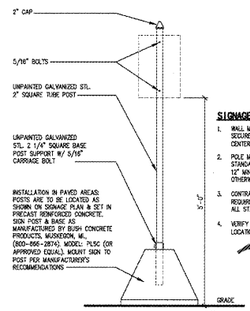

5 / A100 DETAIL @ SIGN POST
SCALE = 3/4" = 1'-0"

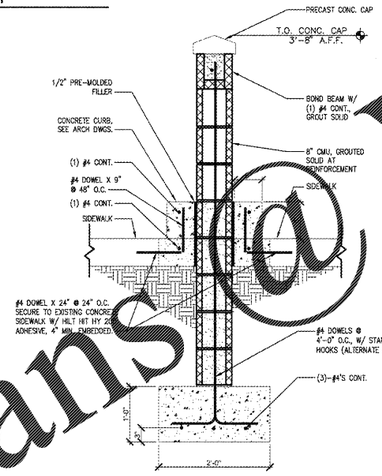

4 / A100 CART WALL DETAIL
SCALE = 1" = 1'-0"

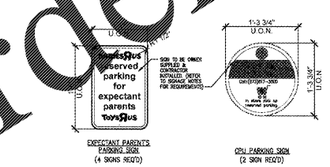

DETAIL OF DEDICATED PARKING SPACE SIGNAGE

3 / A100 SCALE = NONE

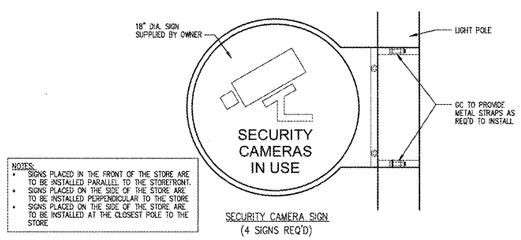

DETAIL OF EXISTING CAMERA SIGN

2 / A100 SCALE = NONE

GENERAL NOTES

ALL SIDEWALKS, RAMPS, ETC., TO BE IN COMPLIANCE WITH ADA AND BY APPLICABLE CODE OR REGULATION.

SIDEWALK PLAN SHOWN IS FOR COORDINATION/REFERENCE, COORDINATE WITH CIVIL

NOTE
SHOWN FOR GENERAL REFERENCE AND LOCATIONS OF EXISTING IMPROVEMENTS ONLY. SEE CIVIL FOR SITE IMPROVEMENTS.

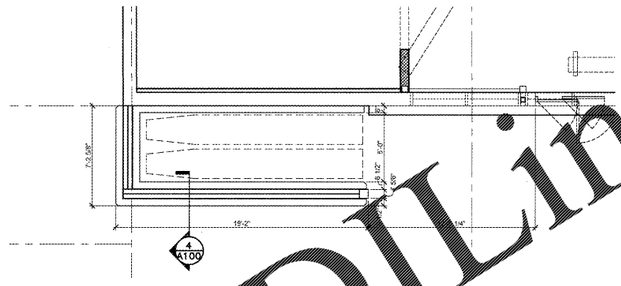

7 / A100 CART WALL PLAN
SCALE = 1/4" = 1'-0"

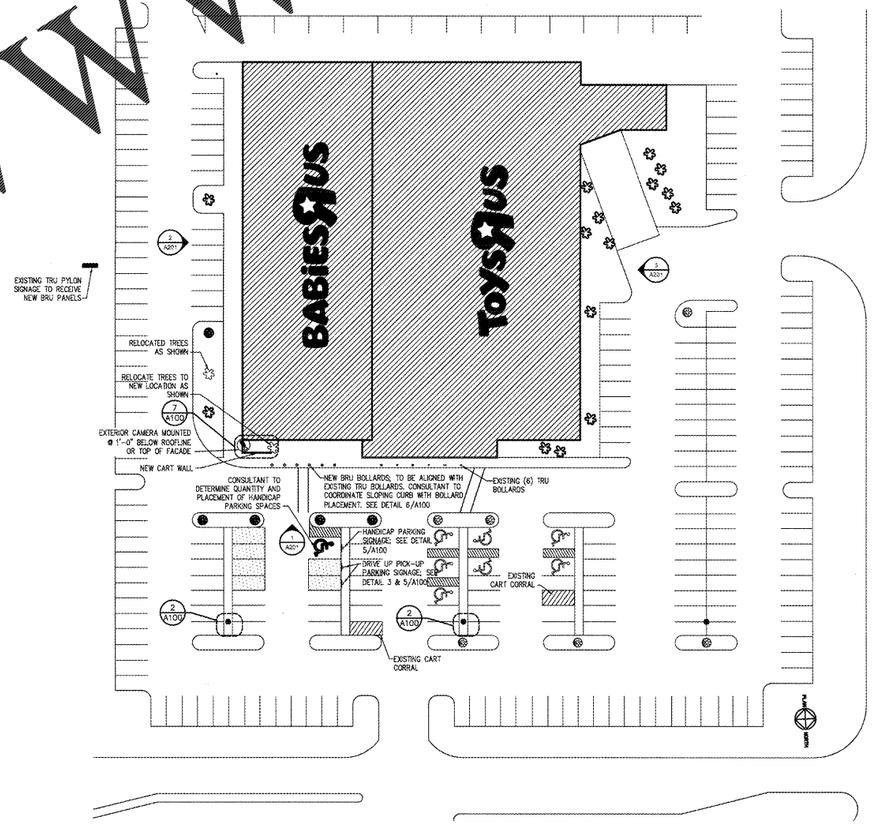

1 / A100 SITE PLAN
SCALE = 1/32" = 1'-0"

TRUE NORTH

Order Plans@ WWW.LDLine.com

REVISIONS

No	Date	Description
	01/22/18	90% OWNER REVIEW
	01/29/18	ISSUED FOR PERMIT/BID

NO SUBSTITUTIONS SHALL BE ALLOWED UNLESS OTHERWISE NOTED (REFER TO SPECIFICATIONS)

DESIGNED FOR: FLORIDA BUILDING CODE, 6TH EDITION (2017).

CASCO
Architecture ✦ Engineering
10877 WATSON ROAD
SAINT LOUIS, MO 63127
TEL: (314) 821-1100

BID DATE: 01/29/18
CAD NAME: 2184A100
DRAWN BY: RJJ
PROTOTYPE:
PROJECT NO.: 918219
CHECKED BY: JNG

CASCO PROFESSIONAL SERVICES LLC
LIC. #AR006267 EXPIRES: 02/28/19
JAN 29 2018
PROFESSIONAL OF RECORD
JAMES A. SCHMITT
LIC. #AR95328 EXPIRES: 02/28/19

BABIES R US®

GLOBAL RESOURCE CENTER
ONE GEOFFREY WAY
WAYNE, NJ 07470
(973) 617-3500

THIS DRAWING IS THE EXCLUSIVE PROPERTY OF TOYS "R" US. THE INFORMATION SHOWN MAY NOT BE USED NOR THE DRAWINGS REPRODUCED WITHOUT PERMISSION OF TOYS "R" US.

Location
LAKELAND, FLORIDA
3770 US HIGHWAY 98 NORTH 33809

Drawing Title
SITE PLAN & DETAILS

Scale AS NOTED
Date 1/29/18

Sheet No.
A100