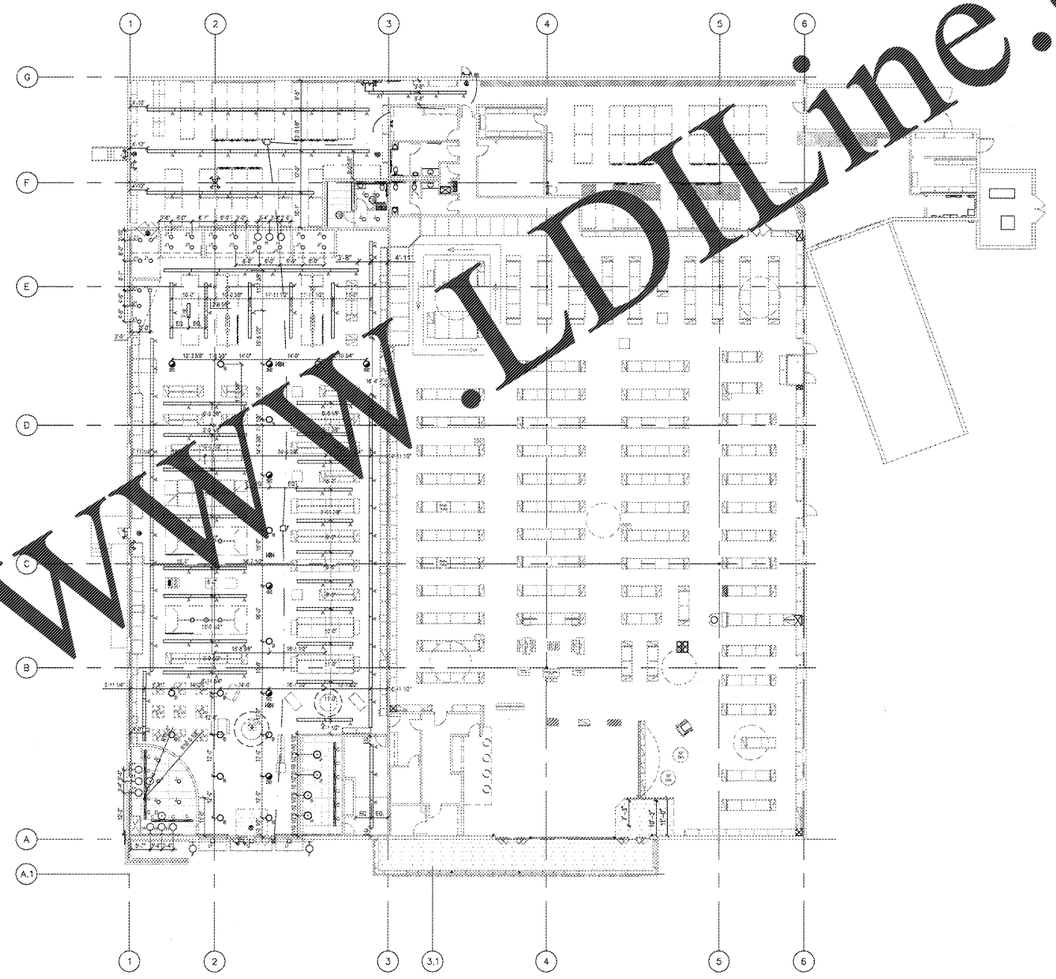

1 LR01 LIGHTING REFERENCE PLAN
SCALE = 1/16" = 1'-0"

PLAN NORTH

Order Plans @ WWW.LDHline.com

REVISIONS

No	Date	Description
	01/22/18	90% OWNER REVIEW
	01/29/18	ISSUED FOR PERMIT/BID

NO SUBSTITUTIONS SHALL BE ALLOWED UNLESS OTHERWISE NOTED (REFER TO SPECIFICATIONS)

DESIGNED FOR: FLORIDA BUILDING CODE, 6TH EDITION (2017).

CASCO
Architecture ✦ Engineering
10877 WATSON ROAD
SAINT LOUIS, MO 63127
TEL: (314) 821-1100

BID DATE: 01/29/18
CAD NAME: LR01
DRAWN BY: BA
PROTOTYPE:
PROJECT NO.: 918219
CHECKED BY: JMG

CASCO PROFESSIONAL SERVICES LLC.
LIC #29655 EXP. 02/28/19

FOR REFERENCE ONLY

BABIES R US®

GLOBAL RESOURCE CENTER
ONE GEOFFREY WAY
WAYNE, NJ 07470
(973) 617-3500

THIS DRAWING IS THE EXCLUSIVE PROPERTY OF TOYS "R" US. THE INFORMATION SHOWN MAY NOT BE USED NOR THE DRAWINGS REPRODUCED WITHOUT PERMISSION OF TOYS "R" US.

Location
LAKELAND, FLORIDA
3770 US HIGHWAY 98 NORTH 33809

Drawing Title
LIGHTING REFERENCE

Scale AS NOTED
Date 1/29/18

Sheet No.
LR01 0