## KEY NOTES

1. FIRE PROTECTION AREA OF WORK.

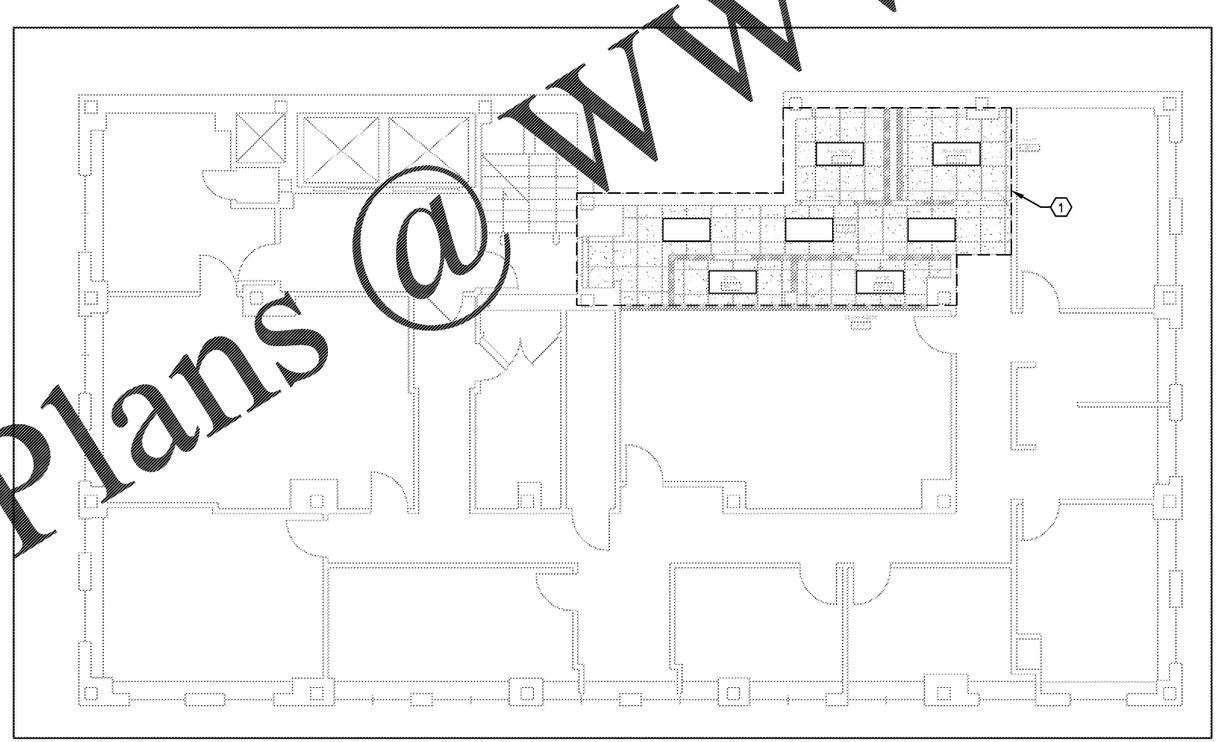


1 FIRE PROTECTION PLAN - 6TH FL
SCALE: 1/8"=1'-0"

Order Plans @ WWW.LDILine.com

THE ARCHITECTURE GROUP, INC.
3[illegible] Peachtree St.
Atlanta, GA 30303
Phone: (678) [illegible]-0375
Fax: (678)222-0384
[illegible]@architecturegroup.com

COPYRIGHT © 2018 BY THE ARCHITECTURE GROUP, INC. ALL RIGHTS RESERVED.

THIS DRAWING MAY NOT BE USED IN ANY MANNER NOR REPRODUCED IN ANY FORM WITHOUT PRIOR WRITTEN CONSENT FROM THE ARCHITECTURE GROUP INC.

GEORGIA REGISTERED NO. PROFESSIONAL ENGINEER CRAIG L. JOYNER

2018 MRRF CAMPUS-WIDE ADA IMPROVEMENTS
PROJECT No. IGSU-026-18
TAG PROJECT No. 1706
GEORGIA STATE UNIVERSITY
ATLANTA, GEORGIA

| | |
|---|---|
| 100% CDs | 2/5/2017 |
| REVISIONS | |
| DATE | 2/5/2017 |
| DRAWN BY | |
| CHECKED | |
| APPROVED | |
| SCALE | AS NOTED |
| PROJECT NUMBER | 1706 |

DRAWING TITLE
**FIRE PROTECTION - HAAS HOWELL BLDG - 6TH FLOOR**

DRAWING NUMBER
**HH FP1.1**

Spencer Bristol Engineering, Inc.
A Gray Company
3577 Parkway Lane, Suite 250
Peachtree Corners, Georgia 30092
Tel. 770.414.1628 Fax 770.414.6024
SBE Project No. 17144