DOOR SCHEDULE

DOOR					FRAME			REMARKS		
DOOR NO.	DOOR TYPE	DOOR SIZE	THICK	DOOR MATL	MATL.	HEAD	JAMB	DOOR LABEL	GLASS	
SC BUILDING (DECATUR CAMPUS)										
1020	A	3'-0" X 7'-0"	1 3/4"	WD	HM	11/SC A4.1	11/SC A4.1			ELECTRIC DOOR ACTUATOR
1020A	~	5'-0" X 8'-0"	~	~	HM	10/SC A4.1	10SC A4.1			NO DOOR - FRAMED OPENING ONLY
1050	A	3'-0" X 7'-0"	1 3/4"	WD	HM	11/SC A4.1	11/SC A4.1			ELECTRIC DOOR ACTUATOR
1050A	~	5'-0" X 8'-0"	~	~	HM	10/SC A4.1	10/SC A4.1			NO DOOR - FRAMED OPENING ONLY

FINISH SCHEDULE

SEE DIVISION 9 SPECIFICATION SECTIONS FOR MORE INFORMATION

ROOM NO.	ROOM NAME	FLOOR	BASE	WALLS				CEILING MATERIAL	REMARKS
				NORTH	EAST	SOUTH	WEST		
SC BUILDING (DECATUR)									
1020	VESTIBULE	CT-2	CT-1	CT-1	CT-1	CT-1	CT-1	ACT-1	
1020A	ENTRY COVE	CT-4	CT-1	CT-3	~	CT-3	CT-3	GYP BD	
1021	WOMEN	CT-2	CT-1	CT-1	CT-1	CT-1	CT-1	ACT-1	
1050	VESTIBULE	CT-2	CT-1	CT-1	CT-1	CT-1	CT-1	ACT-1	
1050A	ENTRY COVE	CT-4	CT-1	CT-3	~	CT-3	CT-3	GYP BD	
1051	MEN	CT-2	CT-1	CT-1	CT-1	CT-1	CT-1	ACT-1	

NOTE: There will be multiple paint colors TBD

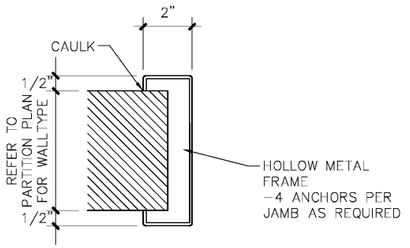

10 / SC A4.1 HEAD / JAMB
SCALE: 3" = 1'-0"

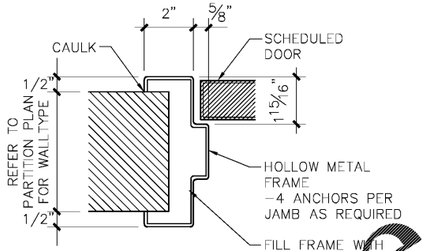

11 / SC A4.1 HEAD / JAMB
SCALE: 3" = 1'-0"

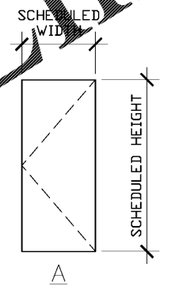

12 / N A4.1 DOOR TYPES
SCALE: NTS

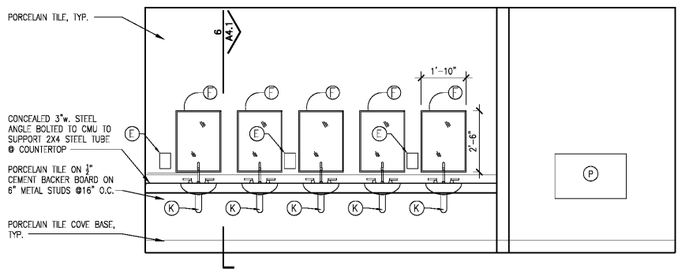

7 / SC A4.1 SC1012 WOMEN – ELEVATION
SCALE: 1/4" = 1'-0"

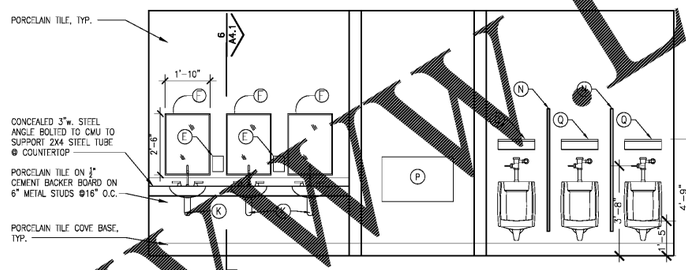

8 / SC A4.1 SC1051 MEN – ELEVATION
SCALE: 1/4" = 1'-0"

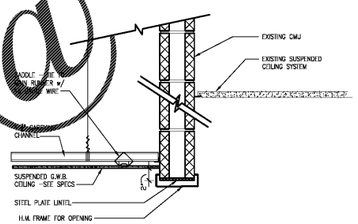

5 / SC A4.1 HEAD DETAIL @ COVE OPENING – SC BUILDING
SCALE: 3/4" = 1'-0"

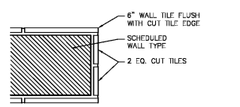

6 / SC A4.1 TILE CORNER
SCALE: 1 1/2" = 1'-0"

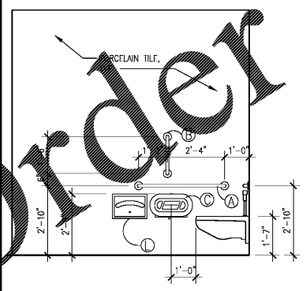

1 / SC A4.1 TOILET ELEVATION
SCALE: 1/4" = 1'-0"

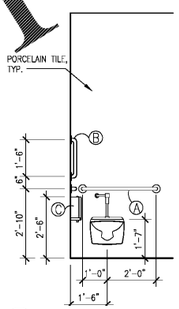

2 / SC A4.1 TOILET ELEVATION
SCALE: 1/4" = 1'-0"

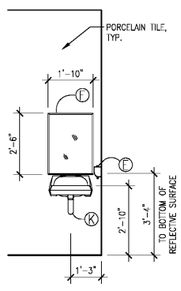

3 / SC A4.1 LAV. ELEVATION
SCALE: 1/4" = 1'-0"

TOILET ACCESSORY SCHEDULE

KEY	ITEM	BASIS OF DESIGN
A	36" & 42" GRAB BAR (1.5 dia) WITH CONCEALED MOUNTING	BOBRICK # B-6806, SATIN
B	18" GRAB BAR (1.5 dia) WITH CONCEALED MOUNTING	BOBRICK # B-6806, SATIN
C	SURFACE MOUNTED MULTI-ROLL TOILET TISSUE DISPENSER	BOBRICK # B-2892
E	SURFACE MOUNTED SOAP DISPENSER	BY OWNER - N.I.C.
F	STAINLESS STEEL CHANNEL FRAME MIRROR, SATIN	
G	PARTITION MOUNTED FEMININE NAPKIN / TAMPON DISPENSER	BY CONTRACTOR
H	MOTION SENSOR, SURFACE MOUNTED PAPER TOWEL DISPENSER	BY OWNER - N.I.C.
K	LAVATORY PIPE INSULATION	BROCAR; "RAP WRAP
L	TOILET SEAT COVER DISPENSER	BY CONTRACTOR
M	TOILET PARTITIONS, FLOOR ANCHORED, OVERHEAD BRACED STAINLESS STEEL, CONTINUOUS HINGES, SATIN FINISH – SEE NOTE BELOW	ACCURATE PARTITIONS CORP
N	URINAL SCREEN - STAINLESS STEEL SATIN FINISH -SEE NOTE BELOW	ACCURATE PARTITIONS CORP
P	BABY CHANGING STATION	KOALA KARE KB200
Q	STAINLESS STEEL SHELF	BOBRICK B-295x18

NOTES: 1. ACCEPTABLE MANUFACTURERS: AJ WASHROOM, AMERICAN SPECIALTIES, BRADLEY
2. INSTALL ALL ACCESSORIES PER ADA STANDARDS

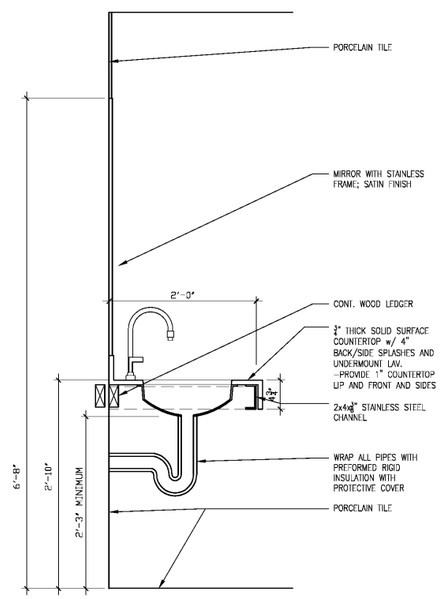

9 / SC A4.1 VANITY SECTION
SCALE: 3/4" = 1'-0"

Order Plans @ WWW.LDILine.com

THE ARCHITECTURE GROUP, INC.
381 Venable St.
Atlanta, GA 30313
Phone: (678) 222-0375
Fax: (678) 222-0384
tag@thearchitecturegroup.com

COPYRIGHT © 2018 BY THE ARCHITECTURE GROUP, INC. ALL RIGHTS RESERVED.

THIS DRAWING MAY NOT BE USED IN ANY MANNER NOR REPRODUCED IN ANY FORM WITHOUT PRIOR WRITTEN CONSENT FROM THE ARCHITECTURE GROUP INC.

STATE OF GEORGIA
ROBERTA L. UNGER
CERTIFICATE NO. 27353
REGISTERED ARCHITECT

2018 MRRF CAMPUS-WIDE ADA IMPROVEMENTS

PROJECT No. 1GSU-026-18
TAG PROJECT No. 1706

GEORGIA STATE UNIVERSITY
ATLANTA, GEORGIA

REVISIONS	
DATE	2/5/2017
DRAWN BY	MW
CHECKED	MC
APPROVED	BU
SCALE	AS NOTED
PROJECT NUMBER	1706
DRAWING TITLE	

ELEVATIONS, DETAILS, & SCHEDULES

DRAWING NUMBER

SC A4.1