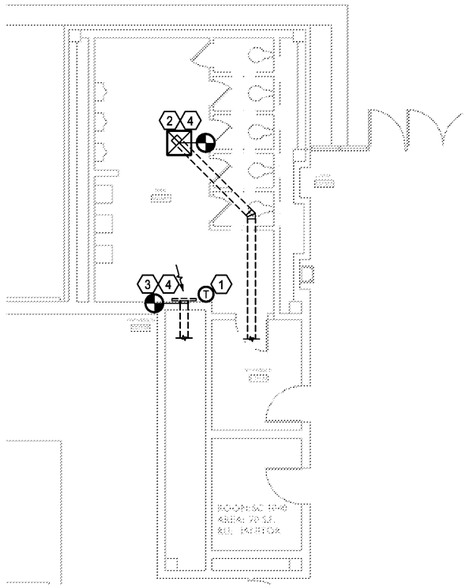

1 MECHANICAL DEMO PLAN
SCALE: 1/8"=1'-0"

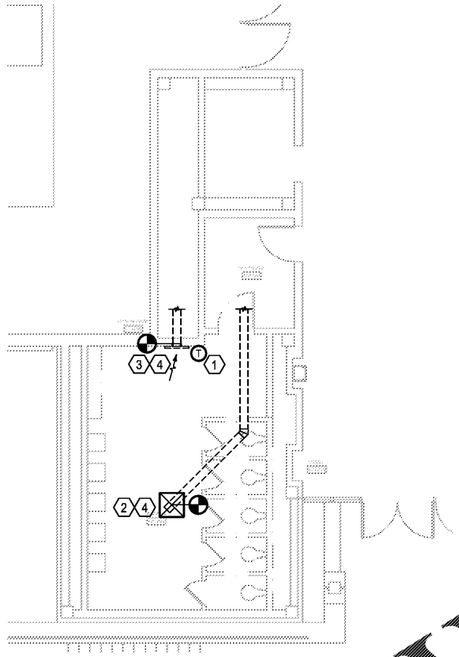

2 MECHANICAL DEMO PLAN
SCALE: 1/8"=1'-0"

KEY NOTES (FOR 1 & 3/SC M1.1 ONLY):

1. REMOVE THERMOSTAT FROM WALL FOR NEW WALL FINISH.
2. DEMOLISH SUPPLY AIR DIFFUSER AND BRANCH DUCT TO DIFFUSER. CAP SUPPLY DUCT.
3. REMOVE EXHAUST GRILLE FOR NEW WALL FINISH.
4. DOCUMENT EXISTING AIRLOW PRIOR TO REMOVING GRILLE.

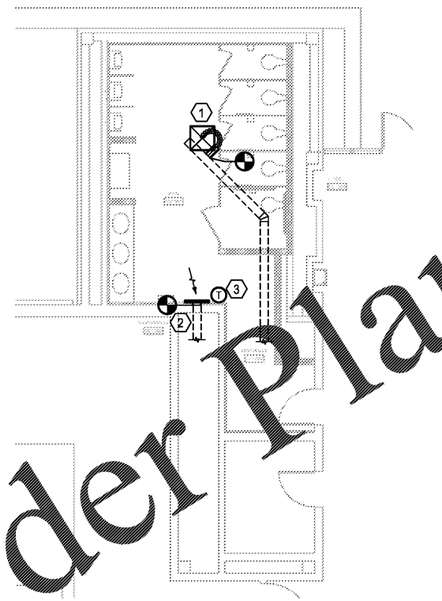

3 MECHANICAL NEW PLAN
SCALE: 1/8"=1'-0"

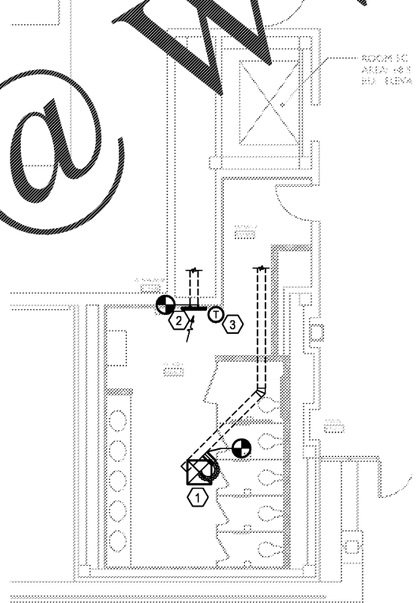

4 MECHANICAL NEW PLAN
SCALE: 1/8"=1'-0"

KEY NOTES (FOR 2 & 4/SC M1.1 ONLY):

1. INSTALL NEW SUPPLY AIR DIFFSUER AND BRANCH DUCTWORK. BALANCE AIRFLOW TO THE ORIGINAL AIRFLOW.
2. EXTEND EXHAUST DUCT AND RE-INSTALL EXHAUST GRILLE.
3. RE-INSTALL THERMOSTAT IN EXISTING LOCATION.

Order Plans @ WWW.LDILine.com

THE ARCHITECTURE GROUP, INC.
38[illegible] Venable St.
Atlanta, GA 3[illegible]
Phone: (678) 222-0375
Fax: (678) 222-0384
tag@thearchitecturegroup.com

COPYRIGHT © 2018 BY THE ARCHITECTURE GROUP, INC. ALL RIGHTS RESERVED.

THIS DRAWING MAY NOT BE USED IN ANY MANNER NOR REPRODUCED IN ANY FORM WITHOUT PRIOR WRITTEN CONSENT FROM THE ARCHITECTURE GROUP INC.

GEORGIA REGISTERED NO. PE035042 PROFESSIONAL ENGINEER CRAIG L. JOYNER

2018 MRRF CAMPUS-WIDE ADA IMPROVEMENTS
PROJECT No. IGSU-026-18
TAG PROJECT No. 1706

GEORGIA STATE UNIVERSITY
ATLANTA, GEORGIA

100% CDs	2/5/2017
REVISIONS	
DATE	2/5/2017
DRAWN BY	
CHECKED	
APPROVED	
SCALE	AS NOTED
PROJECT NUMBER	1706
DRAWING TITLE	

MECHANICAL PLAN - SC BLDG DECATUR CAMPUS

DRAWING NUMBER

SC M1.1

Spencer Bristol Engineering, Inc.
A Gray Company
3577 Parkway Lane, Suite 250
Peachtree Corners, Georgia 30092
Tel. 770.414.1628 Fax 770.414.6024
SBE Project No. 17144