KEY NOTES

1. PRECAST CONCRETE CAP WITH SLOPED TOP
2. 8" SPLIT FACE CMU (COLOR TO MATCH BUILDING)
3. 1/2"Ø x 4" LONG S.S. DOWEL EPOXY FULL INTO 3/4"Ø X 2 1/2" DEEP FIELD-DRILLED HOLES IN EACH PIECE.
4. 8" POURED CONCRETE FOUNDATION WALL

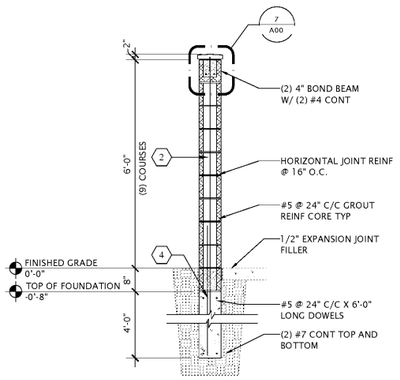

6 SECTION
Scale: 1/2" = 1'-0"

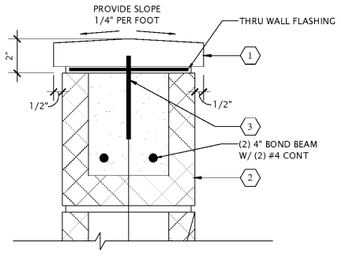

7 DETAIL
Scale: 3" = 1'-0"

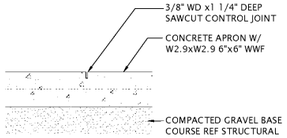

8 TYPICAL CJ DETAIL
Scale: 1" = 1'-0"

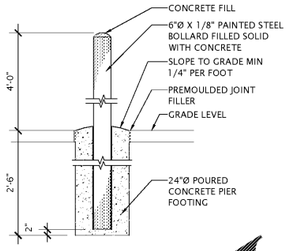

9 BOLLARD DETAIL
Scale: 1/2"

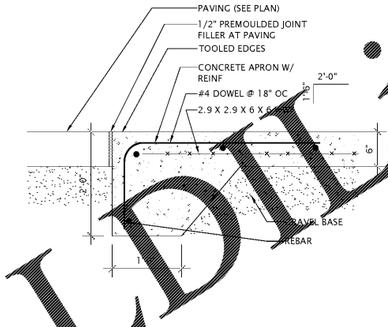

10 CONCRETE APRON DETAIL
Scale: 1" = 1'-0"

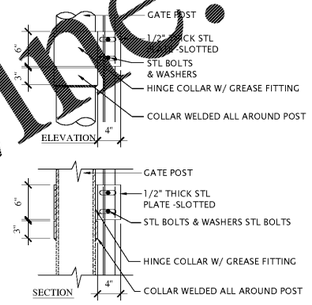

11 GATE HINGE DETAIL
Scale: 1" = 1'-0"

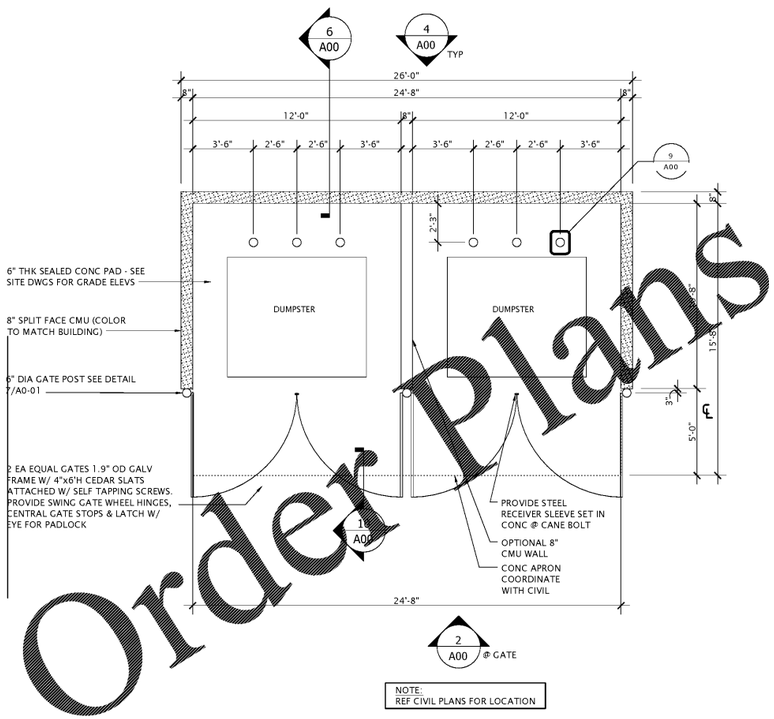

NOTE:
REF CIVIL PLANS FOR LOCATION

1 DUMPSTER ENCLOSURE PLAN
Scale: 1/4" = 1'-0"

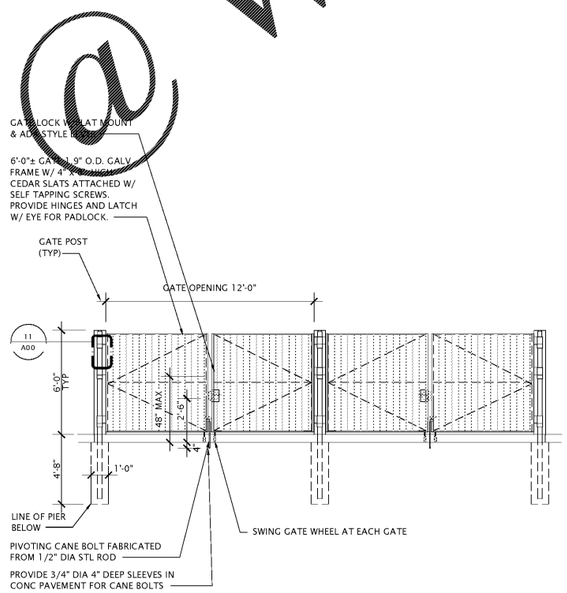

2 GATE ELEVATION
Scale: 1/4" = 1'-0"

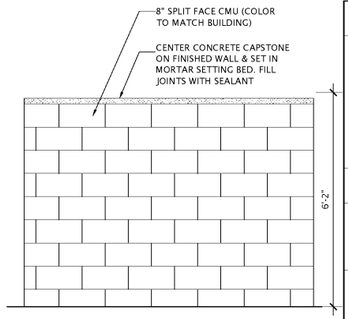

4 FENCE ENCLOSURE - REAR VIEW
Scale: 1/8" = 1'-0"

BUILDING CODE COMPLIANCE

BUILDING CODE

- ✔ 2014 FLORIDA BUILDING CODE 5th EDITION
- ✔ 2014 FLORIDA FIRE PREVENTION CODE 5th EDITION
- ✔ 2014 FLORIDA PLUMBING CODE 5th EDITION
- ✔ 2014 FLORIDA MECHANICAL CODE 5th EDITION
- ✔ 2011 NATIONAL ELECTRICAL CODE 5th EDITION
- ✔ 2014 FLORIDA ACCESSIBILITY CODE (CHAPTER 11) 5th EDITION
- ✔ 2014 FLORIDA ENERGY CODE 5th EDITION

CONSTRUCTION CLASSIFICATION
II-B NON-SPRINKLERED (T 601)

WIND LOADS:
3 SECOND GUST WIND SPEED: Vult = 160 MPH (Vasd = 124 MPH)
EXPOSURE: B
IMPORTANCE FACTOR: I=1.0
RISK CATEGORY: II

SEISMIC LOADS:
SEISMIC IMPORTANCE FACTOR: 1.00
OCCUPANCY CATEGORY: II
Ss: SPECTRAL ACC FOR SHORT PERIOD = 0.055
S1: SPECTRAL ACC FOR 1 SECOND PERIOD = 0.025
SITE CLASS D
SDS: DESIGN SPECTRAL ACC FOR SHORT PERIOD= 0.058
SD1: DESIGN SPECTRAL ACC FOR 1 SECOND PERIOD= 0.041
SEISMIC DESIGN CATEGORY A
Fa = 1.6
Fv = 2.4
BASIC SEISMIC FORCE RESISTING SYSTEM: STRUCTURAL STEEL NOT SPECIFICALLY DETAILED FOR SEISMIC RESISTANCE
DESIGN BASE SHEAR = 6 KIPS (ASD)
Cs = 0.01
R = 3.0
SEISMIC DESIGN PROCEDURE: EQUIVALENT LATERAL FORCE PROCEDURE

Order Plans @ WWW.LDLine.com

Florida Business License: AA26001620

NORR
ARCHITECTS ENGINEERS PLANNERS

CONSULTANT:

SEAL: JOHN BENEDICT POLSINELLI, AR 96059

THIS DRAWING SHALL NOT BE USED FOR CONSTRUCTION PURPOSES UNTIL THE SEAL AND SIGNATURE OF THE RESPONSIBLE REGISTRANT APPEARS ON THE DRAWING, AND PROPER PERMIT FORMS AND RELATED FEES ARE TRANSMITTED BY THE OWNER, OWNER'S AGENT OR CONTRACTOR TO THE AUTHORITY HAVING JURISDICTION.

DATE	ISSUED FOR	REV
10/12/2017	PLANNING SUBMITTAL	
10/27/2017	PEMB COORDINATION	
12/15/2017	PLANNING RE-SUBMITTAL	
12/15/2017	PERMIT	

Project Manager B.COLBURN	**Drawn** R.SHAMOON
Project Leader B.COLBURN	**Checked** B.COLBURN
Date 10/01/2017	**Dept Mgr Approval**

Client
Palmetto NFM - Hancock Bridge PKWY, LLC.

P.O. BOX 1615
THOMASVILLE, GA 31792
Office: (863) 808-1320

Contact: Jeff Lazenby

Project
DOLLAR GENERAL

4055 Hancock Bridge Parkway
North Fort Myers (Lee County), FL
Section 9, Township 44S., Range 24E.

Drawing Title

ARCHITECTURAL SITE DETAILS

DO NOT SCALE DRAWING

Project No.	Drawing No.
JCDT17.0313.00	A00