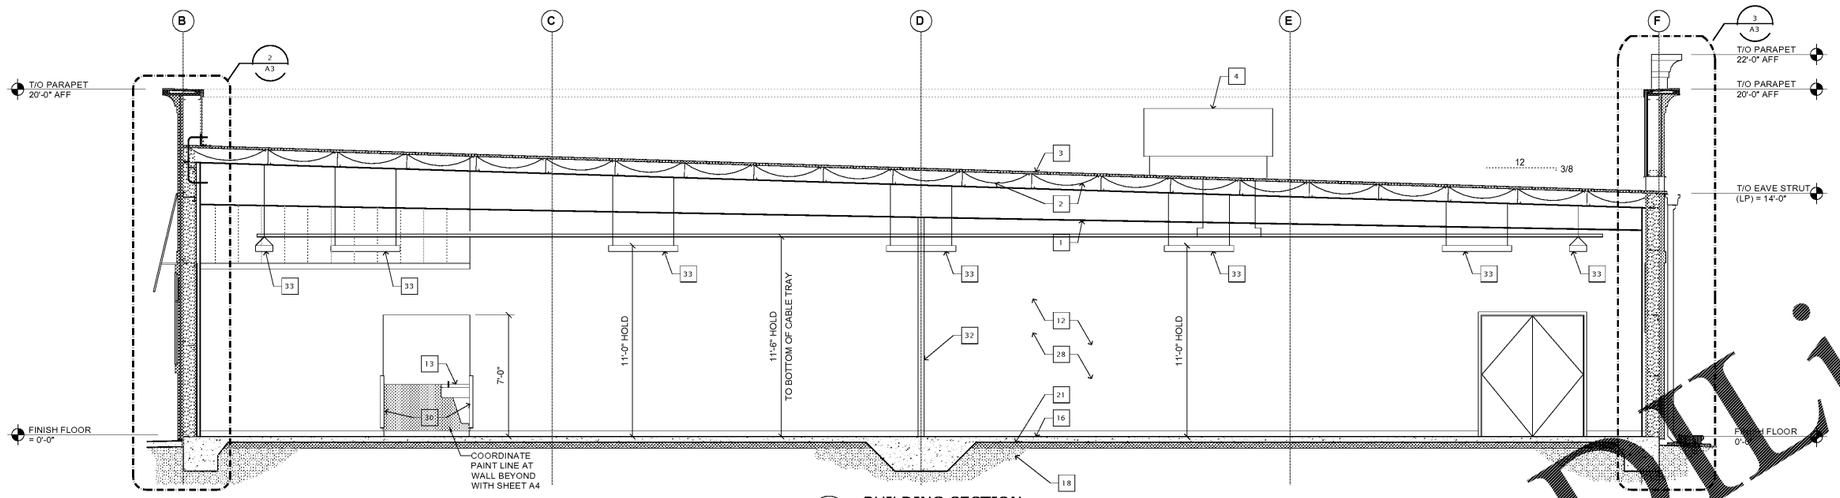

1 BUILDING SECTION

Scale: 1/4" = 1'-0"

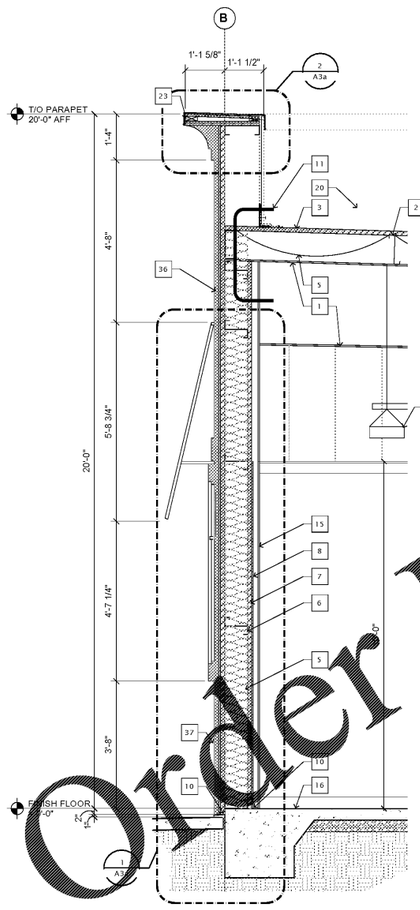

2 WALL SECTION

Scale: 1/2" = 1'-0"

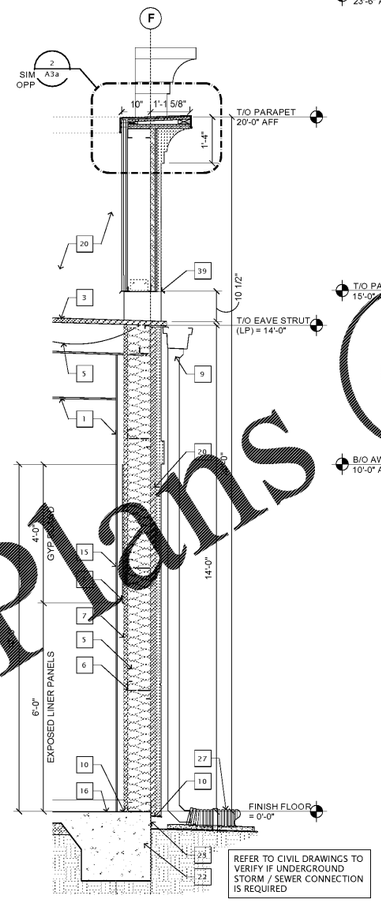

3 WALL SECTION

Scale: 1/2" = 1'-0"

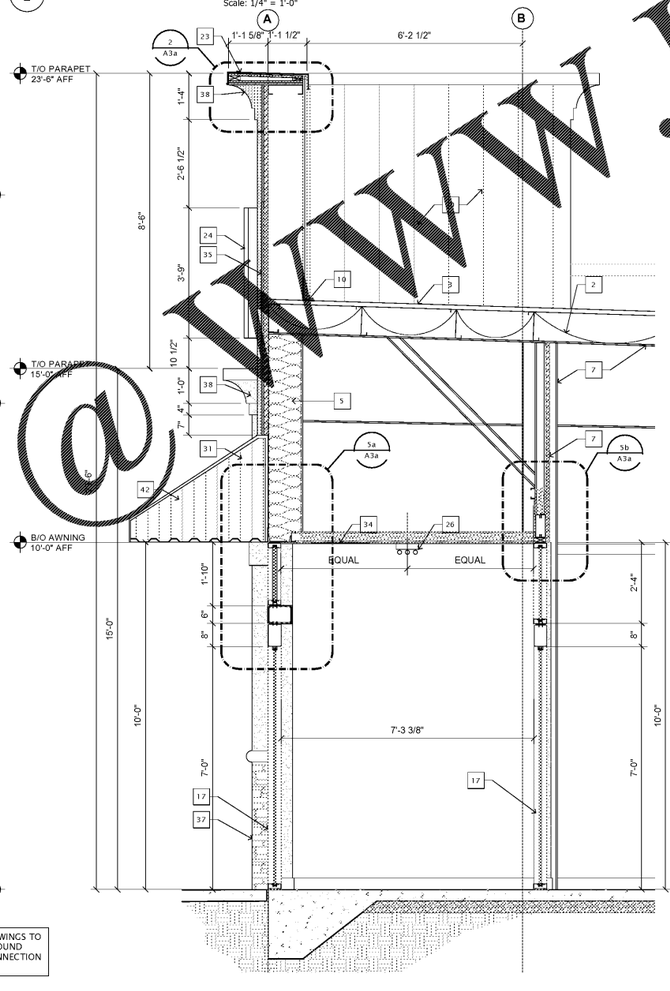

4 WALL SECTION

Scale: 1/2" = 1'-0"

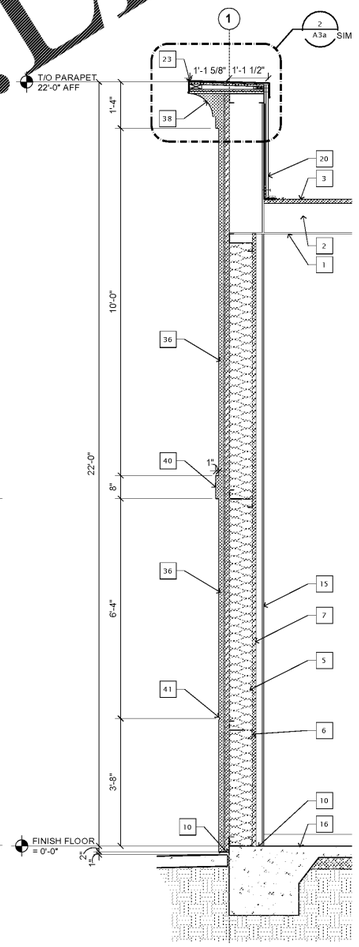

5 WALL SECTION

Scale: 1/2" = 1'-0"

KEYED NOTES

1. PRE-ENGINEERED METAL BUILDING SYSTEM (BY PREFAB BUILDING MANUFACTURER)
2. MINIMUM R-19 VINYL BACKED INSULATION + R-11 LINER SYSTEM WITH R-5 THERMAL BLOCKS AT EACH PURLIN (BY PEMB).
3. STANDING SEAM METAL ROOF - GALVALUME FINISH (BY PREFAB BUILDING MANUFACTURER)
4. ROOF MOUNTED HVAC UNIT, SEE MECHANICAL DRAWINGS.
5. VINYL FACED R-13 BATT INSULATION + R-6.5 CONTINUOUS INSULATION (BY PEMB).
6. METAL BUILDING GIRT (BY PEMB).
7. VERTICAL METAL LINER PANELS.
8. 1/2" GYP BOARD OVER LINER PANELS W/ R-13 BATT INSULATION. METAL LINER PANELS TO DECK ABOVE; GYPSUM BOARD TO RUN TO 10'-0" AFF. PAINTED.
9. PRE-FINISHED METAL DOWNSPOUT & GUTTER (BY PRE-ENGINEERED BUILDING MANUFACTURER)
10. GC SHALL COORDINATE WITH PRE-ENGINEERED METAL BUILDING MANUFACTURER AND PROVIDE ALL METAL ENCLOSURE, SEALANT, AND CAULKING TO WEATHER SEAL.
11. LOCATION OF 1 1/2" CONDUIT WITH PULLSTRING (ABOVE PARAPET EDGE) FOR SATELLITE LINE. PROVIDE WEATHER TIGHT SEAL AT HORIZONTAL PARAPET PENETRATION. CONTRACTOR RESPONSIBLE FOR INSTALLATION OF CONDUIT.
12. 1/2" MINIMUM GYPSUM BOARD ON 3 5/8" MTL STUDS, BOTH TO DECK.
13. ADA COMPLIANT DRINKING FOUNTAIN, REFER TO PLUMBING.
14. NOT USED
15. METAL BUILDING COLUMNS SHALL BE STRAIGHT TAPERED COLUMNS & INTERIOR COLUMNS REQUIRE WRITTEN APPROVAL. MAINTAIN INTERIOR CLEARANCE OF 68'-1 1/4" BETWEEN FACE OF COLUMNS ON SALES FLOOR.
16. CONC SLAB ON VINYL VAPOR BARRIER (REF STRUCTURAL)
17. STOREFRONT SYSTEM AS SCHEDULED - COORDINATE WITH FLORIDA PRODUCT APPROVAL INSTALLATION GUIDELINES (REF SHEET A5)
18. UNDISTURBED EARTH AND COMPACTED SUB GRADE (REF STRUCTURAL AND GEOTECH REPORT)
19. NOT USED
20. PRE-FINISHED METAL WALL PANELS (BY PEMB). PROVIDE TAMPER- RESISTANT FASTENERS 8'-0" AFF AND BELOW.
21. PREPARED GRANNULAR FILL (REF STRUCTURAL)
22. REINFORCED CONCRETE FOOTING (REF STRUCTURAL)
23. PREFINISHED METAL COPING BY PEMB (COORDINATE PROFILE W/ CORNICE AND PILASTER LOCATIONS)
24. EXTERIOR BUILDING SIGN (BY DOLLAR GENERAL)
25. FINISH GRADE AT EXTERIOR WALLS SHALL BE A MINIMUM OF 3" BELOW FINISHED FLOOR AT ALL NON PAVED AREAS. (REF CIVIL DRAWINGS)
26. LIGHTING (REF ELECTRICAL)
27. WHERE DOWNSPOUTS DUMP ONTO GRADE (NO SIDEWALKS), MINIMUM 5'-0" LONG, 4" PERFORATED LANDSCAPE PIPE, STRAPPED TO A 12"x24" CONCRETE SPLASH BLOCK.
28. INTERIOR WALL PAINTED (REF INTERIOR ROOM FINISH SCHEDULE)
29. DECORATIVE EIFS MEDALLION (REF EXTERIOR ELEVATIONS)
30. MC CUE TRIM KIT, ORDER KIT "D".
31. METAL AWNING BY PEMB
32. METAL COLUMN, WRAP WITH CARPET UP TO 48" AF.F.
33. 1' X 4' LIGHT FIXTURES HUNG WITH AIRCRAFT CABLE. ADD UNISTRUT TO PURLINS AS REQUIRED FOR HANGING
34. 20x30 SOFFIT ACCESS PANEL FOR SIGNAGE JUNCTION BOX - COORDINATE LOCATION WITH ELECTRICAL PLAN AND SIGNANGE CONTRACTOR
35. 3/4" PLYWOOD BLOCKING (MOISTURE RESISTANT) FOR BUILDING SIGNAGE
36. EIFS SYSTEM ON EXTERIOR GRADE SHEATHING OVER METAL WALL PANEL
37. PRECAST STONE VENEER PIER WITH BULL NOSE SILL (REF EXTERIOR ELEVATIONS)
38. EIFS CORNICE AND CROWN MOLDING ON METAL WALL PANELS (REF EXTERIOR ELEVATIONS)
39. ROOF SCUPPER. 10 1/2"(H)
40. EIFS TRIM. (REFER TO ELEVATIONS)
41. EIFS "V" GROOVE. (REFER TO ELEVATIONS)
42. METAL CANOPY BY PEMB.

Order Plans @ WWW.LDLINC.COM

Florida Business License: AA26001620

NORR
ARCHITECTS ENGINEERS PLANNERS

CONSULTANT:

SEAL: JOHN BENEDICT POLSINELLI, AR 96059

THIS DRAWING SHALL NOT BE USED FOR CONSTRUCTION PURPOSES UNTIL THE SEAL AND SIGNATURE OF THE RESPONSIBLE REGISTRANT APPEARS ON THE DRAWING, AND PROPER PERMIT FORMS AND RELATED FEES ARE TRANSMITTED BY THE OWNER, OWNER'S AGENT OR CONTRACTOR TO THE AUTHORITY HAVING JURISDICTION.

DATE	ISSUED FOR	REV
10/12/2017	PLANNING SUBMITTAL	
10/27/2017	PEMB COORDINATION	
12/15/2017	PLANNING RE-SUBMITTAL	
12/15/2017	PERMIT	

Project Manager B.COLBURN	**Drawn** R. SHAMOON
Project Leader B.COLBURN	**Checked** L. KOWALSKI
Date 10/01/2017	**Dept Mgr Approval** L. KOWALSKI

Client
Palmetto NFM - Hancock Bridge PKWY, LLC.

P.O. BOX 1615
THOMASVILLE, GA 31792
Office: (863) 808-1320

Contact: Jeff Lazenby

Project
DOLLAR GENERAL

4055 Hancock Bridge Parkway
North Fort Myers (Lee County), FL
Section 9, Township 44S., Range 24E.

Drawing Title

SECTIONS AND DETAILS

DO NOT SCALE DRAWING

Project No.	Drawing No.
JCDT17.0313.00	A3