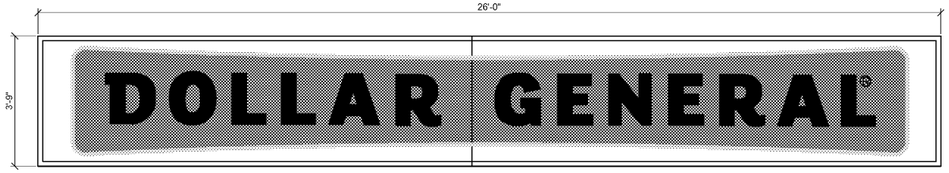

PROTOTYPICAL MAIN BUILDING SIGN

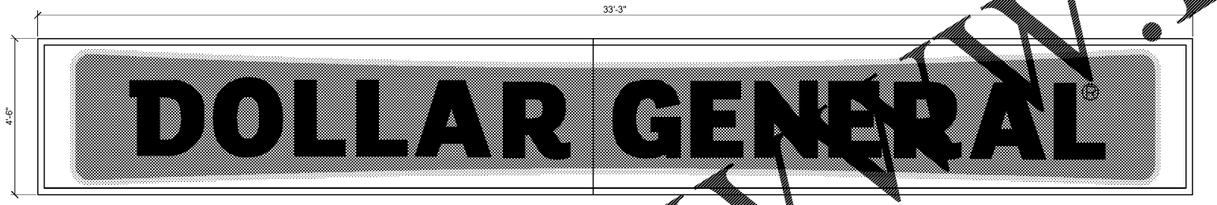

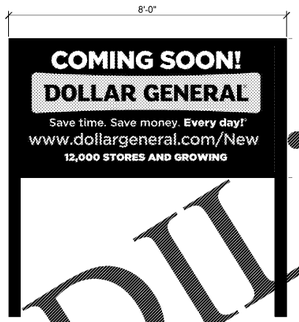

THIS SIGN IS TO BE PROVIDED AND INSTALLED BY THE DEVELOPER OR CONTRACTOR AT THE BEGINNING OF CONSTRUCTION PROJECT.

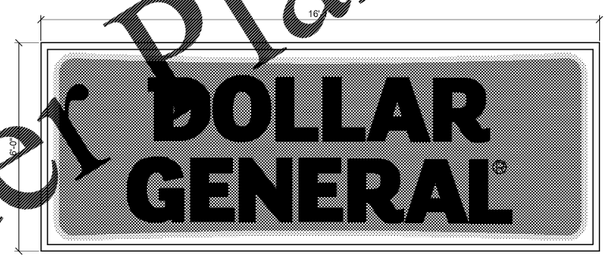

THIS IS THE PRIMARY PYLON SIGN FOR ALL LOCATIONS.

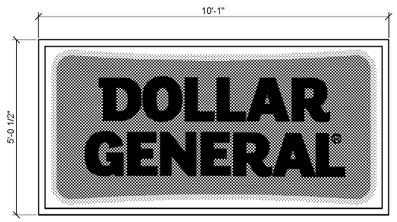

THIS SIGN IS FOR SPECIALTY USE ONLY.

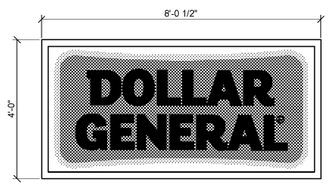

THIS SIGN IS FOR SPECIALTY USE ONLY.

1 A07 SIGNAGE ELEVATIONS
SCALE: NTS (1/2"=1'-0")

NOTE:
SIGNAGE SHALL BE SUBMITTED UNDER SEPARATE PERMIT

SIGN SPECIFICATIONS

1. BUILDING SIGNS: PROVIDE CONDUIT AND WIRE FROM ELECTRICAL PANEL TO THE SIGN CANOPY. THE CONDUIT IS TO BE 1" AND HAVE ONE SET OF 10/2 WIRE WITH GROUND. BUILDING CANOPY MUST BE SUFFICIENTLY BUILT TO SUPPORT THE DOLLAR GENERAL SIGN OF UP TO 1400 LBS. NOTE: IF THE LEASE SPECIFIES A 5'-0" X 40'-0" BUILDING SIGN OR 24" LETTER SET (OR LARGER), 2 qty. - 10/2 WIRE WITH GROUND.
2. PYLON SIGNS: PROVIDE CONDUIT FROM ELECTRICAL PANEL TO LOCATION OF THE PYLON SIGN BASE. BURY CONDUIT UNDER PARKING AREA. THE CONDUIT IS TO BE 1" AND HAVE ONE SET OF 10/2 WIRE WITH GROUND.
3. FINAL ELECTRICAL CONNECTIONS FOR SIGNS SHALL BE THE SIGN VENDORS RESPONSIBILITY SINCE THE 'J' BOX AND WIRES ARE IN PLACE.
4. SEE SITE PLAN ABOVE FOR SIGN LOCATIONS.
5. SEE SHEET A8 FOR SIGN BRACING DETAILS.
6. PYLON SIGN CABINETS TO CLEAR 15' FROM GRADE AND BASE SHALL BE LOCATED NO CLOSER THAN 10'-0" TO ANY OVERHEAD UTILITY LINES.

Building Signs

Sign Size	Sign Weight	# Of Circuits	Amps	Voltage
3' x 23' box	380 lbs.	(1) 15 A	2.5	115
3'-9" x 28' box	441 lbs.	(1) 15 A	5	115
4'-6" x 33'-3" box	750 lbs.	(1) 15 A	8.4	115
5' x 40' box	1220 lbs.	(1) 15 A	10	115

Building Letters

Sign Size	Sign Weight	# Of Circuits	Amps	Voltage
18"	215 lbs.	(2) 15 A	19.6	115
24"	288 lbs.	(1) 15 A & (1) 20 A	23.45	115
30"	367 lbs.	(2) 20 A	28	115
36"	540 lbs.	(2) 15 A & (1) 20 A	32.9	115

Pylon Signs

Sign Size	Sign Weight	# Of Circuits	Amps	Voltage
4' x 8'	188 lbs.	(1) 15 A	1.7	115
5' x 10'	375 lbs.	(1) 15 A	3.4	115
6' x 16'	738 lbs.	(1) 15 A	5	115

Florida Business License: AA26001620

NORR
ARCHITECTS ENGINEERS PLANNERS

CONSULTANT:

SEAL: JOHN BENEDICT POLSINELLI, AR 96059

THIS DRAWING SHALL NOT BE USED FOR CONSTRUCTION PURPOSES UNTIL THE SEAL AND SIGNATURE OF THE RESPONSIBLE REGISTRANT APPEARS ON THE DRAWING, AND PROPER PERMIT FORMS AND RELATED FEES ARE TRANSMITTED BY THE OWNER, OWNER'S AGENT OR CONTRACTOR TO THE AUTHORITY HAVING JURISDICTION.

DATE	ISSUED FOR	REV
10/12/2017	PLANNING SUBMITTAL	
10/27/2017	PEMB COORDINATION	
12/15/2017	PLANNING RE-SUBMITTAL	
12/15/2017	PERMIT	

Project Manager B.COLBURN	**Drawn** R. SHAMOON
Project Leader B.COLBURN	**Checked** L. KOWALSKI
Date 10/01/2017	**Dept Mgr Approval** L. KOWALSKI

Client
Palmetto NFM - Hancock Bridge PKWY, LLC.

P.O. BOX 1615
THOMASVILLE, GA 31792
Office: (863) 808-1320

Contact: Jeff Lazenby

Project
DOLLAR GENERAL

4055 Hancock Bridge Parkway
North Fort Myers (Lee County), FL
Section 9, Township 44S., Range 24E.

Drawing Title

SIGN DETAILS

DO NOT SCALE DRAWING

Project No.	Drawing No.
JCDT17.0313.00	A7

Order Plans @ WWW.LDILine.com