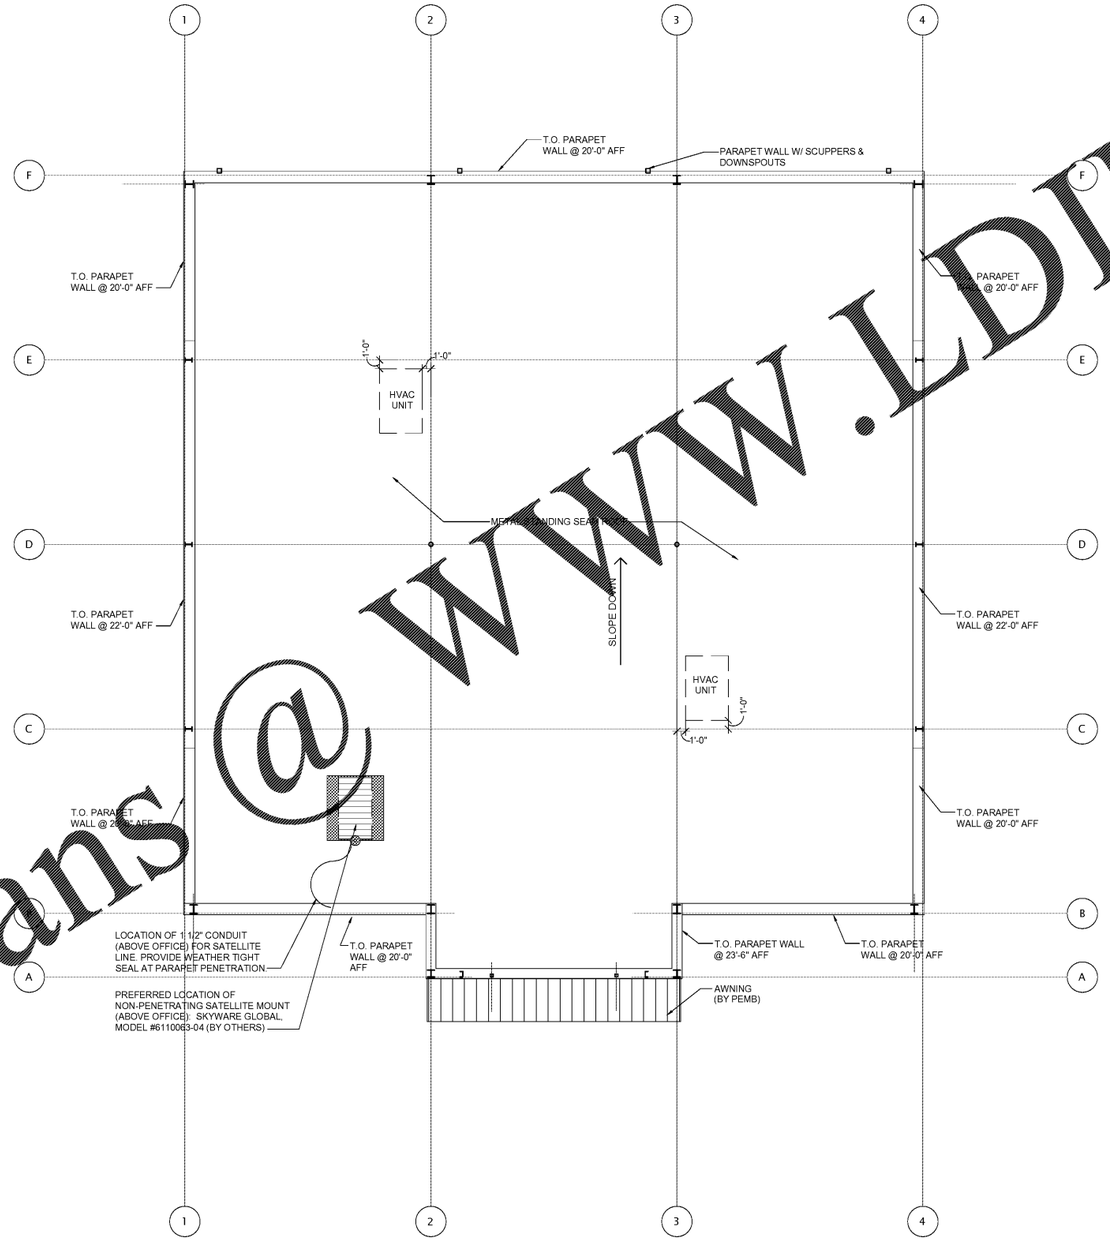

1 ROOF PLAN

Scale: 1/8" = 1'-0"

NORTH

Order Plans @ WWW.LDILine.com

Florida Business License: AA26001620

NORR
ARCHITECTS ENGINEERS PLANNERS

CONSULTANT:

SEAL: JOHN BENEDICT POLSINELLI, AR 96059

THIS DRAWING SHALL NOT BE USED FOR CONSTRUCTION PURPOSES UNTIL THE SEAL AND SIGNATURE OF THE RESPONSIBLE REGISTRANT APPEARS ON THE DRAWING, AND PROPER PERMIT FORMS AND RELATED FEES ARE TRANSMITTED BY THE OWNER, OWNER'S AGENT OR CONTRACTOR TO THE AUTHORITY HAVING JURISDICTION.

DATE	ISSUED FOR	REV
10/12/2017	PLANNING SUBMITTAL	
10/27/2017	PEMB COORDINATION	
12/15/2017	PLANNING RE-SUBMITTAL	
12/15/2017	PERMIT	

Project Manager B.COLBURN	**Drawn** R. SHAMOON
Project Leader B.COLBURN	**Checked** L. KOWALSKI
Date 10/01/2017	**Dept Mgr Approval** L. KOWALSKI

Client

Palmetto NFM - Hancock Bridge PKWY, LLC.

P.O. BOX 1615
THOMASVILLE, GA 31792
Office: (863) 808-1320

Contact: Jeff Lazenby

Project

DOLLAR GENERAL

4055 Hancock Bridge Parkway
North Fort Myers (Lee County), FL
Section 9, Township 44S., Range 24E.

Drawing Title

ARCHITECTURAL
ROOF PLAN

DO NOT SCALE DRAWING

Project No.	Drawing No.
JCDT17.0313.00	A12