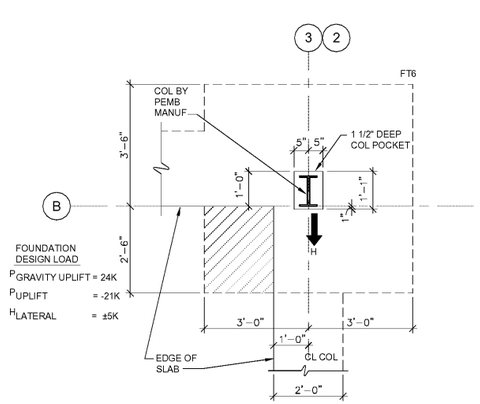

10 S3 TYP FOOTING ALONG FRONT SIDE WALL
1/2" = 1'-0"

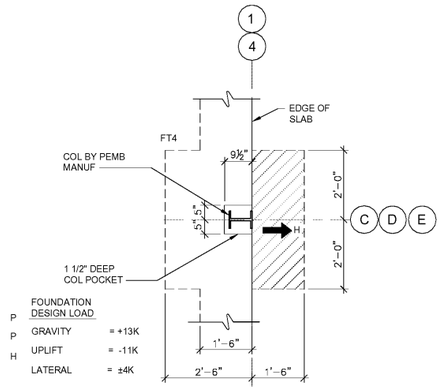

7 S3 TYP FOOTING ALONG END WALL
1/2" = 1'-0"

SHADED AREA INDICATES PORTION OF COLUMN FOOTING THAT SHALL BE HELD DOWN 0'-8" TYP OR 1'-4" FROM AT FT4A AND FT6A FINISHED FLOOR (REF DETAIL 2/S3)

NOT USED

4 S3 TYP STEP FOOTING DETAIL
1/2" = 1'-0"

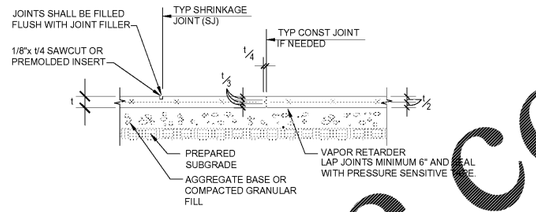

NOTE:
1. SAW CUT CONTROL JOINT SHALL BE COMPLETED BETWEEN 4 TO 12 HOURS AFTER CONCRETE SLAB HAS BEEN PLACED.
2. VAPOR RETARDER SHALL BE ASTM E 1745, CLASS A WITH A WATER VAPOR TRANSMISSION RATE OF 0.012 PERMS OR LESS AS TESTED BY ASTM E 96, NOT LESS THAN 10 MILS THICK

1 S3 TYP SLAB ON GRADE
1/2" = 1'-0"

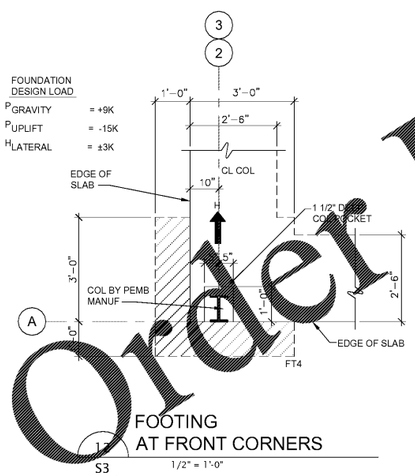

11 S3 TYP FOOTING AT FRONT CORNERS
1/2" = 1'-0"

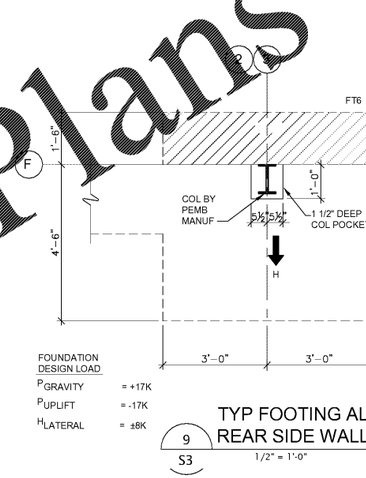

8 S3 TYP FOOTING AT REAR CORNERS
1/2" = 1'-0"

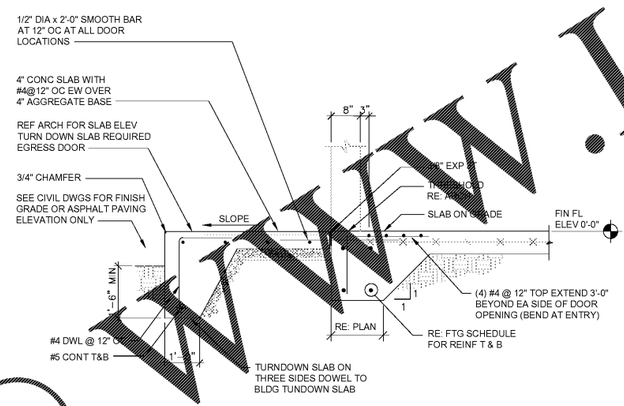

5 S3 SECTION AT ENTRANCE AND EXITS WITH SIDEWALK
1/2" = 1'-0"

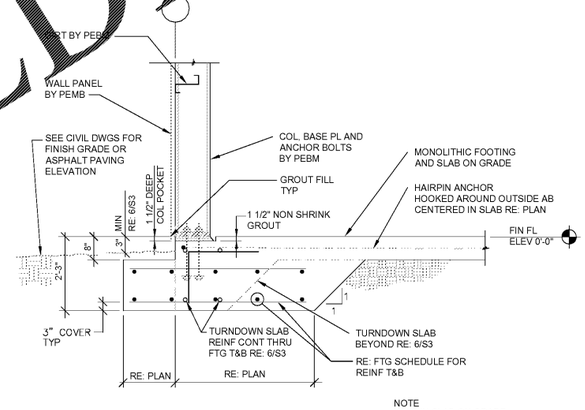

NOTE
WWF IN SLAB ON GRADE NOT SHOWN FOR CLARITY

2 S3 EXTERIOR FTG AT PEMB COLUMN
1/2" = 1'-0"

12 S3 FOOTING AT FRONT CORNERS
1/2" = 1'-0"

9 S3 TYP FOOTING ALONG REAR SIDE WALL
1/2" = 1'-0"

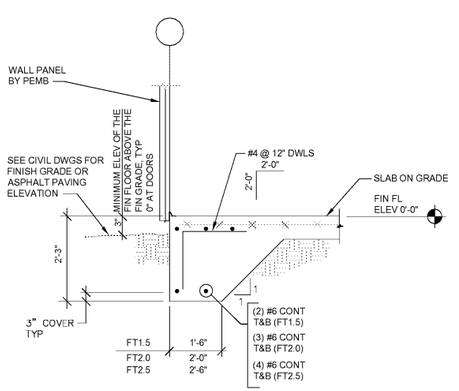

6 S3 TURNDOWN SLAB AT EXTERIOR WALL
1/2" = 1'-0"

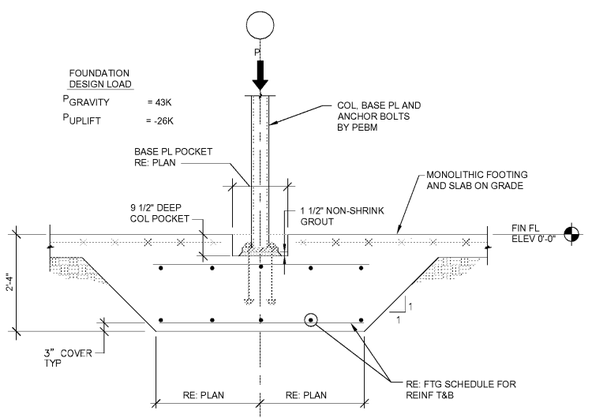

3 S3 INTERIOR FTG AT PEMB COLUMN
1/2" = 1'-0"

Order Plans @ WWW.LDH.me.com

Florida Business License: AA26001620

NORR
ARCHITECTS ENGINEERS PLANNERS

CONSULTANT:

SEAL: GARY MAEDA, PE 68724

THIS DRAWING SHALL NOT BE USED FOR CONSTRUCTION PURPOSES UNTIL THE SEAL AND SIGNATURE OF THE RESPONSIBLE REGISTRANT APPEARS ON THE DRAWING, AND PROPER PERMIT FORMS AND RELATED FEES ARE TRANSMITTED BY THE OWNER, OWNER'S AGENT OR CONTRACTOR TO THE AUTHORITY HAVING JURISDICTION.

DATE	ISSUED FOR	REV
10/12/2017	PLANNING SUBMITTAL	
10/27/2017	PEMB COORDINATION	
12/15/2017	PLANNING RE-SUBMITTAL	
12/15/2017	PERMIT	

Project Manager	Drawn
B.COLBURN	D. GRIFFIN
Project Leader B.COLBURN	**Checked**
Date 10/01/2017	**Dept Mgr Approval** G MAEDA

Client
Palmetto NFM - Hancock Bridge PKWY, LLC.

P.O. BOX 1615
THOMASVILLE, GA 31792
Office: (863) 808-1320

Contact: Jeff Lazenby

Project
DOLLAR GENERAL

4055 Hancock Bridge Parkway
North Fort Myers (Lee County), FL
Section 9, Township 44S., Range 24E.

Drawing Title

FOUNDATION SECTIONS AND DETAILS

DO NOT SCALE DRAWING

Project No.	Drawing No.
JCDT17.0313.00	S3