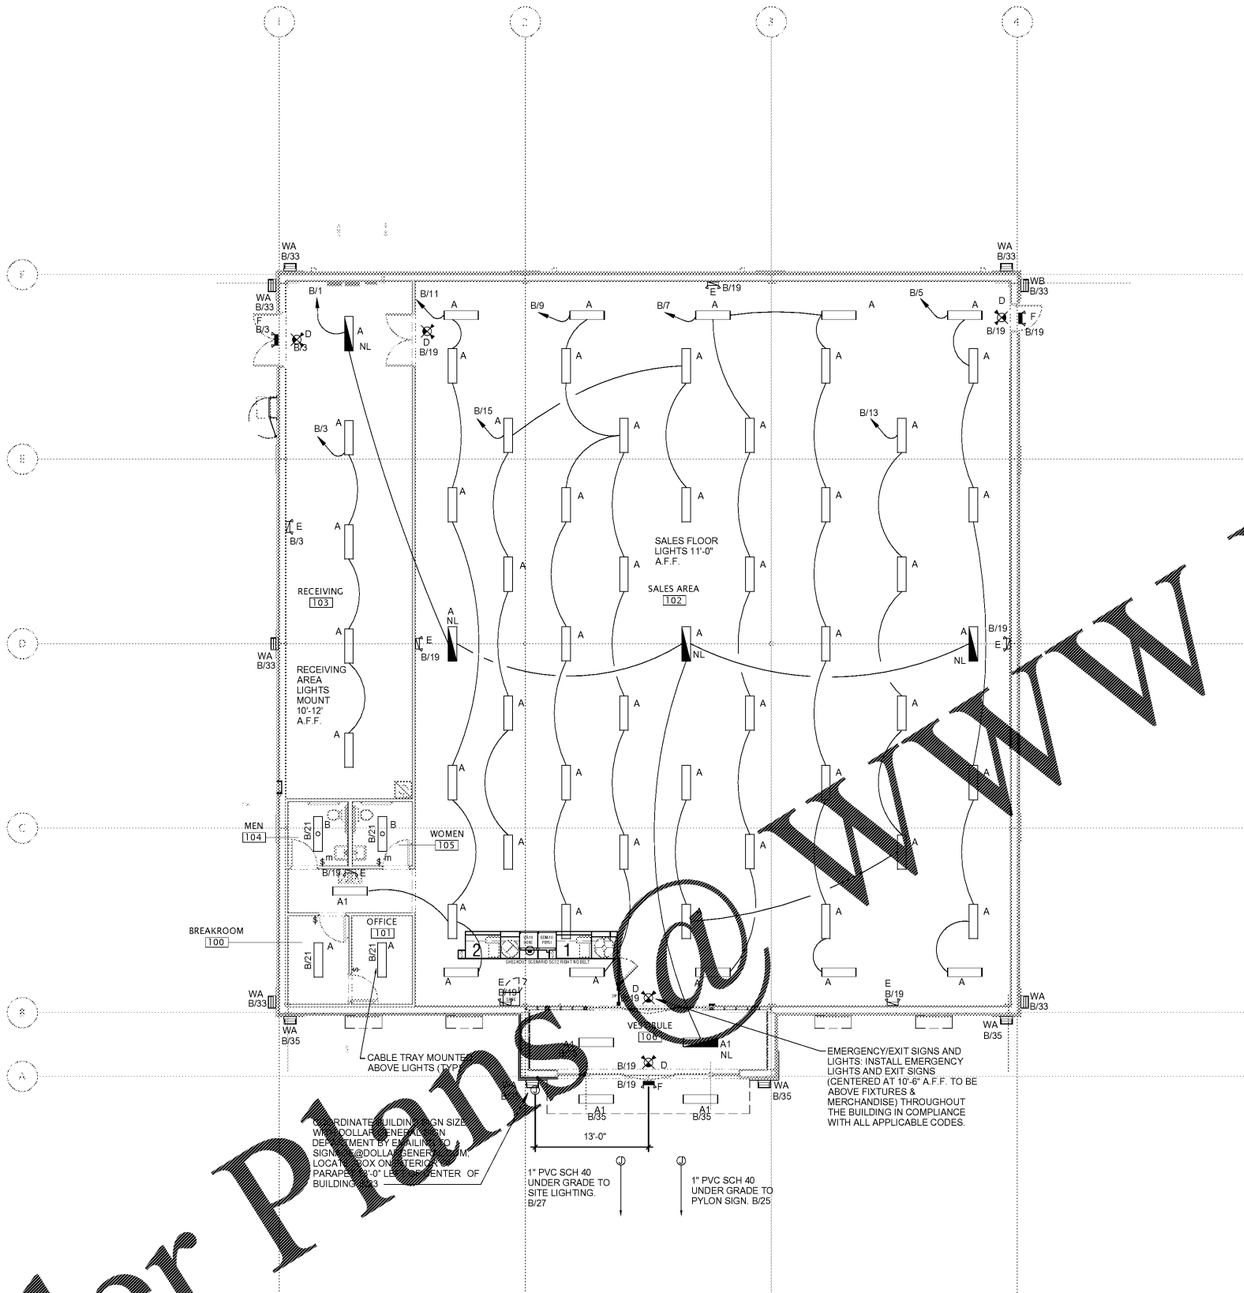

1 LIGHTING PLAN

Scale: 1/8" = 1'-0"

LIGHT FIXTURE DESCRIPTION						
SYMB	TYPE	MANF	PART #	DESCRIPTION	COUNT	WATTS
	A	ETI	54573161	4' LED STRIP (INC. (2) 10 FT CABLES)	58	30
		LSG	LSPRO LBAR 48 CW80 30W FR MVOLT			
	A1	ETI	54573161	4' LED STRIP SURFACE MOUNT	5	30
		LSG	LSPRO LBAR 48 CW80 30W FR MVOLT-ST			
	B	ETI	54260161	2' LED STRIP	2	15
		LSG	LSPRO LBAR 24 CW80 15W FR MVOLT-ST			
	C	EXITRONIX	VEX-U-BP-WB-WH	LED EXIT SIGN	0	3.4
	D	EXITRONIX	VLED-U-WH-EL90-R	EMERGENCY LIGHT/EXIT COMBO (2) HEADS	4	5
	E	EXITRONIX	LED-90	EMERGENCY LIGHT (2) HEADS	7	20
	F	EXITRONIX	CLED-WP	EMERGENCY EGRESS LIGHT (2) HEADS	3	20
	WA	SEE SHEET LIGHTING FIXTURE DESCRIPTION ON SHEET ES1 FOR INFORMATION				
	WB	SEE SHEET LIGHTING FIXTURE DESCRIPTION ON SHEET ES1 FOR INFORMATION				

REQUIRED NATIONAL ACCOUNT VENDORS				
COMPANY	CONTACTS	PHONE #	REQUIRED ITEMS	
LEDS (LIGHTING AND ELECTRICAL DESIGN SERVICES)	MICHAEL STRINGER	920-850-7287 or 920-740-5010 DGorders@leds-llc.com	ETI LED LIGHTING	AR,AZ,CO,IA,IL,KS,LA,MN,MO,MS, ND,NE,NM,NV,OK,OR,SD,TX,WI
			LSG LED LIGHTING	AL,CA,CT,DE,FL,GA,IN,KY,MA,MD,ME,MI, NC,NH,NJ,OH,PA,NY,RI,SC,TN,VA,VT,WV

Florida Business License: AA26001620

NORR

CONSULTANT:

SEAL: HENRY D MONTAGUE, PE 78172

THIS DRAWING SHALL NOT BE USED FOR CONSTRUCTION PURPOSES UNTIL THE SEAL AND SIGNATURE OF THE RESPONSIBLE REGISTRANT APPEARS ON THE DRAWING, AND PROPER PERMIT FORMS AND RELATED FEES ARE TRANSMITTED BY THE OWNER, OWNER'S AGENT OR CONTRACTOR TO THE AUTHORITY HAVING JURISDICTION.

DATE	ISSUED FOR	REV
10/12/2017	PLANNING SUBMITTAL	
10/27/2017	PEMB COORDINATION	
12/15/2017	PLANNING RE-SUBMITTAL	
12/15/2017	PERMIT	

Project Manager	Drawn
B.COLBURN	N. NGUYEN
Project Leader	**Checked**
B.COLBURN	M. GOOD
Date	**Dept Mgr Approval**
10/01/2017	M. GOOD

Client

Palmetto NFM - Hancock Bridge PKWY, LLC.

P.O. BOX 1615
THOMASVILLE, GA 31792
Office: (863) 808-1320

Contact: Jeff Lazenby

Project

DOLLAR GENERAL

4055 Hancock Bridge Parkway
North Fort Myers (Lee County), FL
Section 9, Township 44S., Range 24E.

Drawing Title

LIGHTING PLAN

DO NOT SCALE DRAWING

Project No.	Drawing No.
JCDT17.0313.00	E2

Order Plans@WWW.LDILine.com