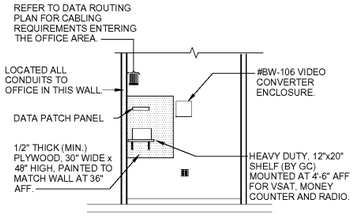

WALL "A"

SCALE : 1/4" = 1'-0"

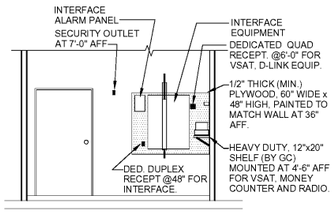

WALL "B"

SCALE : 1/4" = 1'-0"

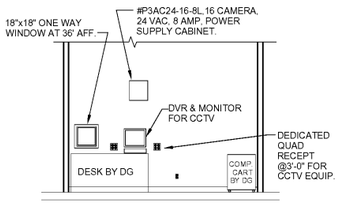

WALL "C"

SCALE : 1/4" = 1'-0"

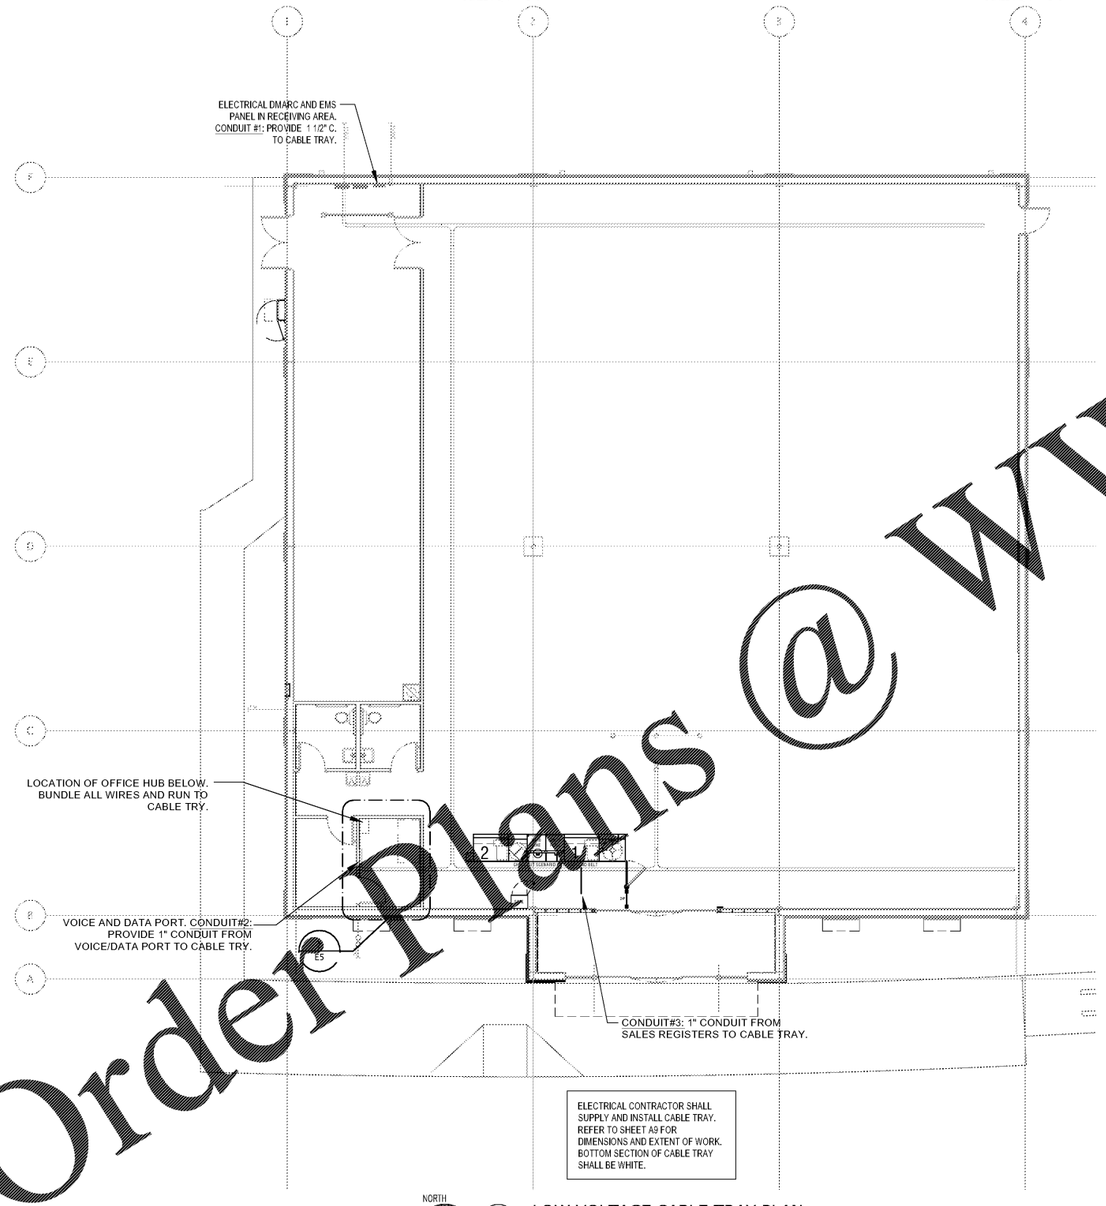

1 LOW VOLTAGE CABLE TRAY PLAN

SCALE : 1/8" = 1'-0"

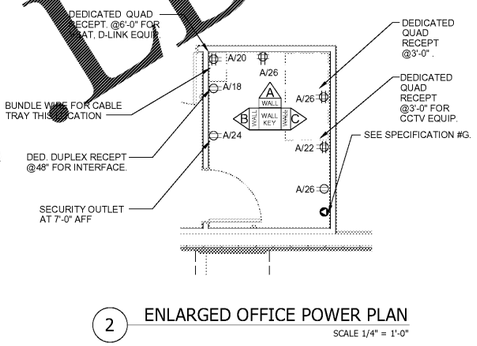

2 ENLARGED OFFICE POWER PLAN

SCALE 1/4" = 1'-0"

Order Plans @ WWW.LDILine.com

Florida Business License: AA26001620

NORR

CONSULTANT:

SEAL: HENRY D MONTAGUE, PE 78172

THIS DRAWING SHALL NOT BE USED FOR CONSTRUCTION PURPOSES UNTIL THE SEAL AND SIGNATURE OF THE RESPONSIBLE REGISTRANT APPEARS ON THE DRAWING, AND PROPER PERMIT FORMS AND RELATED FEES ARE TRANSMITTED BY THE OWNER, OWNER'S AGENT OR CONTRACTOR TO THE AUTHORITY HAVING JURISDICTION.

DATE	ISSUED FOR	REV
10/12/2017	PLANNING SUBMITTAL	
10/27/2017	PEMB COORDINATION	
12/15/2017	PLANNING RE-SUBMITTAL	
12/15/2017	PERMIT	

Project Manager B.COLBURN	**Drawn** N. NGUYEN
Project Leader B.COLBURN	**Checked** M. GOOD
Date 10/01/2017	**Dept Mgr Approval** M. GOOD

Client

Palmetto NFM - Hancock Bridge PKWY, LLC.

P.O. BOX 1615
THOMASVILLE, GA 31792
Office: (863) 808-1320

Contact: Jeff Lazenby

Project

DOLLAR GENERAL

4055 Hancock Bridge Parkway
North Fort Myers (Lee County), FL
Section 9, Township 44S., Range 24E.

Drawing Title

OFFICE DETAILS AND CABLE TRAY LAYOUT PLAN

DO NOT SCALE DRAWING

Project No.	Drawing No.
JCDT17.0313.00	E5