## GENERAL NOTES:

1. ALL COOLERS AND PREPARATION ROOM FLOOR SLABS SHALL BE POURED SEPARATE. PROVIDE CONTROL JOINT AT A MAXIMUM OF 12'-0" ON CENTER.
2. PROVIDE LEVEL CONCRETE BEARING UNDER ALL COOLER AND FREEZER WALLS AND INTERIOR PARTITIONS.
3. THE INTERFACE BETWEEN ANY PLUMBING OR ELECTRICAL COMPONENTS THAT WILL BE LEFT EXPOSED IN THE FINISHED FLOOR SHALL BE MADE SO THAT THERE IS NO CHANGE OF ELEVATION AT THE INTERFACE. THE ONLY EXCEPTION SHALL BE ANY NECESSARY RECESSING OF FLOOR DRAINS.
4. TOP OF SLAB ELEVATION SHALL BE EQUAL TO DRAIN ELEVATION AT AREAS WITHOUT QUARRY TILE. TOP OF SLAB ELEVATION SHALL BE SET 5/8" LOWER THAN DRAIN ELEVATION AT AREAS WITH QUARRY TILE.
5. CONDUITS AND PIPES EMBEDDED IN SLABS SHALL NOT BE LARGER IN OUTSIDE DIMENSION THAN ONE-THIRD THE OVERALL THICKNESS OF THE SLAB. SHALL NOT BE SPACED CLOSER THAN THREE DIAMETERS OR WIDTHS ON CENTER. A MINIMUM SLAB THICKNESS OF 6" MUST BE MAINTAINED OVER THE EMBEDDED ITEMS.
6. CONTRACTOR TO PROVIDE ADDITIONAL SAW CUTS AS NEEDED AT CORNERS TO MINIMIZE SLAB CRACKING.
7. CONTROL JOINT IN SIDEWALK TO BE TOOLED AFTER BROOM FINISH CONCRETE.
8. TRENCHES AND PITS REQUIRE COLOR CONC. AFTER ALL WORK HAS BEEN INSTALLED AND ITSITD AND CONCRETE HAS CURED
9. ALL FLOOR RECEIVING TILE TO HAVE SAW CONTROL JOINTS AT 12'-0" O.C.
10. PROVIDE CONSTRUCTION, CONTROL AND EXPANSION JOINTS AS REQUIRED IN AREAS NOT SPECIFICALLY ILLUSTRATED. REFERENCE SPECIFICATION SECTION 03 31 05 FOR SPECIFIC INFORMATION.
11. WHERE SPECIFIC CONTROL/CONTRACTION JOINT LOCATIONS ARE NOT INDICATED FOR 6" THICK CONCRETE SLABS, PROVIDE CONTROL/CONTRACTION JOINTS AT A MAXIMUM SPACING OF 12'-0"X12'-0" O.C. SUCH THAT NO AREA EXCEEDS 144 SQUARE FEET NOR SHALL THE LENGTH OF ANY PANEL EXCEED 1.5 TIMES THE WIDTH.
12. WHERE SPECIFIC CONTROL/CONTRACTION JOINT LOCATIONS ARE NOT INDICATED FOR CONCRETE SLABS GREATER THAN 6" THICK, PROVIDE CONTROL/CONTRACTION JOINTS AT A MAXIMUM SPACING OF 15'-0"X15'-0" O.C. SUCH THAT NO AREA EXCEEDS 225 SQUARE FEET NOR SHALL THE LENGTH OF ANY PANEL EXCEED 1.5 TIMES THE WIDTH.
13. SUGGESTED LOCATIONS OF PITS AND PVC PIPES FOR THE ROUTING OF REFRIGERANT LINES NOT SHOWN IN PLAN. FIELD CONDITIONS TO BE VERIFIED FOR CONFLICTS AND PRACTICALITY OF UTILIZING EXISTING ROUTIN. CARE SHOULD BE TAKEN IN ROUTING OF LINES TO MINIMIZE INTERFERENCE WITH SKYLIGHT OPENINGS. REFRIGERATION LINES NOT ROUTED UNDER FLOOR SHALL BE ROUTED AS HIGH AS PRACTICAL.

## KEY NOTES:

- NOTE 1 — REPLACEMENT INTEGRAL COLORED CONCRETE. MATCH EXISTING CONTROL JOINTS. SEE ASD-69. QUESTMARK TO DYE AND POLISH CONCRETE, MATCH ADJACENT SURFACE COLOR.
- NOTE 2 — NEW TRENCH/FLOOR DRAIN. COORDINATE LOCATION WITH PLUMBING SHEETS/PSD-34.
- NOTE 3 — PROVIDE CONTROL JOINT AT 12'-0" O.C. MAX. AT PREP AREAS, DAIRY AND PRODUCE COOLER.
- NOTE 4 — PROVIDE FLAT AREAS UNDER NEW DELI PREP WALLS
- NOTE 5 — STAINLESS STEEL FLASHING. SEE GSD – 14
- NOTE 6 — GC TO PROVIDE AND INSTALL NEW RESINOUS FLOORING. REFER TO SPECIFICATION SECTION 09 67 23
- NOTE 7 — REPLACE EXISTING WOOD CURB WITH NEW CONCRETE CURB AT CORRIDOR BEHIND BAKERY.
- NOTE 8 — INSTALL NEW CONCRETE CURB AT NORTH, WEST AND PORTIONS OF THE SOUTH WALL WITHIN THE MEAT PREP ROOM. REFER TO ASD-6 OR ASD-6A FOR DOWELS AND REINFORCING.
- NOTE — QUARRY TILE FLOOR, PROVIDE TRANSITION TO RESINOUS FLOORING.

## CONC. FINISH NOTES:

1. UNLESS INDICATED OTHERWISE, PROVIDE TROWEL FINISH ON CONC. SLAB UNDER CARPET FLOOR FINISHES. DO NOT APPLY SURFACE APPLICATIONS.
2. PROVIDE SCRATCH FINISH ON CONC. SLAB UNDER CERAMIC TILE. DO NOT APPLY SURFACE APPLICATIONS.
3. WET CURED CONCRETE, TYPICAL AT ALL RECESSED SLABS.

## LEGEND

- (07) — INDICATES FINISHED CONCRETE SLAB ELEVATION.
- ⊠ — REPRESENTS FLOOR DRAIN.
- 2.5/8 — INDICATES FINISHED CONCRETE SLAB ELEVATION AT FLOOR DRAIN.
- 3/32" — CONCRETE SLAB – NEW OR REPLACED

TW : TOP OF WALK ELEV.
FG : FINISHED GRADE ELEV
FFE : FINISHED FLOOR ELEVATION
TW=TP: TOP OF WALK=TOP OF PVMT
SPOT ELEVATION WITHOUT ABOVE NOTES DESIGNATES TOP OF PAVEMENT

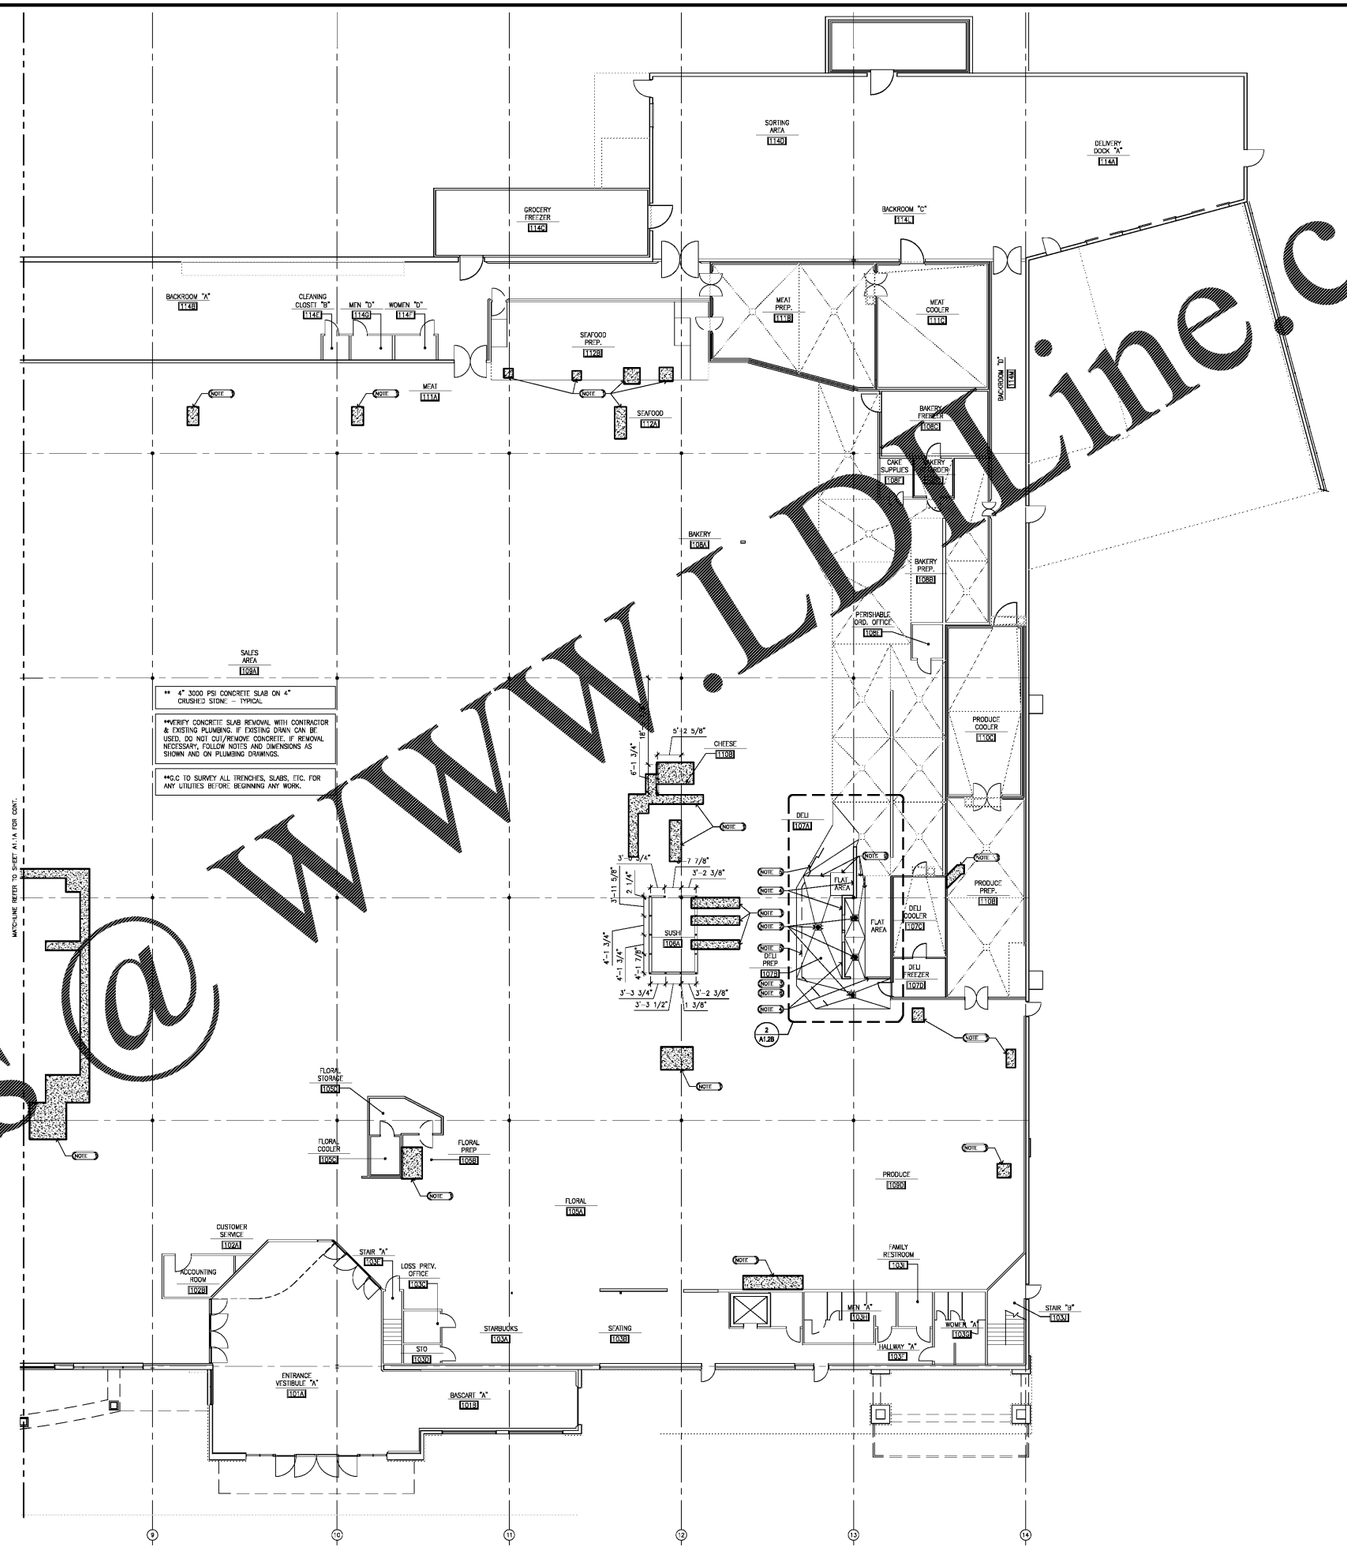


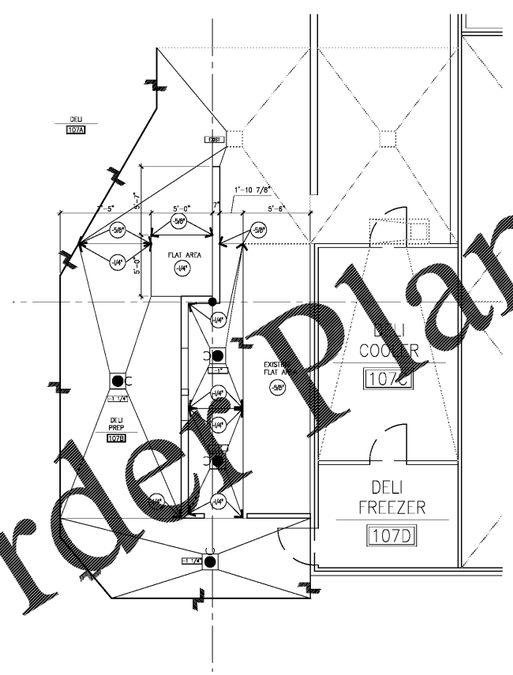


2 A1.2B ENLARGE CONCRETE PLACEMENT PLAN - DELI PREP
SCALE: 3/32" = 1' - 0"

1 A1.2B CONCRETE PLACEMENT PLAN - RIGHT
SCALE: 3/32" = 1' - 0"


ROBERTSON LOIA ROOF
ARCHITECTS & ENGINEERS
3460 Preston Ridge Road, Suite 150 Alpharetta, Georgia 30005
770-674-2000 Fax 770-319-0745


THIS REPRODUCTION IS NOT A CERTIFIED DOCUMENT

Kroger L-407 - Remodel
3101 RICHMOND ROAD
LEXINGTON, KY
FOR:
The Kroger Company
1600 Ormsby Station Court | Louisville, KY 40223

REVISIONS

SHEET TITLE
CONCRETE PLACEMENT PLAN - RIGHT ALTERNATE 1

DATE 01 - 25 - 18
PROJECT NUMBER 17-125
SHEET NUMBER A1.2B


Order Plans @ www.LDLine.com