GENERAL NOTES:

1. LIGHTING FIXTURES SHOWN ON THIS PLAN ARE FOR REFERENCE ONLY. REFER TO ELECTRICAL DRAWINGS FOR FIXTURE INFORMATION, SUPPORT AND LAYOUT.
2. REFER TO MECHANICAL DRAWINGS FOR INFORMATION REGARDING DUCTWORK.
3. SEAL GYP. BOARD TO HVAC DUCT AT ALL WALL PENETRATIONS WITH BACKER ROD AND CAULK.
4. CONTRACTOR SHALL PAINT OVERHEAD STRUCTURE AT VESTIBULE/BASCART AREAS AFTER ALL PENETRATION AND ATTACHMENTS ARE COMPLETE.
5. REFER TO SPECS 01 61 12 & 01 61 13 FOR ADDITIONAL INFORMATION ON FINISHES FOR CEILINGS I.E. PAINT COLORS, CEILING MATERIALS, AND OPEN TO STRUCTURE CEILINGS
6. REFER TO INTERIOR DECOR DRAWINGS FOR OVERHEAD DECOR ELEMENTS AND DECOR TRACK LIGHTING
7. DO NOT FASTEN ANYTHING TO THE METAL DECK.
8. G.C. TO VERIFY ALL MOUNTING HEIGHTS OF ALL ACCENT AND DECOR LIGHTING WITH KROGER PROJECT MANAGER FOR BEGINNING WORK.
9. G.C. TO PAINT EXISTING PAINTED SURFACES IN SALES/PUBLIC AREAS ACCORDING TO THE INTERIORS AND SPECIFICATIONS (EXCLUDES THE ROOF).
10. EXISTING CAMERAS/RELATED EQUIPMENT ARE TO BE RELOCATED AND KEPT OPERATIONAL DURING RENOVATION. COORDINATE WITH PM. G.C. RESPONSIBLE FOR POWER NEEDED TO RELOCATE ANY PUBLIC VIEW MONITORS, CAMERAS, ETC.
11. PROVIDE UNISTRUT SUPPORT TO STRUCTURE AND THREADED RODS TO HANG LIGHT FIXTURES. ALL NEW CEILING UTILITIES AND SUPPORTS TO BE PAINTED TO MATCH CEILING.
12. OVERHEAD DECOR AND DECOR LIGHTING BY DTAB. SEE INTERIOR DRAWINGS.
13. FOR ARCHITECTURAL STANDARD DETAILS (ASD) OR GENERAL INTERIOR STANDARD DETAILS (GISD) – SEE A5.1.1–A5.1.3
14. REFER to SPECS 01 61 13 FOR PAINT COLORS OF GYP. BOARD CEILINGS AND OPEN TO STRUCTURE CEILINGS
15. CONTRACTOR SHALL VERIFY EXISTING HOOD FIRE SUPPRESSION SYSTEM ADEQUACY AND ADJUST SYSTEM TO THE NEW DESIGN INCLUDING THE REMOVAL/ADDITION OF SUPPRESSION CAPACITY AND/OR THE RELOCATION OF SUPPRESSION HEADS AS REQUIRED. MODIFICATION TO THE EXISTING HOOD FIRE SUPPRESSION SYSTEM TO COMPLY WITH LOCAL AUTHORITIES AND INTERNATIONAL FIRE CODE.

KEY NOTES

NOTE 1 NEW DROP PARTITION, REFER TO WALL TYPE 21.

NOTE 2 INSTALL NEW/RELOCATE LIGHTS. SEE ELECTRICAL DRAWINGS

NOTE 3 CEILING TO BE COMPOSED OF COOLER PANELS. PROVIDED BY KROGER AND INSTALLED BY GC.

NOTE 4 MODIFY EXISTING SUSPENDED CEILING. REFER TO LIGHTING PLANS. EXISTING HVAC GRILLES AND DUCTS AND CEILING TILES & GRID TO BE CLEANED.

NOTE 5 PREFABRICATED METAL HOOD, TYP., PROVIDED BY KROGER & AND INSTALLED BY G.C. REFER TO HSD-4 ON M5.1

NOTE 6 PROVIDE AND INSTALL STAINLESS STEEL CEILING PANELS WITHIN 18" OF MECHANICAL HOOD (SHOWN SHADED). REFER TO HSD-4/M5.1

NOTE 7 EXISTING GYP. TO BE PAINTED.

NOTE 8 MENU BOARD, TO BE MOUNTED AT 7' A.F.F., REFER TO ELECTRICAL SHEETS FOR POWER REQUIREMENTS. COORDINATE FINAL PLACEMENT WITH LIGHTING, HVAC DIFFUSERS AND KPM.

NOTE 9 GC TO CLEAN ALL EXISTING SPACES FREE OF DUST AND COBWEBS, INCLUDING BACK ROOMS.

NOTE 10 GC TO CLEAN ALL EXISTING LIGHT FIXTURES AND DIFFUSERS TO REMAIN THROUGHOUT THE STORE.

MATERIAL LEGEND

OTS OPEN TO STRUCTURE (PAINT, EXCEPT FOR BACKROOM AREAS)

ACT-2 2x4 LAY IN CEILING TILE WITH HEAVY DUTY GRID: SS-1, "WHITE". SEE SPECIFICATION 01 61 13

ACT-3 2x4 WASHABLE LAY IN CEILING TILE WITH ALUMINUM CAPPED HEAVY DUTY GRID: SS-2, "670 WHITE". SEE SPECIFICATION 09 51 13

ACT-5 2x4 LAY IN CEILING TILE 24" SCORED WITH HEAVY DUTY GRID: SS-1, "WHITE". SEE SPECIFICATION 01 61 13 – NOT USED

GB GYPSUM BOARD, PAINT

MRG MOISTURE RESISTANT GYPSUM BOARD, PAINT – NOT USED

XGB FIRE RESISTANT GYPSUM BOARD, PAINT – NOT USED

VS VINYL SOFFIT. SEE SPECIFICATION SPECIFICATION 07 46 33 – NOT USED

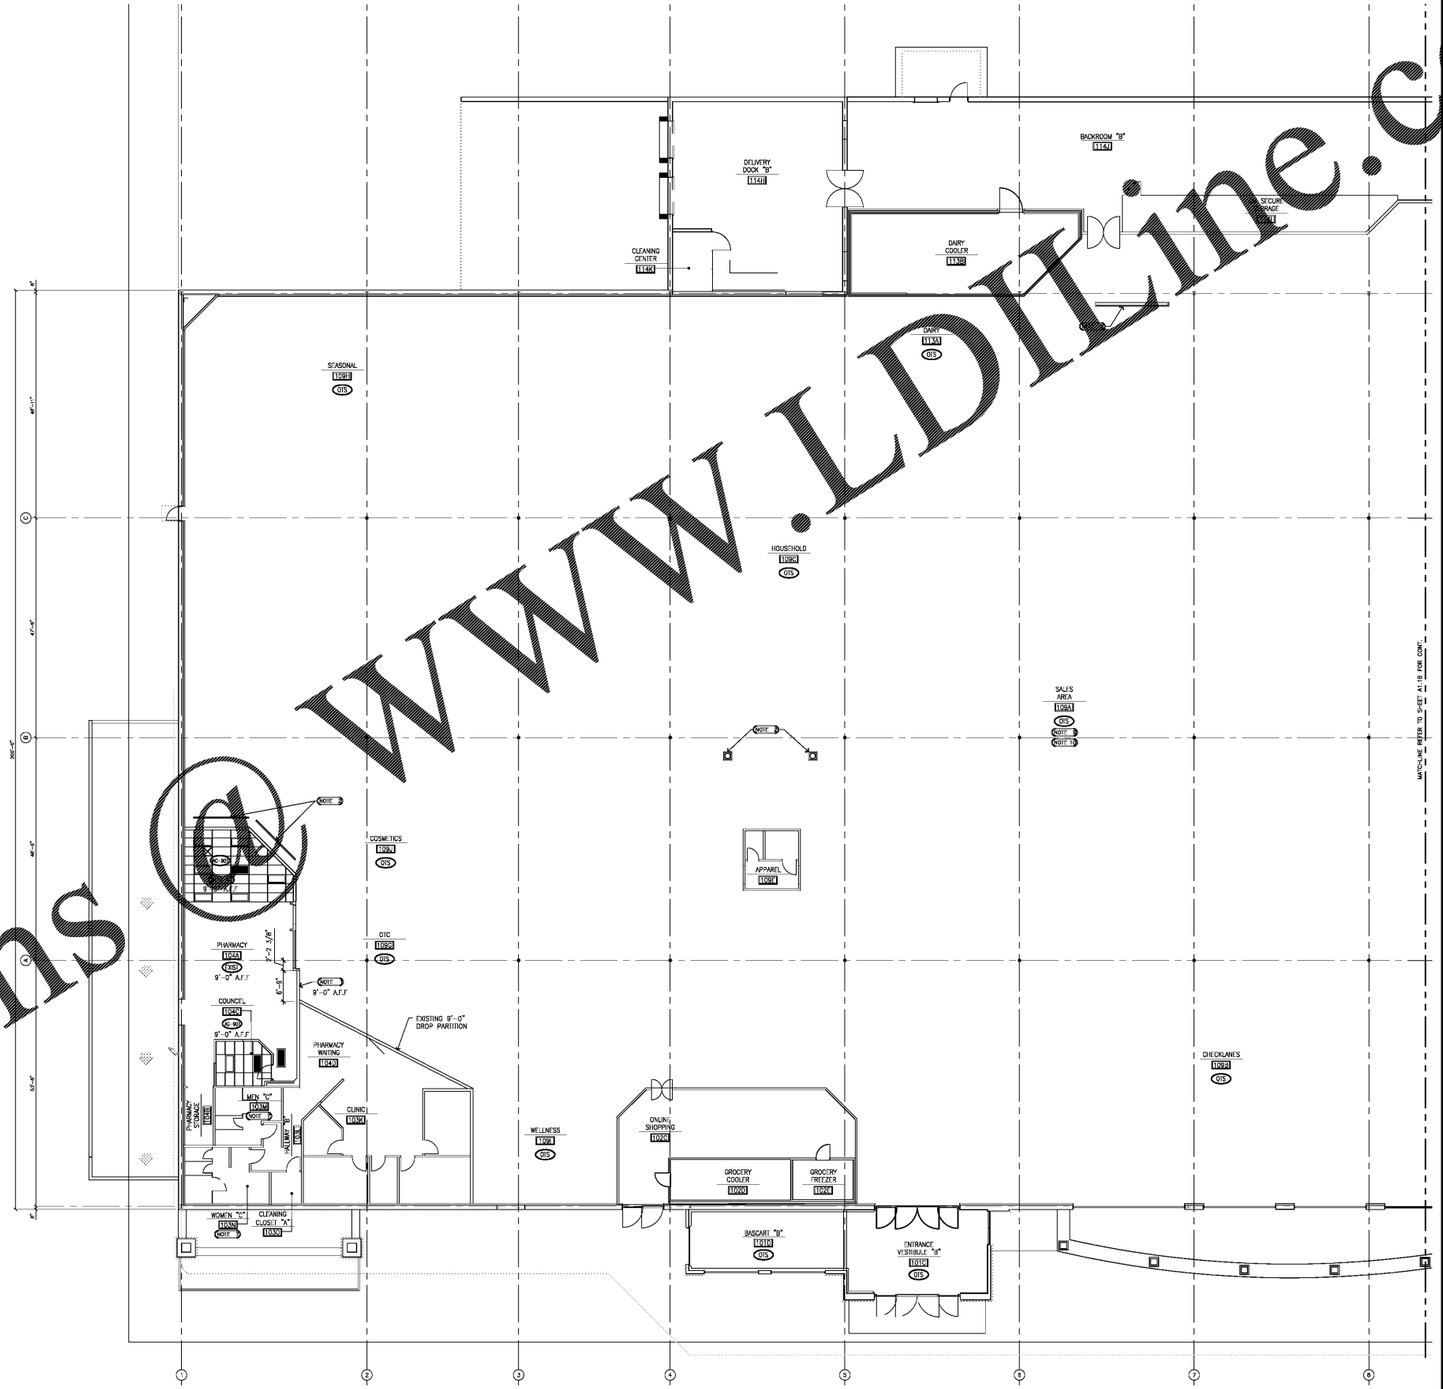

1 A1.3A REFLECTED CEILING PLAN - LEFT
SCALE: 3/32" = 1' - 0"

Order Plans @ WWW.LDTline.com

ROBERTSON LOIA ROOF
ARCHITECTS & ENGINEERS
3460 Preston Ridge Road Suite 150 Alpharetta, Georgia 30005
770-674-8470 Fax: 770-319-0745

THIS REPRODUCTION IS NOT A CERTIFIED DOCUMENT

Kroger L-407 - Remodel
3101 RICHMOND ROAD
LEXINGTON, KY

FOR:
The Kroger Company
1600 Ormsby Station Court | Louisville, KY 40223

REVISIONS

SHEET TITLE
REFLECTED CEILING PLAN - LEFT

DATE
01 - 25 - 18

PROJECT NUMBER
17-125

SHEET NUMBER
A1.3A